VISION OF ENVIRONMENTAL HEALTH
N-SITE WASTEWATER SECTION

PROPERTY ID #: _____
COUNTY: _____

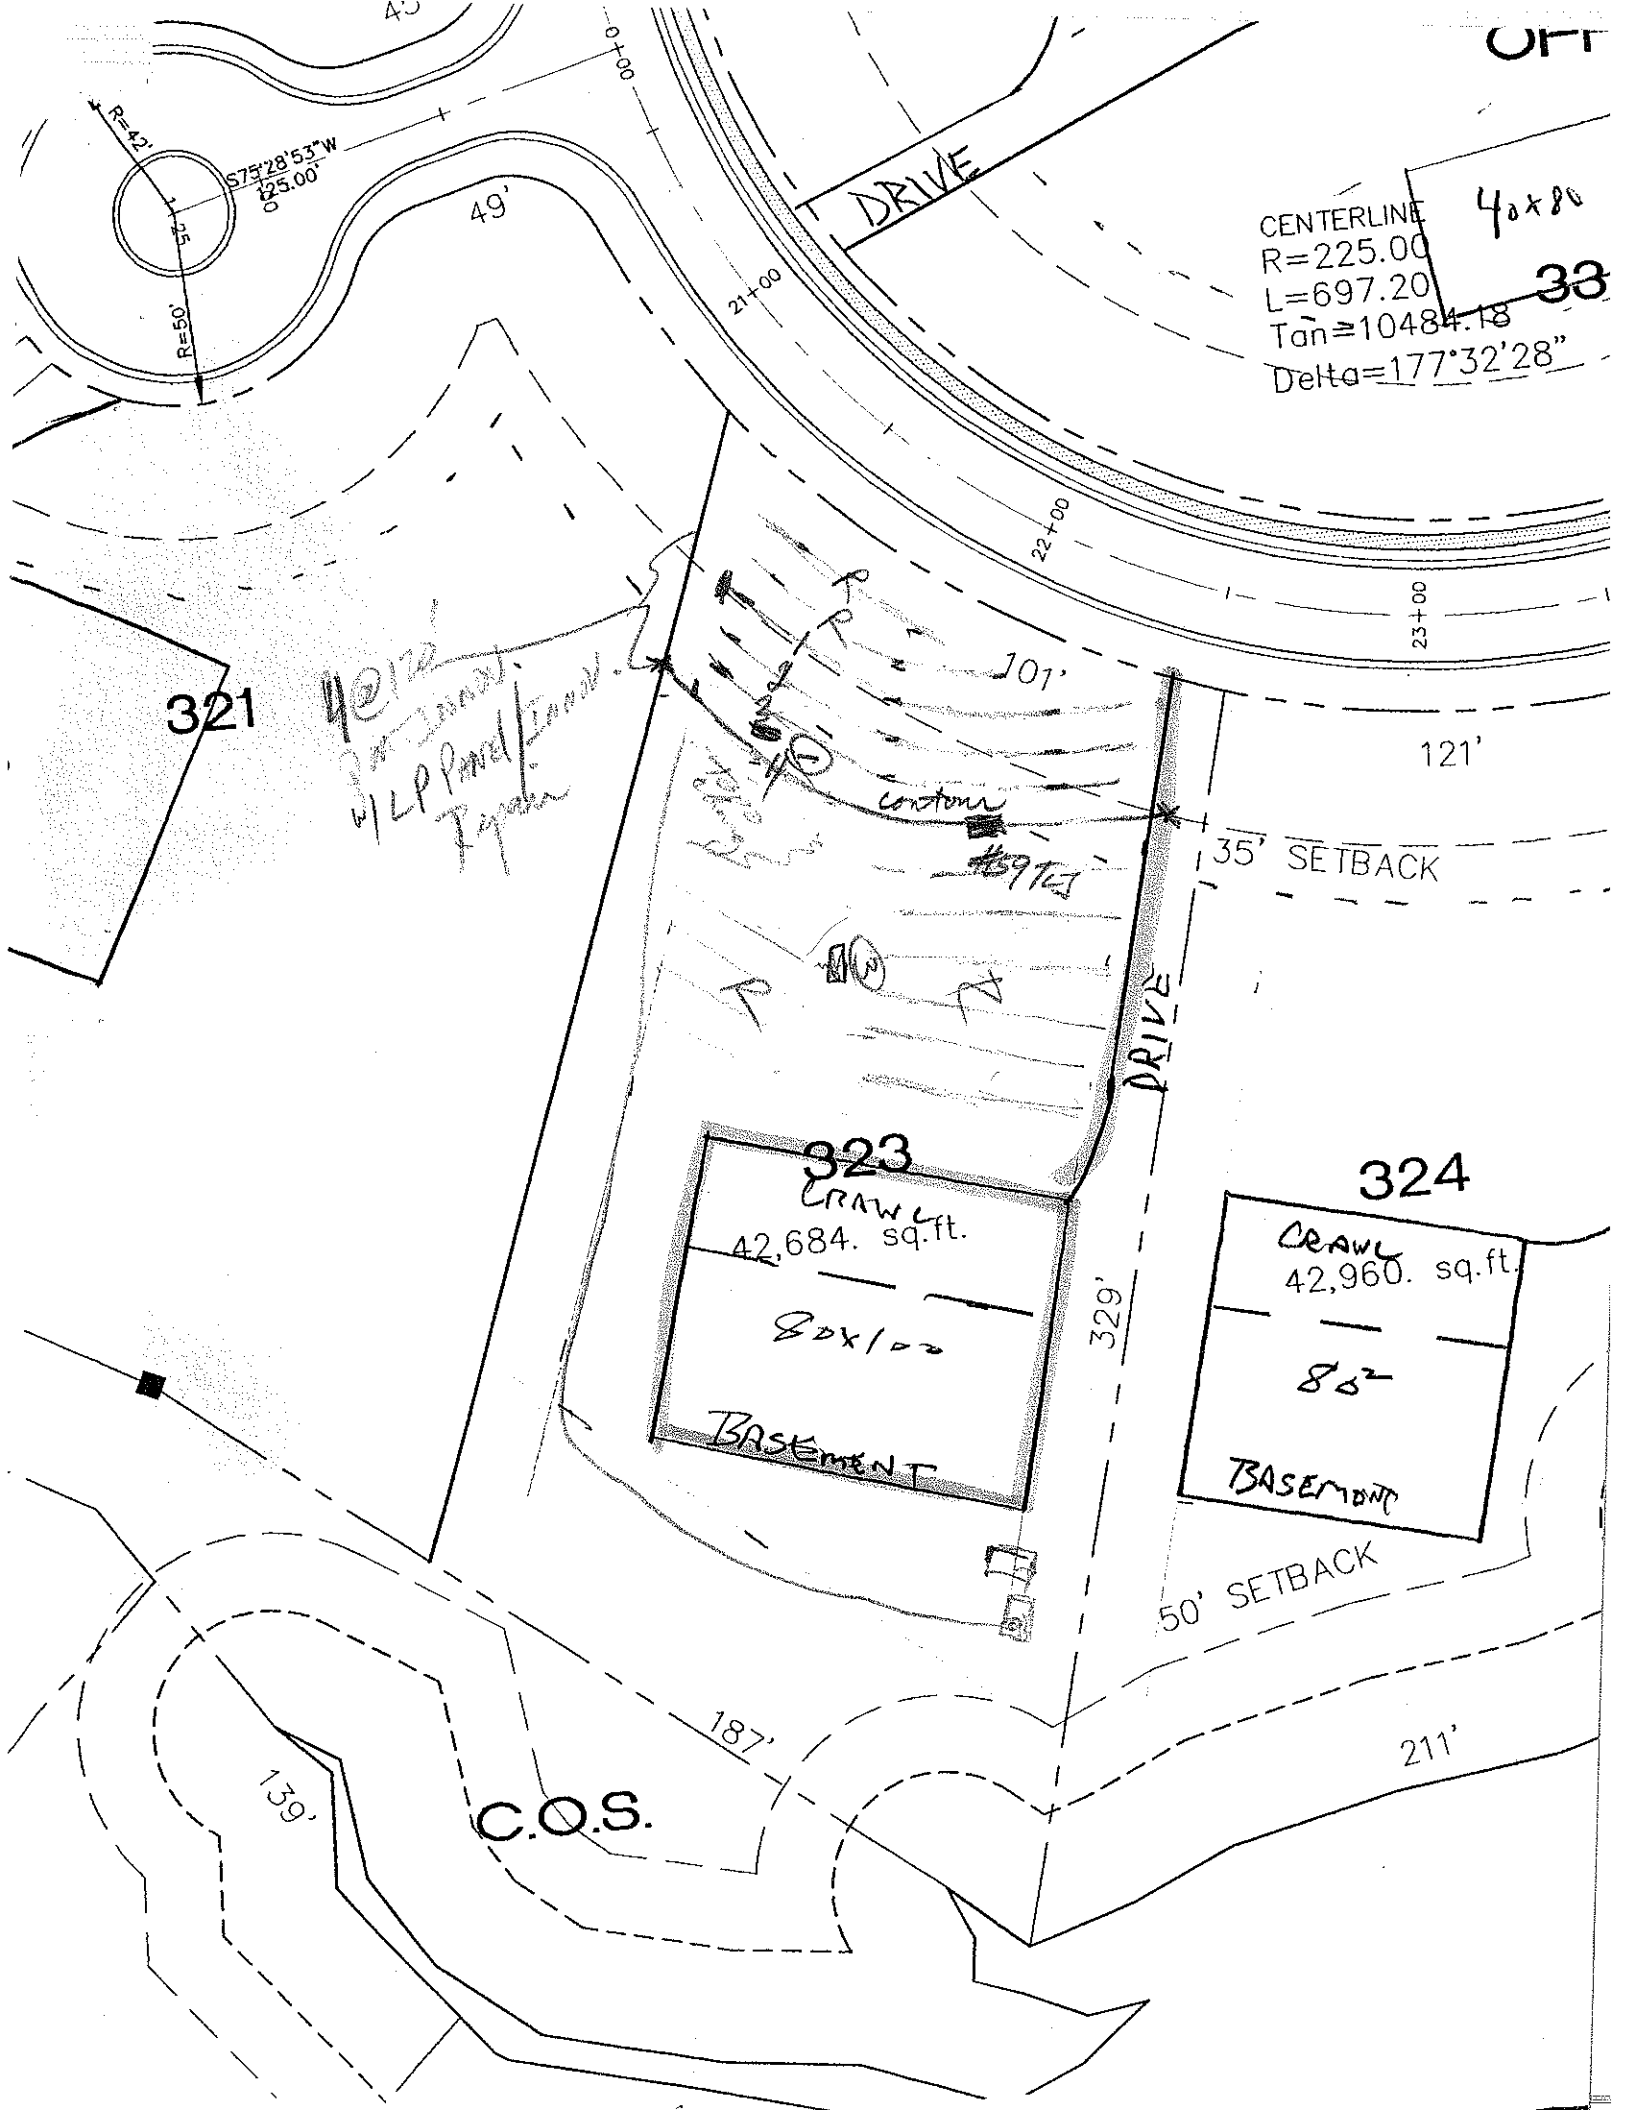
SOIL/SITE EVALUATION
for ON-SITE WASTEWATER SYSTEM

OWNER: Cliff
ADDRESS: _____ APPLICANT: _____
PROPOSED FACILITY: _____ APPLICATION DATE: _____ DATE EVALUATED: 4-9-99
LOCATION OF SITE: lot 373 Shoreline Trail PROPOSED DESIGN FLOW (.1949): _____ PROPERTY SIZE: _____
WATER SUPPLY: ☐ Private ☐ Public ☐ Well ☐ Spring ☐ Other _____ PROPERTY RECORDED: _____
EVALUATION METHOD: ☐ Auger Boring ☐ Pit ☐ Cut
TYPE OF WASTEWATER: ☐ Sewage ☐ Industrial Process ☐ Mixed

.1940 LANDSCAPE POSITION/ SLOPE %	HORIZON DEPTH (IN.)	SOIL MORPHOLOGY (.1941) .1941 STRUCTURE/ TEXTURE	.1941 CONSISTENCE/ MINERALOGY	OTHER PROFILE FACTORS .1942 SOIL WETNESS/ COLOR	.1943 SOIL DEPTH	.1956 SAPRO CLASS	.1944 RESTR HORIZ	PROFILE CLASS & LTAR
	0-9	gr brsl sl						PS
	9-37	sab rc	frsp					3
	37-48	wksab rcd	common mi sap					
#59 TOP	0-7	gr brwn sl	fr					PS
	7-42	wksab rc	frsp					.25-.3
	42-53	wkmsab rcd	common mi sap/fi sp					
	0-30	wksab rcd	frssp common mi sap					PS
	30-54	massive gbrwn	fsp fr sssp					.3

DESCRIPTION	INITIAL SYSTEM	REPAIR SYSTEM
able Space (.1945)		
n Type(s)		
TAR		

OTHER FACTORS (.1946): _____
SITE CLASSIFICATION (.1948): _____
EVALUATED BY: _____
OTHER(S) PRESENT: _____


DRIVE
CENTERLINE
R=225.00
L=697.20
Tan=10484.18
Delta=177°32'28"
40x80
33
0+00
21+00
22+00
23+00
R=42'
S75°28'53"W
125.00'
R=50'
49'
321
101'
121'
35' SETBACK
DRIVE
323
CRAWL
42,684. sq.ft.
80x100
BASEMENT
324
CRAWL
42,960. sq.ft.
80²
BASEMENT
329'
50' SETBACK
187'
211'
139'
C.O.S.