ISION OF ENVIRONMENTAL HEALTH
-SITE WASTEWATER SECTION

PROPERTY ID #: _____
COUNTY: _____

SOIL/SITE EVALUATION
for ON-SITE WASTEWATER SYSTEM

OWNER: Ott APPLICANT: _____
ADDRESS: _____ APPLICATION DATE: _____ DATE EVALUATED: 4-9-99
PROPOSED FACILITY: _____ PROPOSED DESIGN FLOW (.1949): _____ PROPERTY SIZE: _____
LOCATION OF SITE: Lot 32 Laurel Ridge PROPERTY RECORDED: _____
WATER SUPPLY: ☐ Private ☐ Public ☐ Well ☐ Spring ☐ Other _____
EVALUATION METHOD: ☐ Auger Boring ☐ Pit ☐ Cut
TYPE OF WASTEWATER: ☐ Sewage ☐ Industrial Process ☐ Mixed

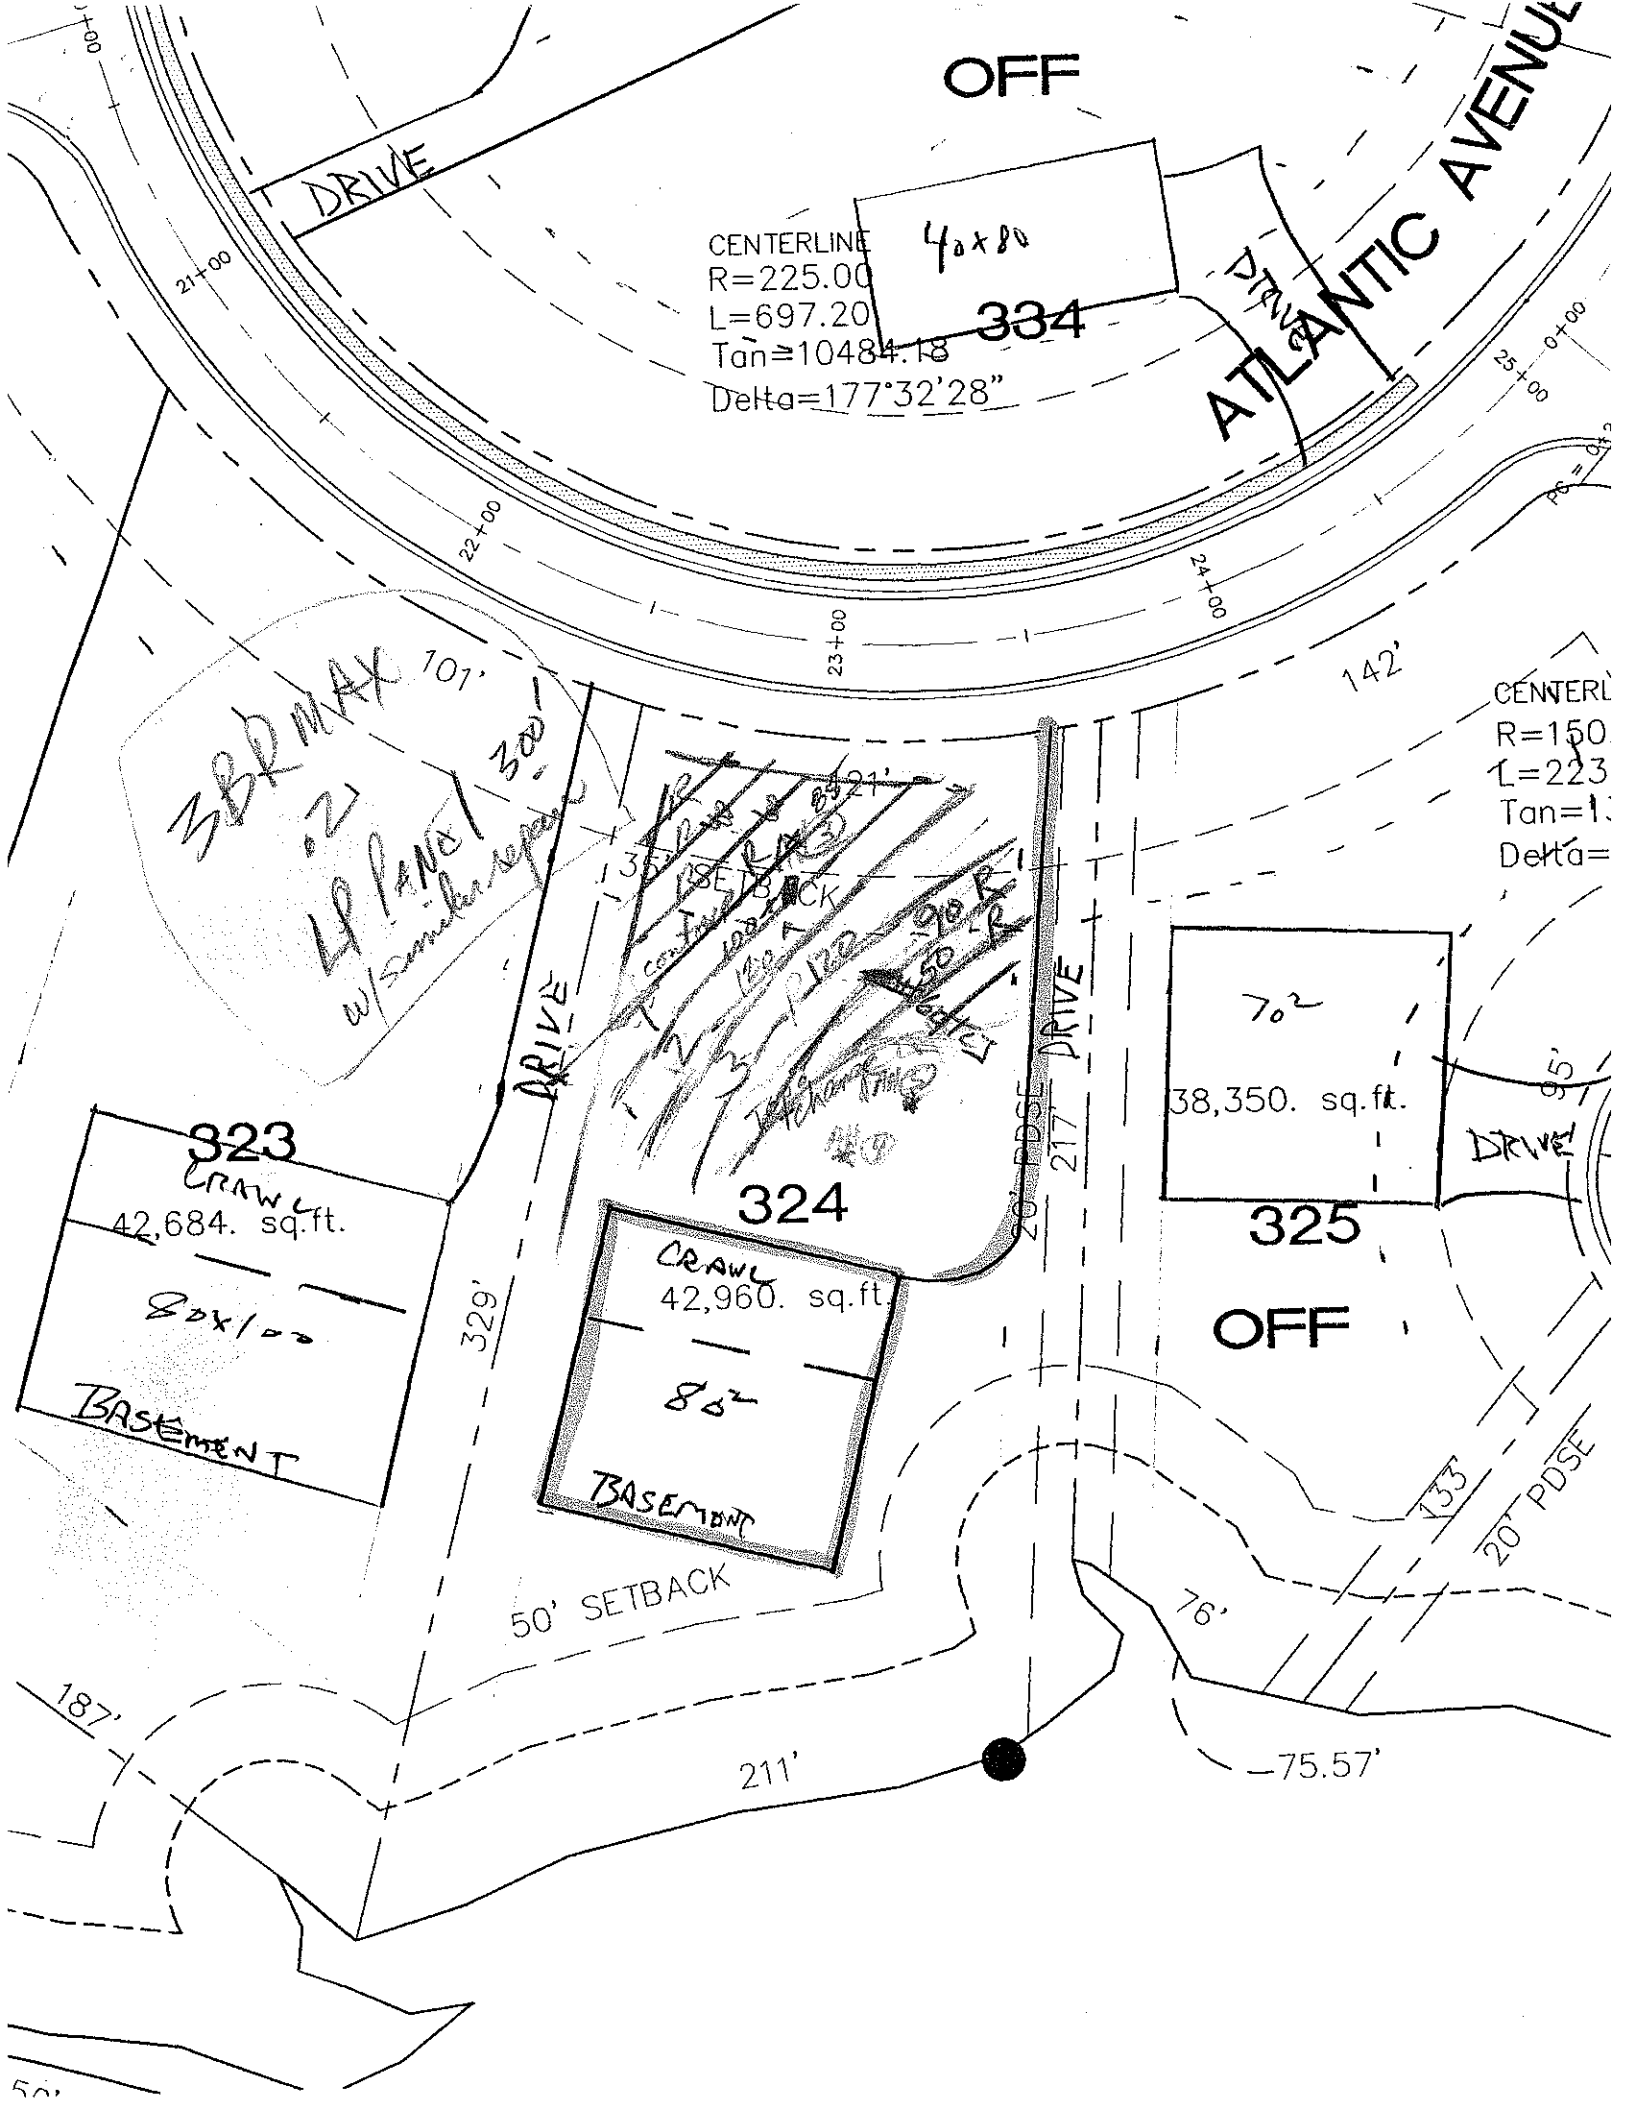
Aff #5 - 0-42 sab plinn clay fr sp common fw common med mang conc
F-2 @ 42" 42-48 wet sab y/br sl fr sc few ch 2 mottles

.1940 LANDSCAPE POSITION/ SLOPE %	HORIZON DEPTH (IN.)	SOIL MORPHOLOGY (.1941) .1941 STRUCTURE/ TEXTURE	.1941 CONSISTENCE/ MINERALOGY	OTHER PROFILE FACTORS .1942 SOIL WETNESS/ COLOR	.1943 SOIL DEPTH	.1956 SAPRO CLASS	.1944 RESTR HORIZ	PROFILE CLASS & LTAR
	0-5	gr brn sl/scl					maybe	PS .2
	5-18	BK c	mica					
	18-32	c pl/pl	Sm fr sp				maybe	U
	32-42	y/br sap	fr sp					
#60 TCN	0-8	gr brn sl fr						PS .2
	8-35	yel brn sap c	fr sp					
	35-50	yel brn y/br c	fi sp common y/br w/ ch dom conc					
AH #3 @ 20"	0-12	scl						PS .2-.25
	12-48	br/br c	fi sp sap					
		few common manganese coatings						
		few y/br mottles						
AH #2	0-6	brn scl						PS .2
	6-32	yel br c	fi sp					
	32-46	wet sab y/br scl common		level sp	many y/br mottles, few ch mottles	common manganese concretions		
	46-48	scl sap		relief on drainage pattern				

DESCRIPTION	INITIAL SYSTEM	REPAIR SYSTEM
Usable Space (.1945)		
System Type(s)		
LTAR		

OTHER FACTORS (.1946): _____
SITE CLASSIFICATION (.1948): _____

EVALUATED BY: _____
OTHER(S) PRESENT: _____


OFF
DRIVE
ATLANTIC AVENUE
CENTERLINE
R=225.00
L=697.20
Tan=10484.18
Delta=177°32'28"
40x80
334
21+00
22+00
23+00
24+00
25+00
3BR MAX
2 1/2 BATH
LR
DR
KIT
BSMT
CRAWL
BASEMENT
LIVING ROOM
KITCHEN
BEDROOM
SETBACK
DRIVE
20' PDSE
323
42,684. sq.ft.
80x100
324
42,960. sq.ft.
80'
325
38,350. sq.ft.
70'
329'
217'
142'
133'
76'
187'
211'
75.57'
50' SETBACK
OFF