DIVISION OF ENVIRONMENTAL HEALTH
ON-SITE WASTEWATER SECTION

PROPERTY ID #: _____
COUNTY: _____

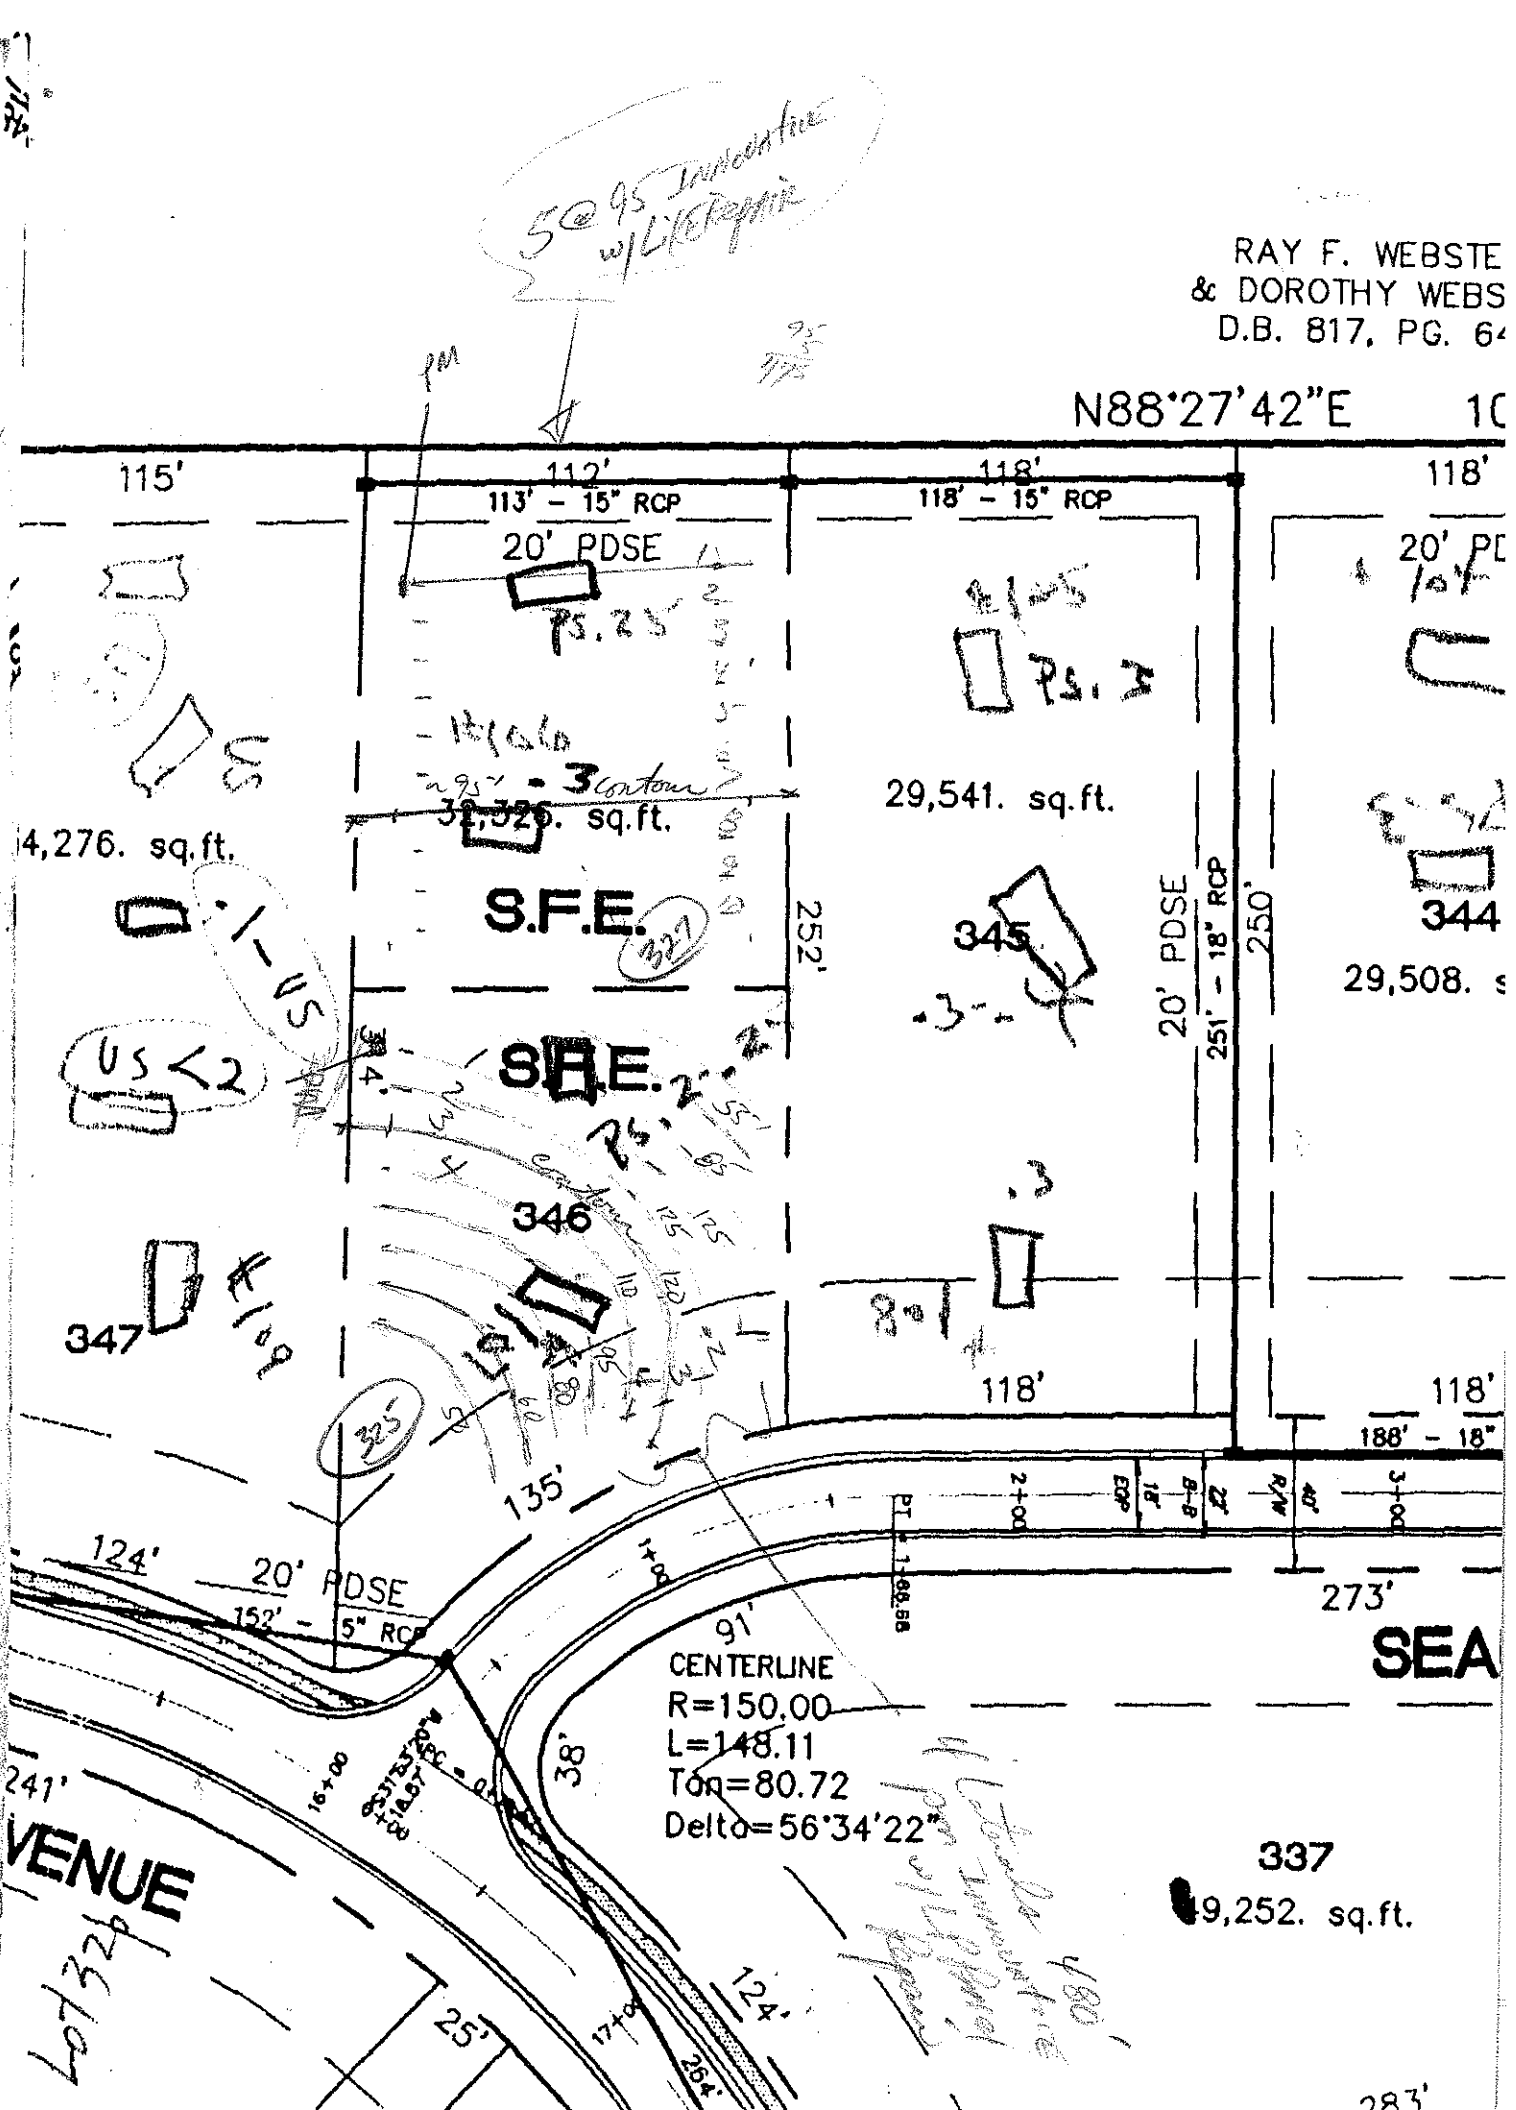
SOIL/SITE EVALUATION
for ON-SITE WASTEWATER SYSTEM

OWNER: CRT APPLICANT: _____
ADDRESS: _____ APPLICATION DATE: _____ DATE EVALUATED: 3-23-99
PROPOSED FACILITY: _____ PROPOSED DESIGN FLOW (.1949): _____ PROPERTY SIZE: _____
LOCATION OF SITE: Lot 34 phase III The Pt PROPERTY RECORDED: _____
WATER SUPPLY: ☐ Private ☐ Public ☐ Well ☐ Spring ☐ Other _____
EVALUATION METHOD: ☐ Auger Boring ☐ Pit ☐ Cut
TYPE OF WASTEWATER: ☐ Sewage ☐ Industrial Process ☐ Mixed

PROFILE #	.1940 LANDSCAPE POSITION/ SLOPE %	HORIZON DEPTH (IN.)	SOIL MORPHOLOGY (.1941) .1941 STRUCTURE/ TEXTURE	.1941 CONSISTENCE/ MINERALOGY	OTHER PROFILE FACTORS .1942 SOIL WETNESS/ COLOR	.1943 SOIL DEPTH	.1956 SAPRO CLASS	.1944 RESTR HORIZ	PROFILE CLASS & LTAR
1		0-6	brn scl		common manganese coatings/concretions				PS .25
		6-21	msbk light C	fri ssp					
		21-57	wk msbk yr cl	fri ssp					
2	#106 TCJ	0-7	brn scl						PS .3
		7-47	mfsbk RC	fri sp					
3		0-10	gy dk brn scl	fri sp	common manganese coatings/				PS .2-.25
		10-43	mfsbk rdsh brn C	fri sp					
		43-52	msbk R, R dk brn cl	fri ssp					
4	#107 TCJ	0-4	brn scl		fri ssp mottles/ssp mn				PS .3
		4-47	mfsbk R dk cl	common fine yellow					

DESCRIPTION	INITIAL SYSTEM	REPAIR SYSTEM
Available Space (.1945)		
System Type(s)		
Site LTAR		

OTHER FACTORS (.1946): _____
SITE CLASSIFICATION (.1948): _____
EVALUATED BY: _____
OTHER(S) PRESENT: _____


RAY F. WEBSTE
& DOROTHY WEBS
D.B. 817, PG. 6
N88°27'42"E
115'
112'
113' - 15" RCP
118'
118' - 15" RCP
118'
20' PDSE
4,276. sq.ft.
29,541. sq.ft.
S.F.E.
S.F.E.
345
344
29,508. s
252'
250'
20' PDSE
251' - 18" RCP
346
347
118'
118'
188' - 18"
135'
124'
20' PDSE
152' - 5" RCP
273'
91'
CENTERLINE
R=150.00
L=148.11
Tan=80.72
Delta=56°34'22"
38'
241'
VENUE
337
9,252. sq.ft.
124'
25'
283'