DIVISION OF ENVIRONMENTAL HEALTH
ON-SITE WASTEWATER SECTION

PROPERTY ID #: _____
COUNTY: _____

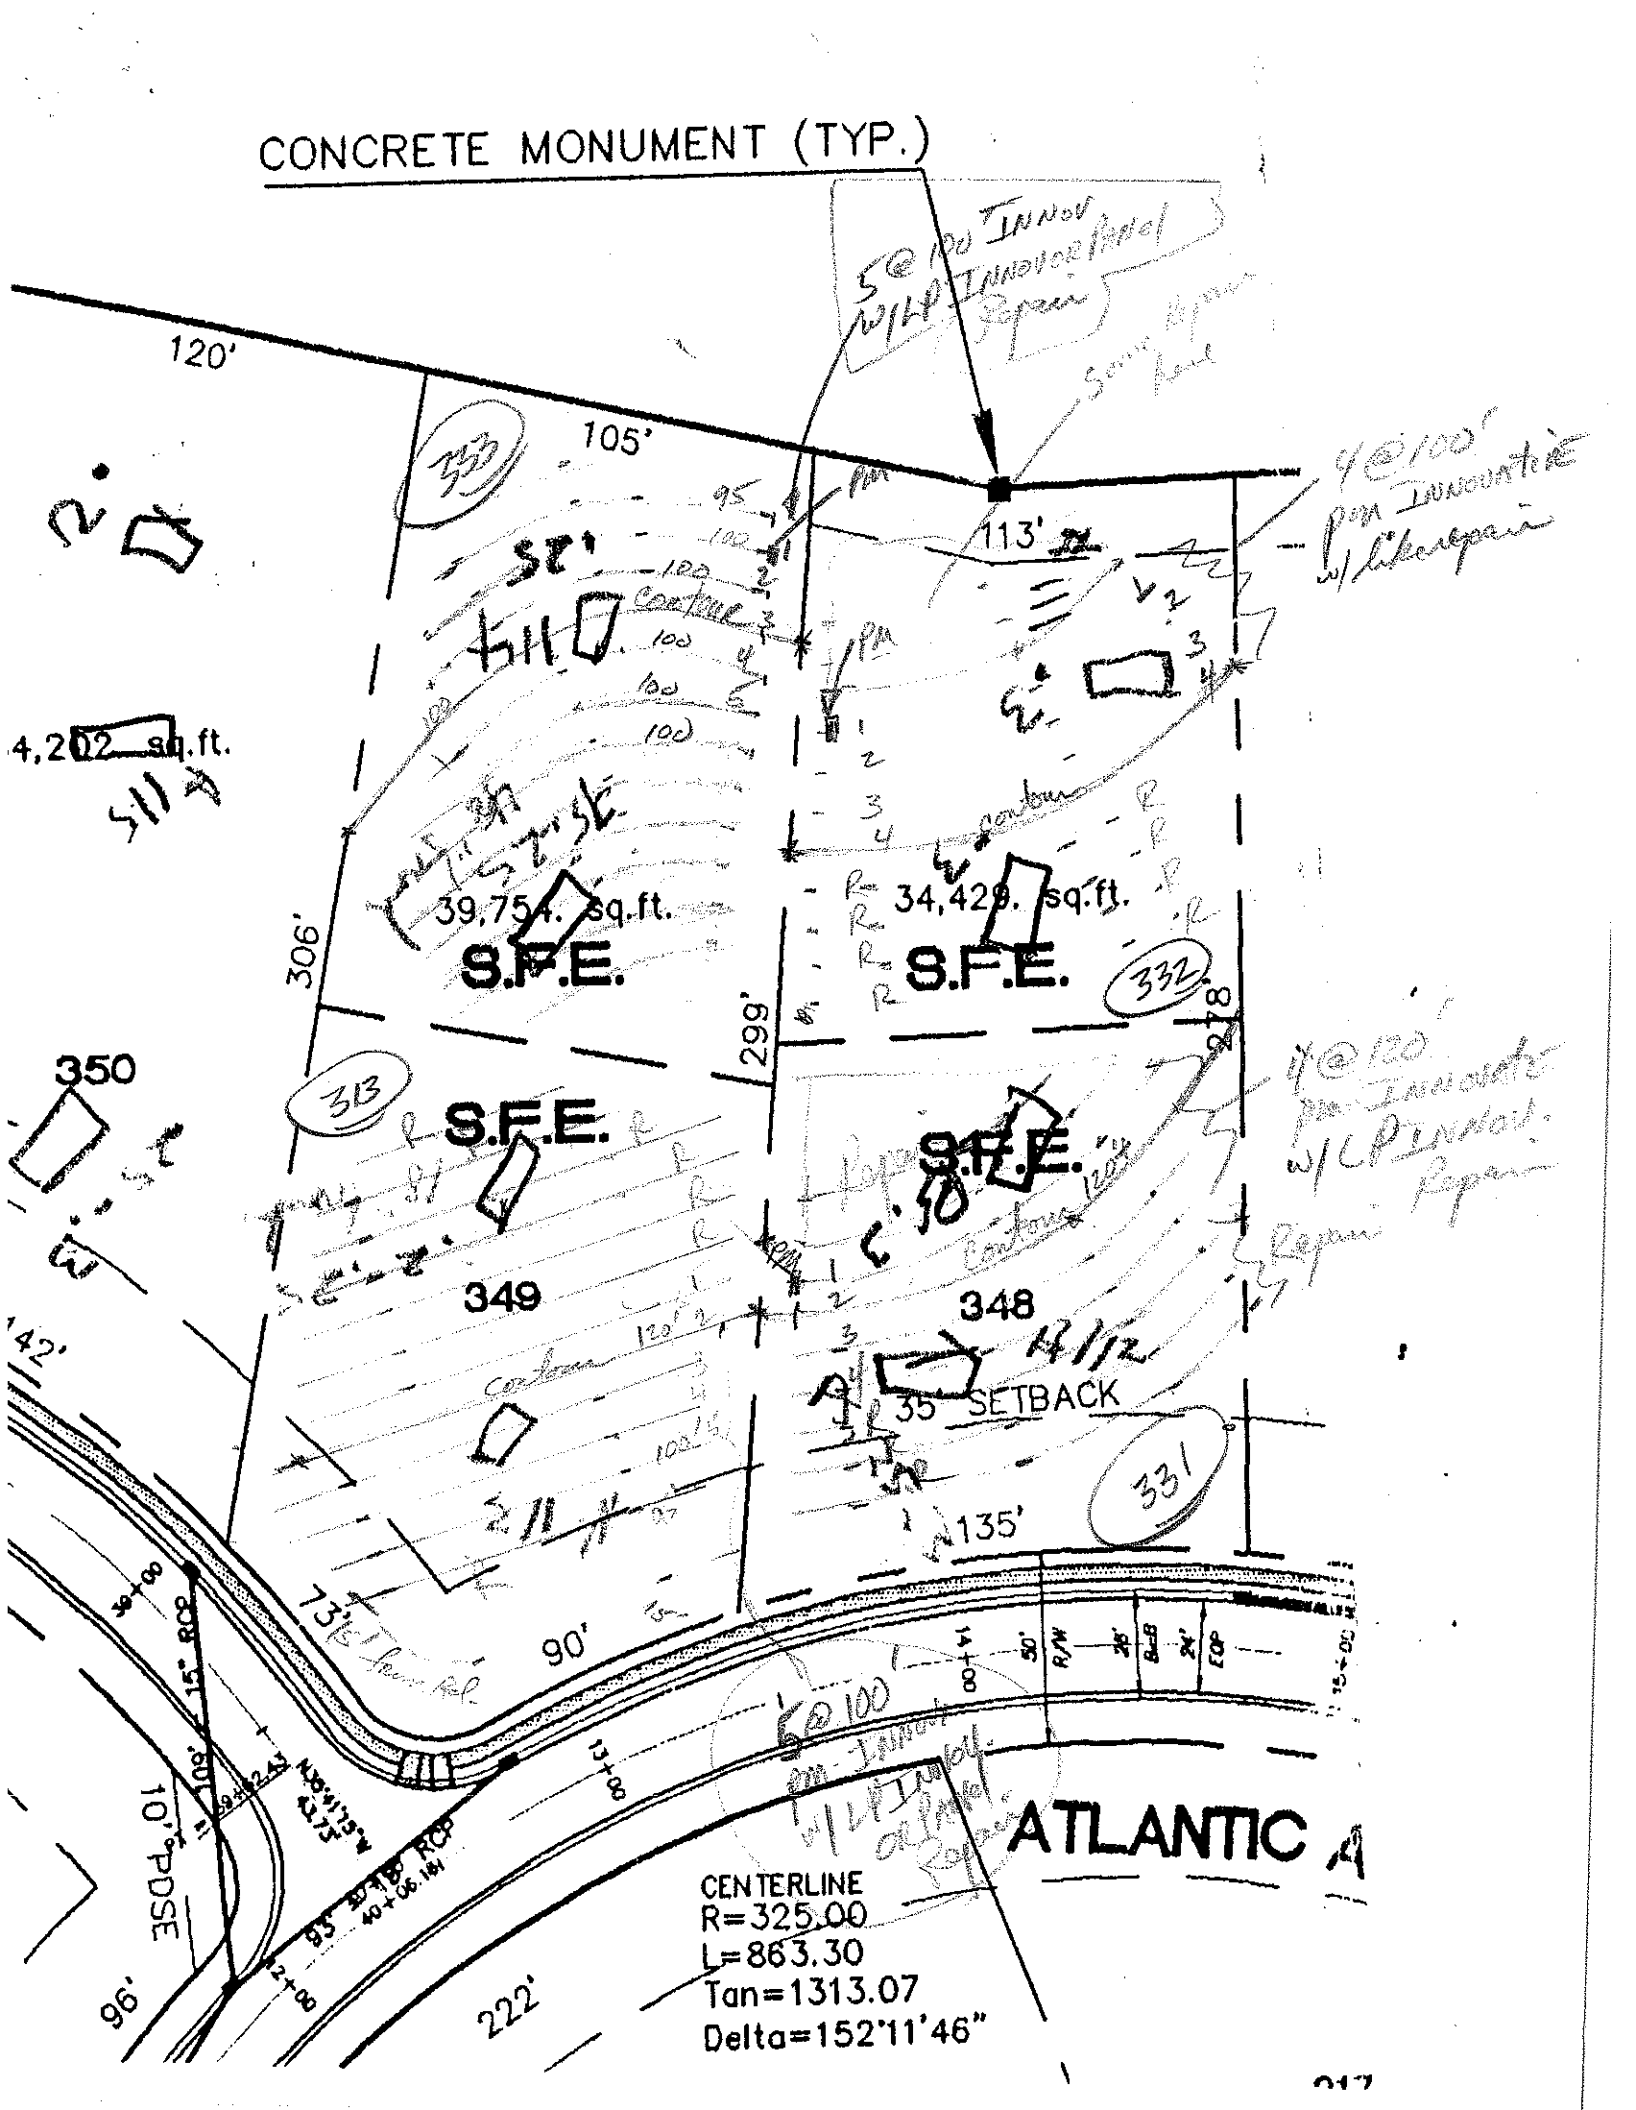
SOIL/SITE EVALUATION
for ON-SITE WASTEWATER SYSTEM

OWNER: CRI APPLICANT: _____
ADDRESS: _____ APPLICATION DATE: _____ DATE EVALUATED: 3-23-99
PROPOSED FACILITY: _____ PROPOSED DESIGN FLOW (.1949): _____ PROPERTY SIZE: _____
LOCATION OF SITE: lot 348 SFG phase III the Pt. PROPERTY RECORDED: _____
WATER SUPPLY: ☐ Private ☐ Public ☐ Well ☐ Spring ☐ Other _____
EVALUATION METHOD: ☐ Auger Boring ☐ Pit ☐ Cut
TYPE OF WASTEWATER: ☐ Sewage ☐ Industrial Process ☐ Mixed

PROFILE #	.1940 LAND-SCAPE POSITION/ SLOPE %	HORI-ZON DEPTH (IN.)	SOIL MORPHOLOGY (.1941) .1941 STRUCTURE/ TEXTURE	.1941 CONSISTENCE/ MINERALOGY	OTHER PROFILE FACTORS .1942 SOIL WETNESS/ COLOR	.1943 SOIL DEPTH	.1956 SAPRO CLASS	.1944 RESTR HORIZ	PROFILE CLASS & LTAR
1	#111 TC	0-6	gr sbk rbrn sl						PS .3
		6-30	m sbk ps	fr sl sp					
		30-45	wk-m sbk yBr cl	common m sap	fr sl sp				
2		0-8	m sbk rbrn sdl	fr sl sp					PS .3
		8-23	sbk RC	fr sp					
		23-55	wk sbk fpr yBr cl	common g brn mottles	fr sl sp	few m fine sap			
3		0-7	gr brn sdl	fr					PS .3
		7-31	m sbk rc	fr sp					
		31-54	m sbk ypcl	fr sl sp					
4	#112	0-28	m sbk rc	fr sl sp					PS .25-.3
		28-52	wk sbk rbrn c/cl	fr sl sp	few mang	concretions			

DESCRIPTION	INITIAL SYSTEM	REPAIR SYSTEM
Available Space (.1945)		
System Type(s)		
Site LTAR		

OTHER FACTORS (.1946): _____
SITE CLASSIFICATION (.1948): _____
EVALUATED BY: _____
OTHER(S) PRESENT: _____


CONCRETE MONUMENT (TYP.)
120'
105'
113'
306'
299'
4,202 sq.ft.
39,754. sq.ft.
34,429. sq.ft.
S.F.E.
S.F.E.
S.F.E.
S.F.E.
350
349
348
313
332
331
35' SETBACK
135'
90'
73'
142'
96'
222'
CENTERLINE
R=325.00
L=863.30
Tan=1313.07
Delta=152°11'46"
ATLANTIC