N-SITE WASTEWATER SECTION

COUNTY: _____

SOIL/SITE EVALUATION
for ON-SITE WASTEWATER SYSTEM

WNER: CRI APPLICANT: _____

DDRESS: _____ APPLICATION DATE: _____ DATE EVALUATED: 3-23-79

ROPOSED FACILITY: _____ PROPOSED DESIGN FLOW (.1949): _____ PROPERTY SIZE: _____

OCATION OF SITE: Lot 34, Phase III Tr II PROPERTY RECORDED: _____

ATER SUPPLY: ☐ Private ☐ Public ☐ Well ☐ Spring ☐ Other _____

/ALUATION METHOD: ☐ Auger Boring ☐ Pit ☐ Cut

/PE OF WASTEWATER: ☐ Sewage ☐ Industrial Process ☐ Mixed

PROFILE	.1940 LANDSCAPE POSITION/ SLOPE %	HORIZON DEPTH (IN.)	SOIL MORPHOLOGY (.1941) .1941 STRUCTURE/ TEXTURE	SOIL MORPHOLOGY (.1941) .1941 CONSISTENCE/ MINERALOGY	OTHER PROFILE FACTORS .1942 SOIL WETNESS/ COLOR	.1943 SOIL DEPTH	.1956 SAPRO CLASS	.1944 RESTR HORIZ	PROFILE CLASS & LTAR
		0-6	brn scl						PS .25
		6-21	wk sub blky scl	fr ss p					
		21-57	wk sub blky scl	fi ss p common manganese coatings/concretions					
	#106 TCI	0-7	brn scl						PS .3
		7-47	mod sub blky scl	fi ss p					
		0-12	gy brn scl	fr ss p					PS .2-.25
		12-32	wk sub blky cl	fr ss p common manganese coatings/					
		32-52	mod sub blky cl	fr ss p					
	#107 TCI	0-4	brn scl						PS .3
		4-47	mod sub blky scl	common fine gravelly mottles/ fr ss p					

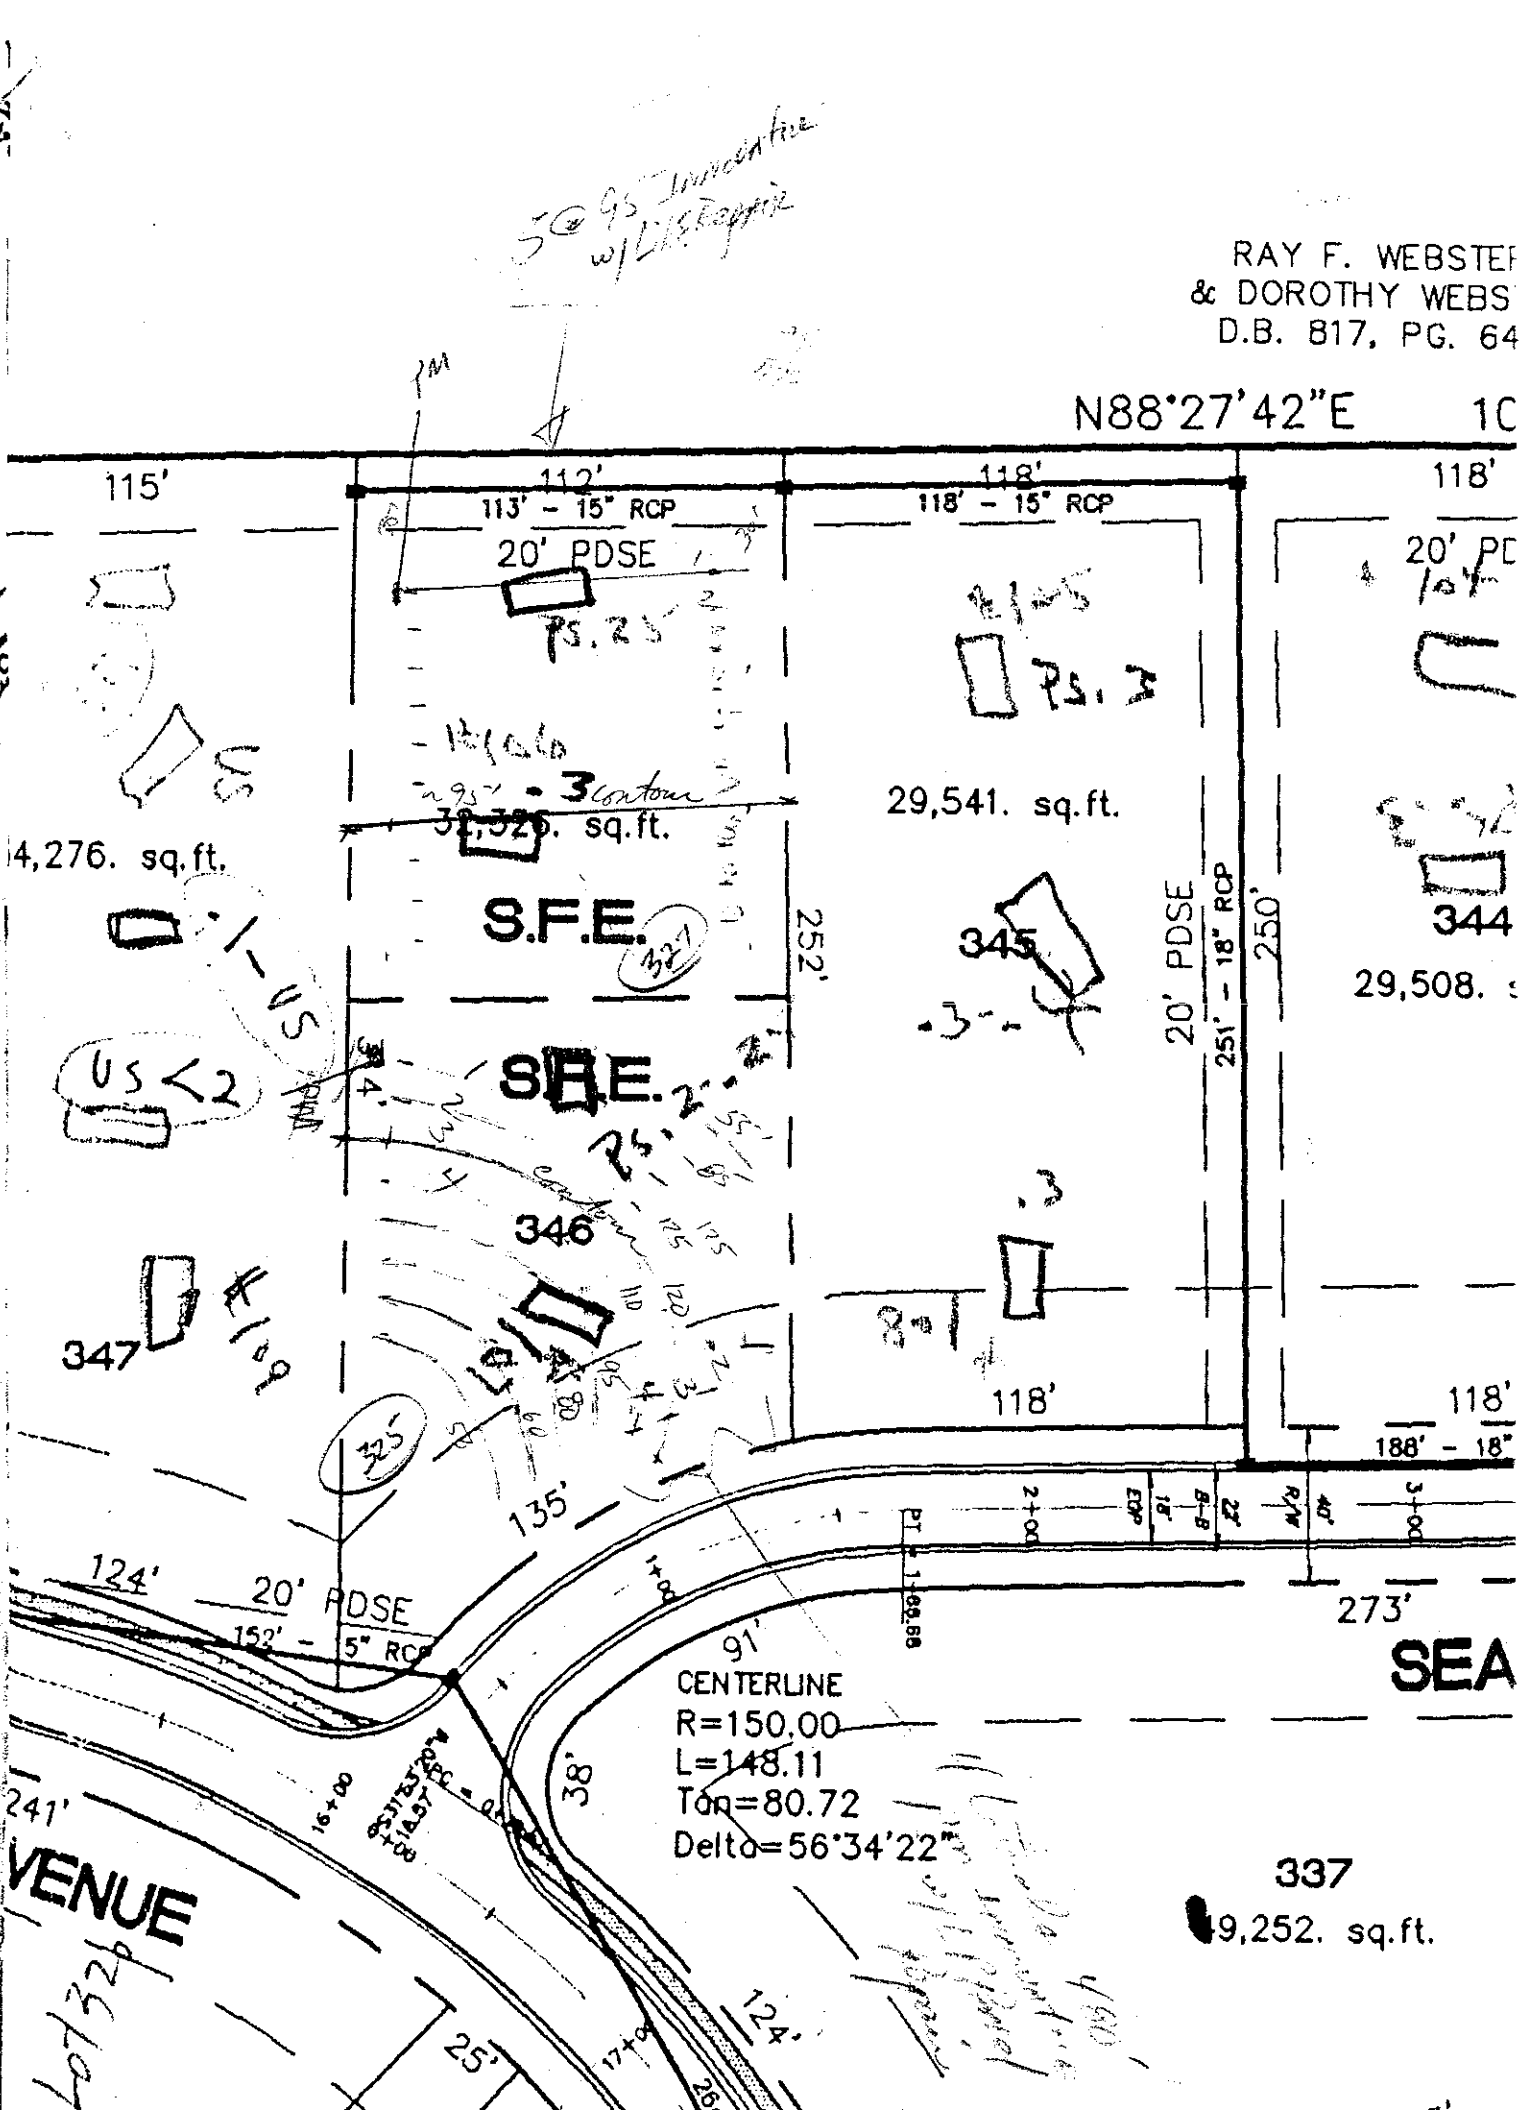
DESCRIPTION	INITIAL SYSTEM	REPAIR SYSTEM
vailable Space (.1945)		
ystem Type(s)		
te LTAR		

OTHER FACTORS (.1946): _____

SITE CLASSIFICATION (.1948): _____

EVALUATED BY: _____

OTHER(S) PRESENT: _____


RAY F. WEBSTE
& DOROTHY WEBS
D.B. 817, PG. 64
N88°27'42"E
115'
112'
118'
113' - 15" RCP
118' - 15" RCP
20' PDSE
4,276. sq.ft.
29,541. sq.ft.
S.F.E.
S.F.E.
252'
250'
20' PDSE
251' - 18" RCP
345
346
347
118'
135'
124'
20' PDSE
152' - 15" RCP
91'
CENTERLINE
R=150.00
L=148.11
Tan=80.72
Delta=56°34'22"
273'
337
9,252. sq.ft.
241'
VENUE
38'
25'
124'