~~327~~
328

IREDELL COUNTY HEALTH DEPARTMENT
ENVIRONMENTAL HEALTH DIVISION
Application For Improvement Permit

ALL items on this application form must be completed before Health Department can begin work. One application must be completed by the property owner or agent for each (proposed) site.

PERSONAL INFORMATION:

ARCADIA HOMES	662-6631	P.O. BOX 471441	CHARLOTTE	NC	28247
Applicant	Phone #	Mailing Address	City	State	Zip Code

M 201-7181

ARCADIA HOMES				
Current Property Owner	Mailing Address	City	State	Zip Code

PROPERTY INFORMATION:

THE POINT	328	PHASE 3	
(Proposed) Subdivision Name	(Proposed) Lot #	(Proposed) Block/Section #	State Road #

COMMUNITY WELL		
(Proposed) Water Supply: Public, Private Well	**Preliminary Plat Approval Date** (DEVELOPERS ONLY)	Tax Map #

Specific Directions to Property BRAWLEY SCHOOL RD (SOUTH) LEFT ON GREAT POINT DRIVE LEFT ON WILD HARBOR ROAD LEFT ON ATLANTIC WAY RIGHT ON SQUAM COURT

TYPE OF FACILITY: (use check (X) or number as appropriate)

House _____ Mobile Home _____ Commercial _____ No. Bedrooms 5 No. Baths _____

No. Persons or Employees (commercial only) _____ Basement _____ Basement with Plumbing _____

Crawl Space X Concrete Slab _____ Garbage Disposal _____ Jaccuzi or spa _____

COVENANT AND SIGNATURE:

I hereby make application to the Iredell County Health Department for a soils/site evaluation of the property described above. This evaluation is to be conducted for the sole purpose of obtaining a septic system Improvement Permit. I hereby authorize Iredell County Health Department representatives to go onto the above property for purposes of conducting this evaluation. I understand that, by state law, any Improvement Permit issued on the above property may be voided if substantial changes are made to the designated sewage system site. The issuance of an Improvement Permit by the Iredell County Health Department does not relieve me from compliance with all other relevant state/local laws or regulations. As owner or authorized agent, I covenant that the contents of this application are true and represent the maximum facilities intended to be placed on this property to my knowledge to date.

I understand that any Improvement Permit issued on the above property is valid for five (5) years from the issuance date and is subject to revocation if the above described site plans or intended use changes.

_____ DATE _____ SIGNATURE OF OWNER/AUTHORIZED AGENT


THE POINT

CURVE TABLE						
CURVE	RADIUS	LENGTH	TANGENT	CHORD	BEARING	DELTA
C80	170.00'	163.03'	88.39'	156.85'	N 11°31'43" W	54°56'46"
C81	25.00'	8.58'	4.33'	8.54'	S 06°06'44" W	19°39'52"

LINE TABLE		
LINE	BEARING	LENGTH
L21	N 21°40'45" W	43.17'
L22	N 15°23'52" W	27.87'
L23	N 10°01'33" E	41.74'
L24	N 44°09'24" E	10.76'
L25	N 04°24'32" E	16.95'
L26	N 34°24'42" E	27.04'

NORTH ORIENTED TO
NC GRID (NAD 83)

PRELIMINARY

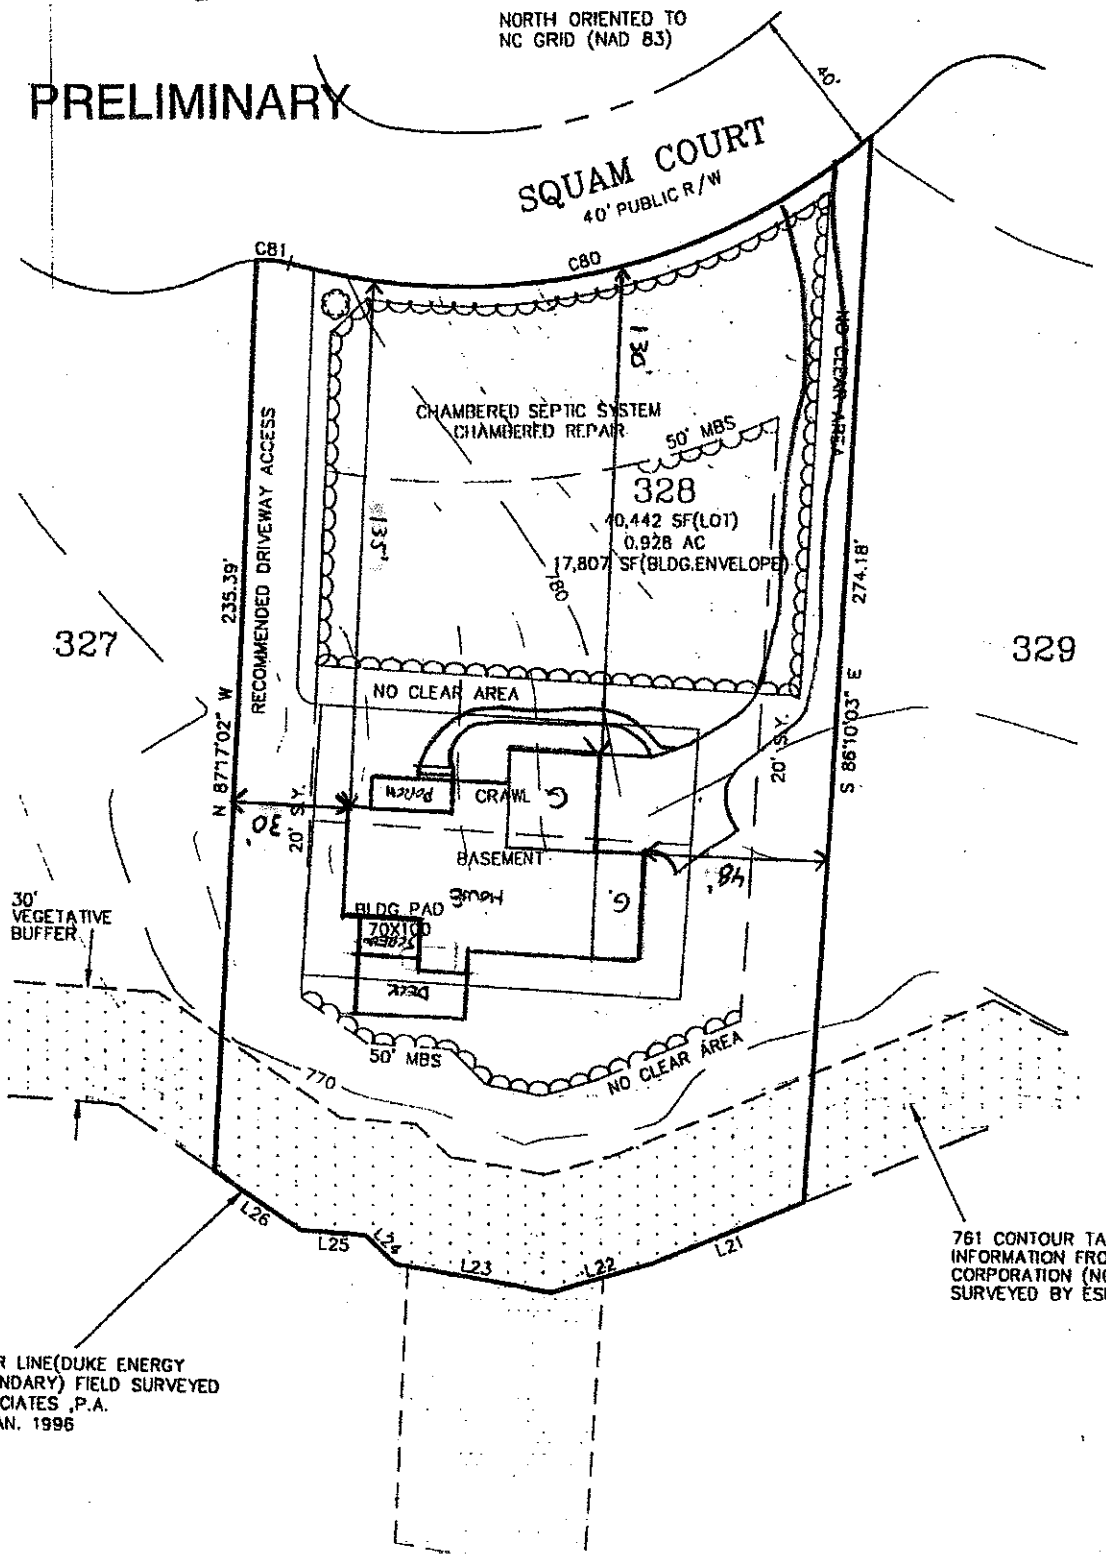

761 CONTOUR TAKEN FROM INFORMATION FROM AERO-DYNAMICS CORPORATION (NOT FIELD SURVEYED BY ESP ASSOCIATES, P.A.)

760' CONTOUR LINE(DUKE ENERGY PROJECT BOUNDARY) FIELD SURVEYED BY ESP ASSOCIATES ,P.A. NOV. 1995-JAN. 1996