DIVISION OF ENVIRONMENTAL HEALTH
ON-SITE WASTEWATER SECTION

PROPERTY ID #: _____
COUNTY: _____

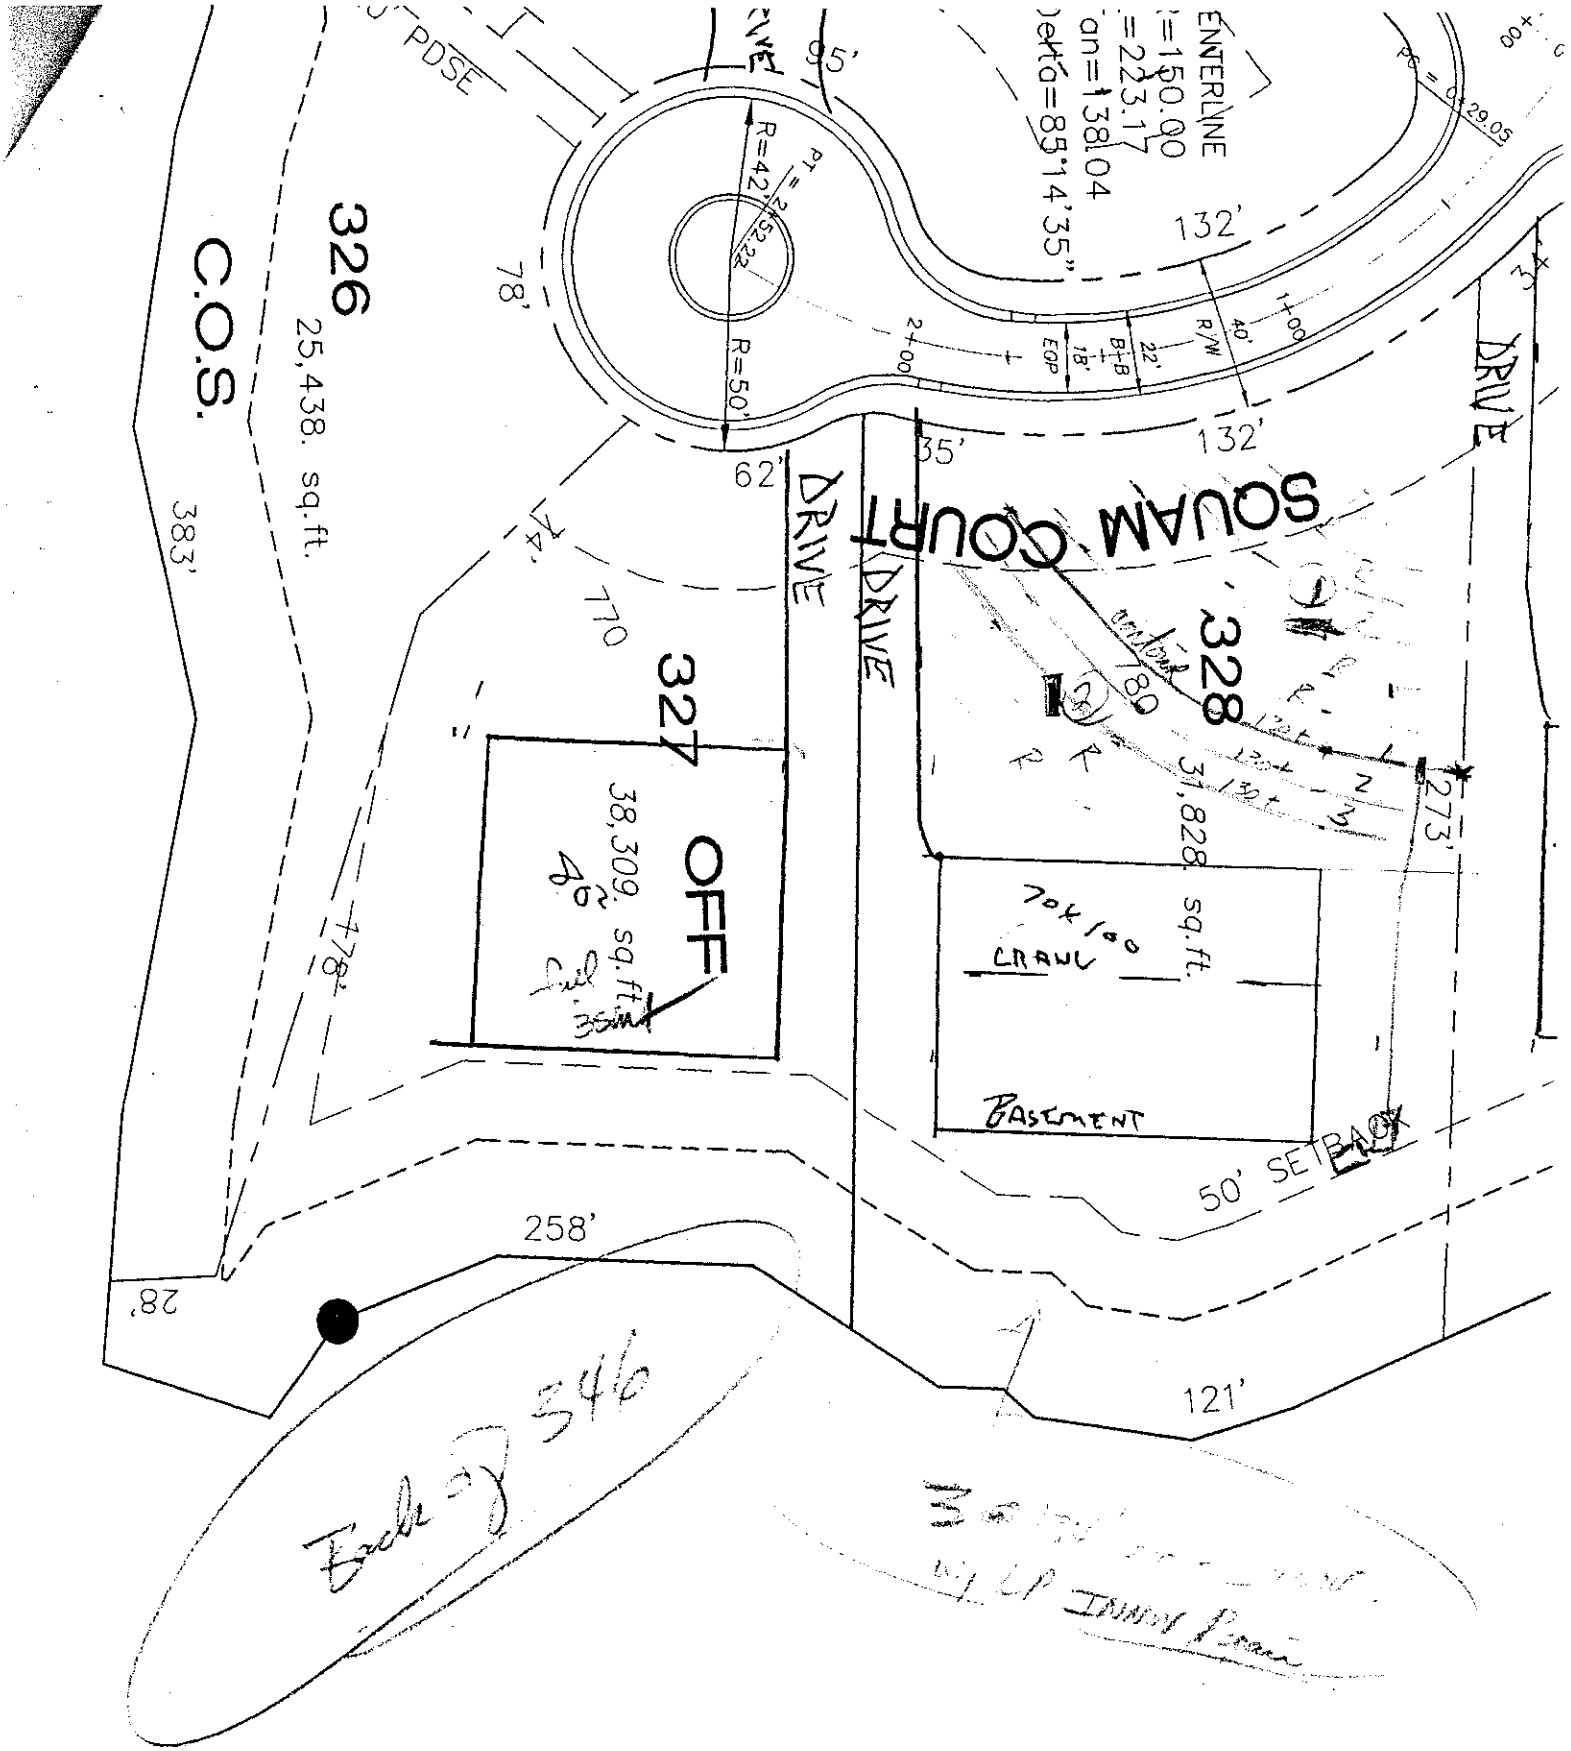
SOIL/SITE EVALUATION
for ON-SITE WASTEWATER SYSTEM

OWNER: CRT APPLICANT: _____
ADDRESS: _____ APPLICATION DATE: _____ DATE EVALUATED: 3-19-99
PROPOSED FACILITY: _____ PROPOSED DESIGN FLOW (.1949): _____ PROPERTY SIZE: _____
LOCATION OF SITE: lot 328 phase III Hoft PROPERTY RECORDED: _____
WATER SUPPLY: ☐ Private ☐ Public ☐ Well ☐ Spring ☐ Other _____
EVALUATION METHOD: ☐ Auger Boring ☐ Pit ☐ Cut
TYPE OF WASTEWATER: ☐ Sewage ☐ Industrial Process ☐ Mixed

PROFILE #	.1940 LANDSCAPE POSITION/ SLOPE %	HORIZON DEPTH (IN.)	SOIL MORPHOLOGY (.1941) .1941 STRUCTURE/ TEXTURE	.1941 CONSISTENCE/ MINERALOGY	OTHER PROFILE FACTORS .1942 SOIL WETNESS/ COLOR	.1943 SOIL DEPTH	.1956 SAPRO CLASS	.1944 RESTR HORIZ	PROFILE CLASS & LTAR
1		0-5	brn sl/scl						PS -3+
		5-30	RC/CL	fr SP					
		30-56	wk fsbk/abk L SAPO/LW/common red sap	fr SSSP					
		0-6	gr brn sl	fr					PS -3+
		6-24	mfsbk RC	fi SP					
		24-47	(BC) mfsbk RC	fr SSSP	common red sap				
		47-57	RC L-scl SAP						

DESCRIPTION	INITIAL SYSTEM	REPAIR SYSTEM
ailable Space (.1945)		
tem Type(s)		
: LTAR		

OTHER FACTORS (.1946): _____
SITE CLASSIFICATION (.1948): _____
EVALUATED BY: _____
OTHER(S) PRESENT: _____


C.O.S.
326
25,438. sq.ft.
383'
78'
R=42'
R=50'
95'
132'
62'
35'
DRIVE
SQUAM COURT
328
327
OFF
38,309. sq.ft.
40' Cul
770
780
37,828 sq.ft.
70x100
CRAWL
BASEMENT
273'
50' SETBACK
258'
121'
28'