DEPARTMENT OF ENVIRONMENT, HEALTH, AND NATURAL RESOURCES
DIVISION OF ENVIRONMENTAL HEALTH
ON-SITE WASTEWATER SECTION

Sheet ___ of ___
PROPERTY ID #: _____
COUNTY: _____

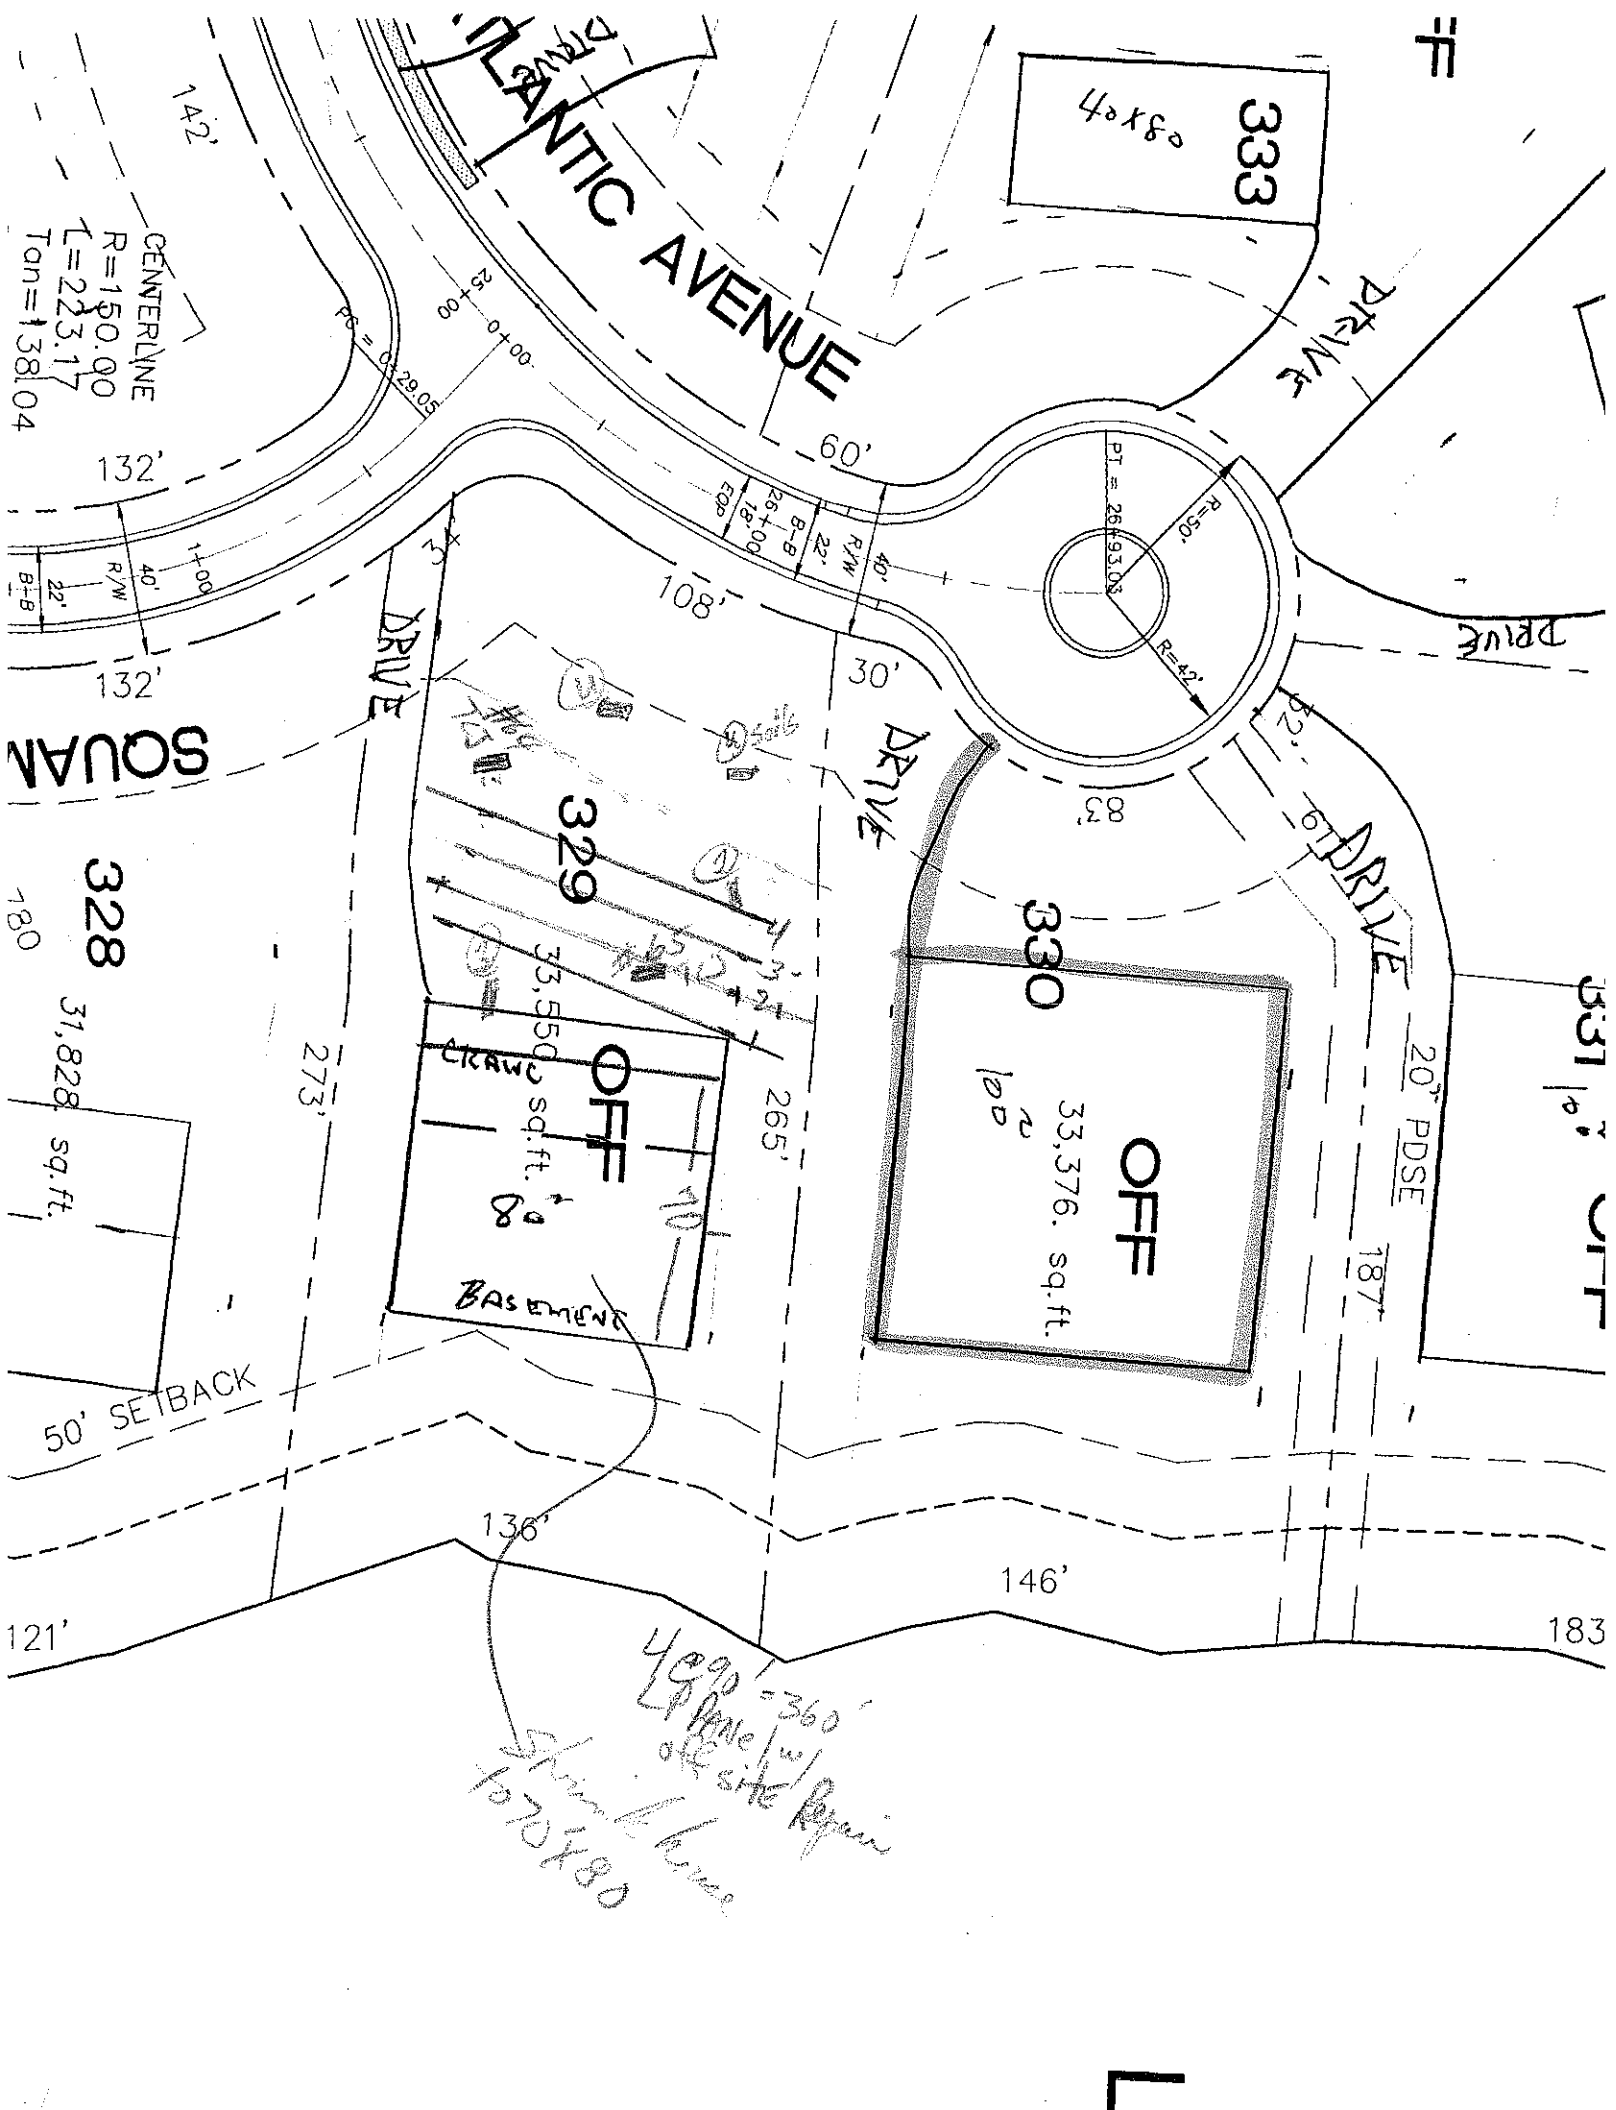
SOIL/SITE EVALUATION
for ON-SITE WASTEWATER SYSTEM

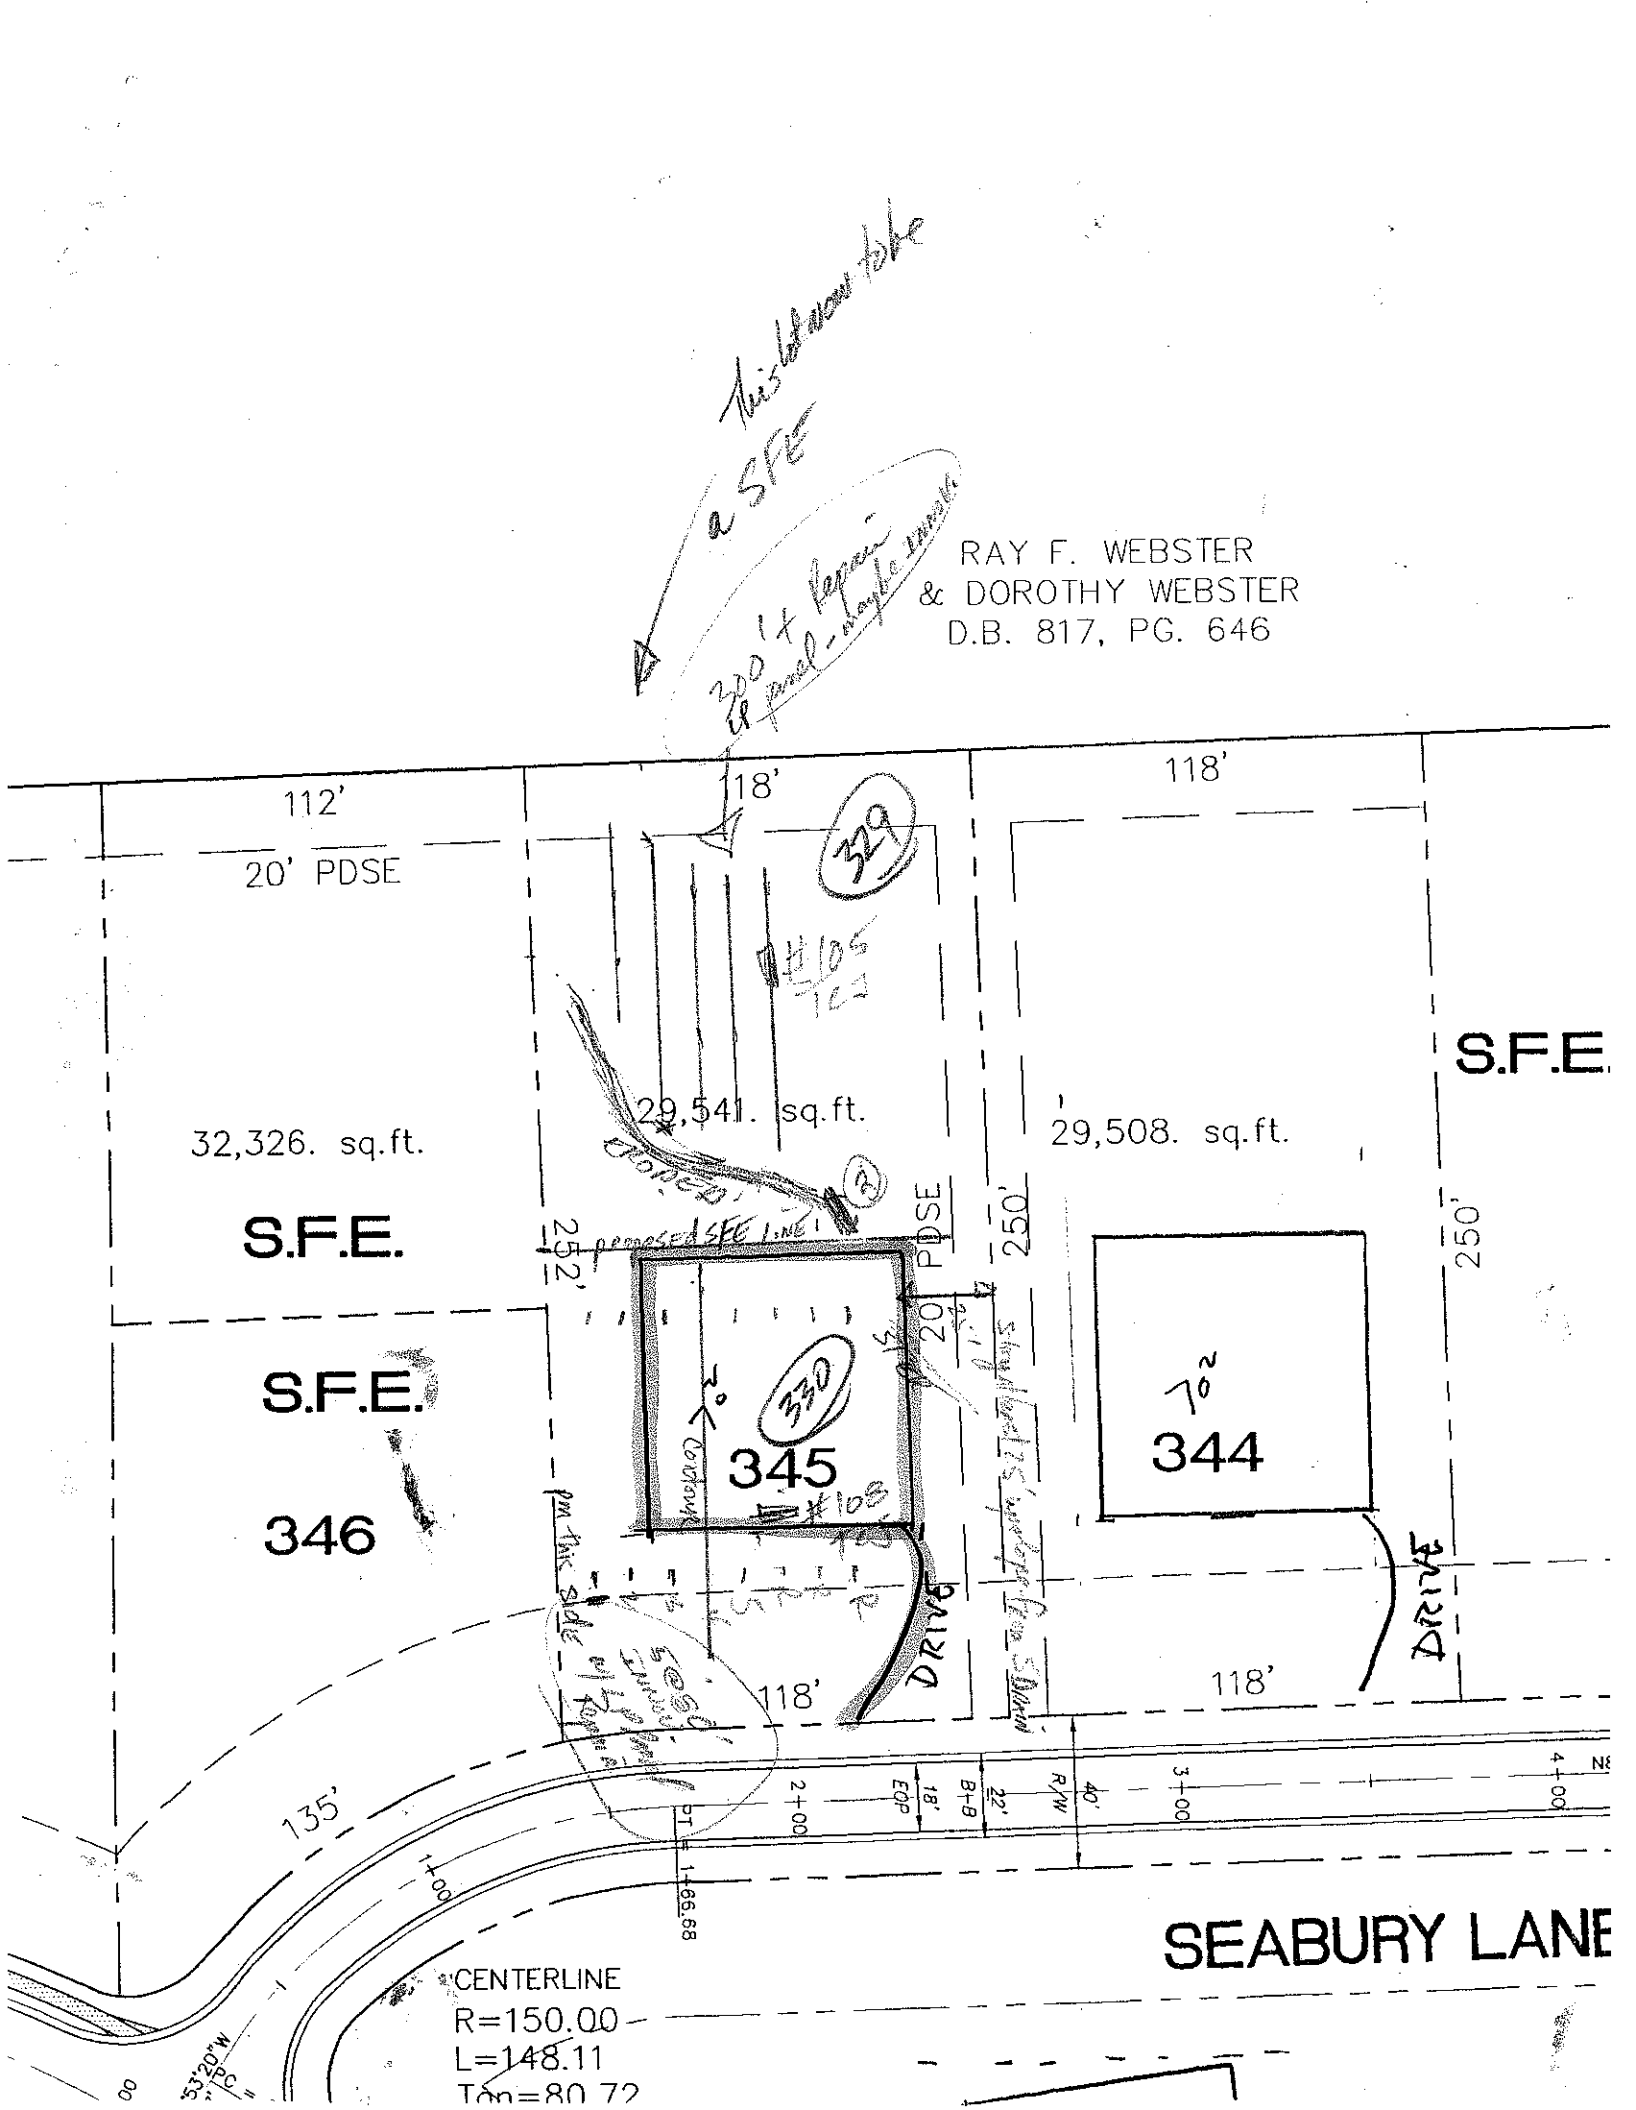
OWNER: CRI APPLICANT: _____
ADDRESS: _____ APPLICATION DATE: _____ DATE EVALUATED: 3-23-99
PROPOSED FACILITY: _____ PROPOSED DESIGN FLOW (.1949): _____ PROPERTY SIZE: _____
LOCATION OF SITE: Lot 345 PROPERTY RECORDED: _____
WATER SUPPLY: ☐ Private ☐ Public ☐ Well ☐ Spring ☐ Other _____
EVALUATION METHOD: ☐ Auger Boring ☐ Pit ☐ Cut
TYPE OF WASTEWATER: ☐ Sewage ☐ Industrial Process ☐ Mixed

PROFILE #	1940 LANDSCAPE POSITION/ SLOPE %	HORIZON DEPTH (IN.)	SOIL MORPHOLOGY (.1941) STRUCTURE/ TEXTURE	SOIL MORPHOLOGY (.1941) CONSISTENCE/ MINERALOGY	OTHER PROFILE FACTORS .1942 SOIL WETNESS/ COLOR	.1943 SOIL DEPTH	.1956 SAPRO CLASS	.1944 RESTR HORIZ	PROFILE CLASS & LTAR
1	#108 TC	0-7	Sl brscl fsl						PS .3
		7-36	Wsbk rec cl fsl						
		36-46	Wsbk/pl cl	common gleyed matrix fssp					
2		0-32	R-y scl sandy brd		Lead				PS .35
		32-66	massive ybrn-ry sl cosp	fssp					
3	#105 TC	0-6	brn cl						PS .3
		6-27	wsbk yscl cl	common mi sap					
		27-56	C-B/C matrix Ry sl sap	fawn scl fssp					
4									

DESCRIPTION	INITIAL SYSTEM	REPAIR SYSTEM
Available Space (.1945)		
System Type(s)		
Site LTAR		

OTHER FACTORS (.1946): _____
SITE CLASSIFICATION (.1948): _____
EVALUATED BY: _____
OTHER(S) PRESENT: _____


ATLANTIC AVENUE
333
40x80
329
330
328
OFF
33,550 sq.ft.
33,376. sq.ft.
31,828 sq.ft.
BASEMENT
DRIVE
60'
108'
30'
273'
265'
187'
136'
146'
121'
183'
50' SETBACK
20' PDSE
CENTERLINE
R=150.90
L=223.17
Tan=138.04
PC = 0+29.09
25+00
0+00
1+00
132'
40' R/W
22'
PT = 26+93.03
R=50'
R=42'
R/W
22'
8'-8'
26+00
EOD
83'
42'
4" Drive w/ Site Repair
570x80


This lot also to be a SFE
300' ± Approx. to property - maple tree
RAY F. WEBSTER
& DOROTHY WEBSTER
D.B. 817, PG. 646
112'
20' PDSE
118'
118'
329
32,326. sq.ft.
29,541. sq.ft.
29,508. sq.ft.
S.F.E.
S.F.E.
S.F.E.
346
345
330
344
70°
70°
proposed SFE LINE
25'
20' PDSE
250'
250'
DRIVE
DRIVE
135'
118'
118'
2+00
3+00
4+00
1+00
1+66.68
PT
18' EOP
22' B+B
40' R/W
SEABURY LANE
CENTERLINE
R=150.00
L=148.11
Tan=80.72
53°20'W
PC