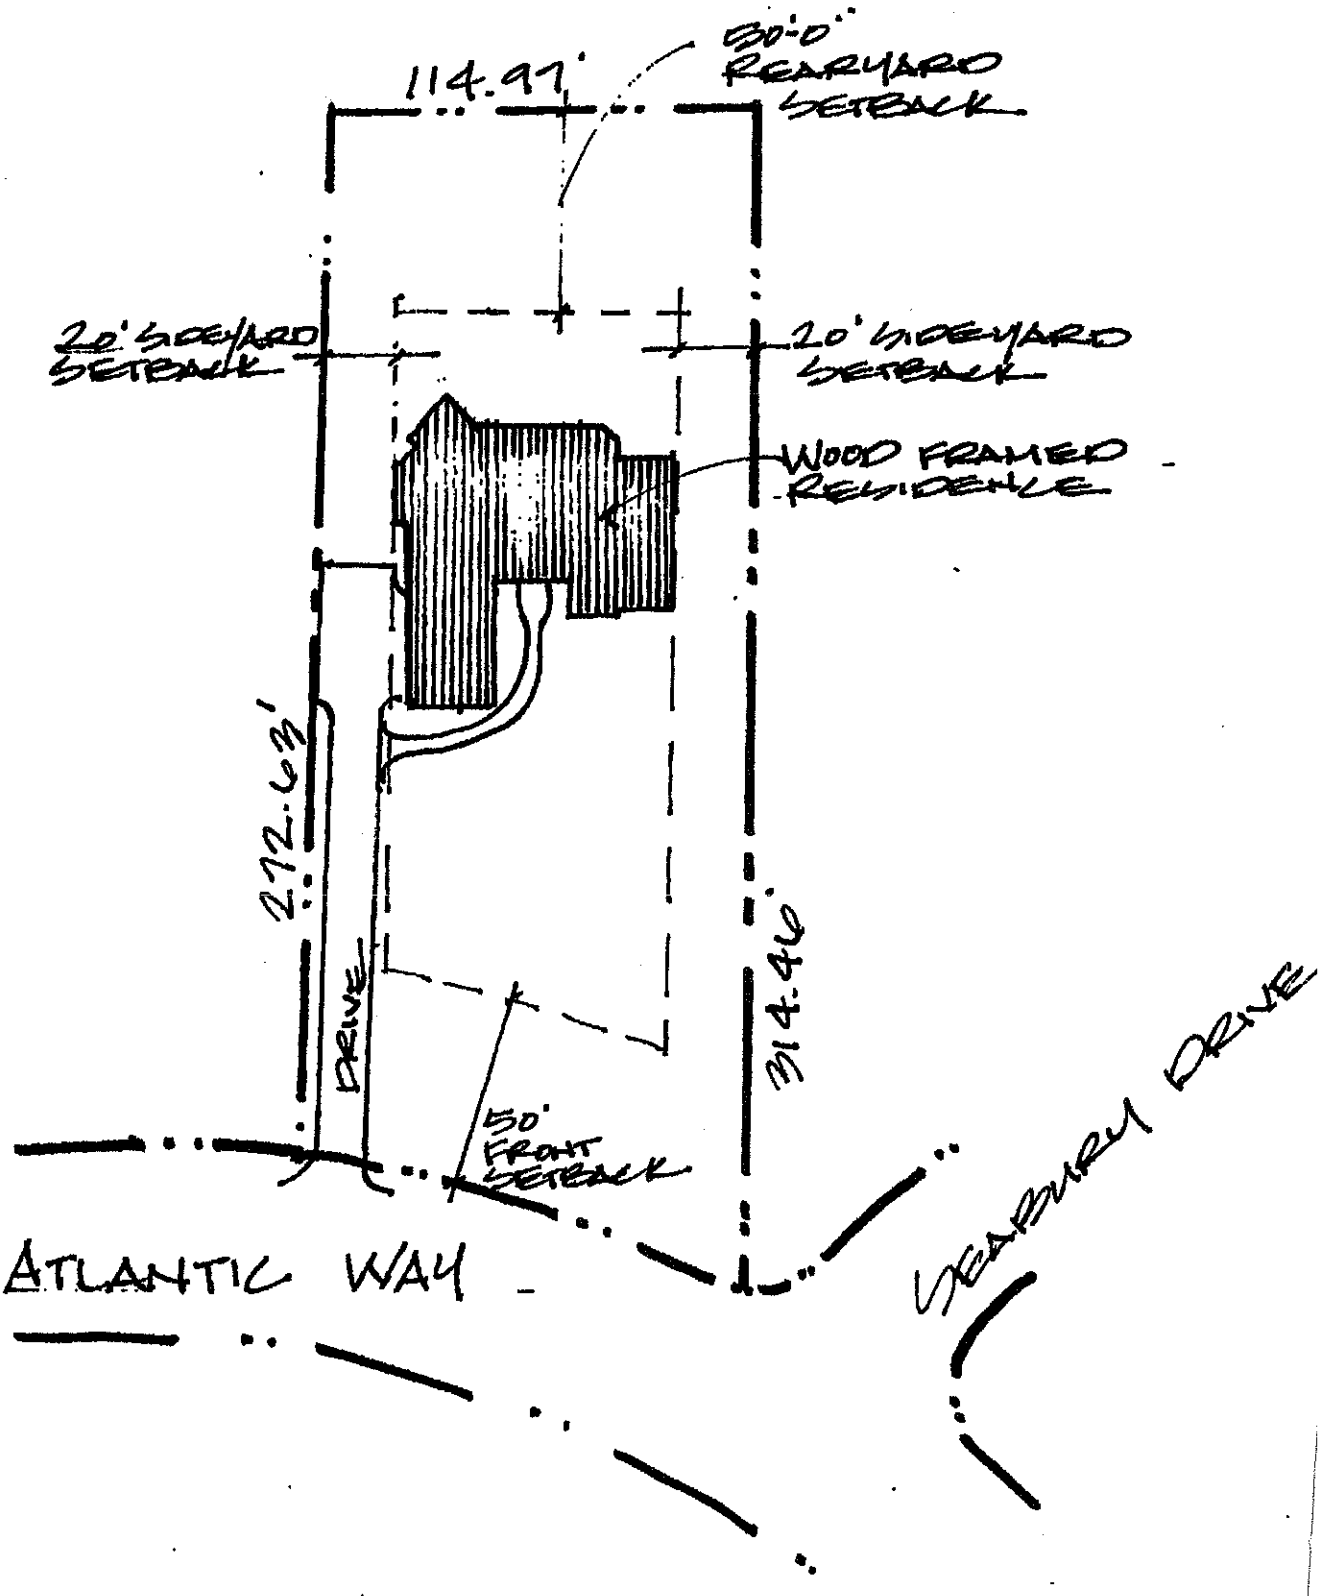


PLOT PLAN

1"=30'-0"

CONTRACTOR TO VERIFY ALL DIMENSIONS.