DIVISION OF ENVIRONMENTAL HEALTH
ON-SITE WASTEWATER SECTION

PROPERTY ID #: _____
COUNTY: _____

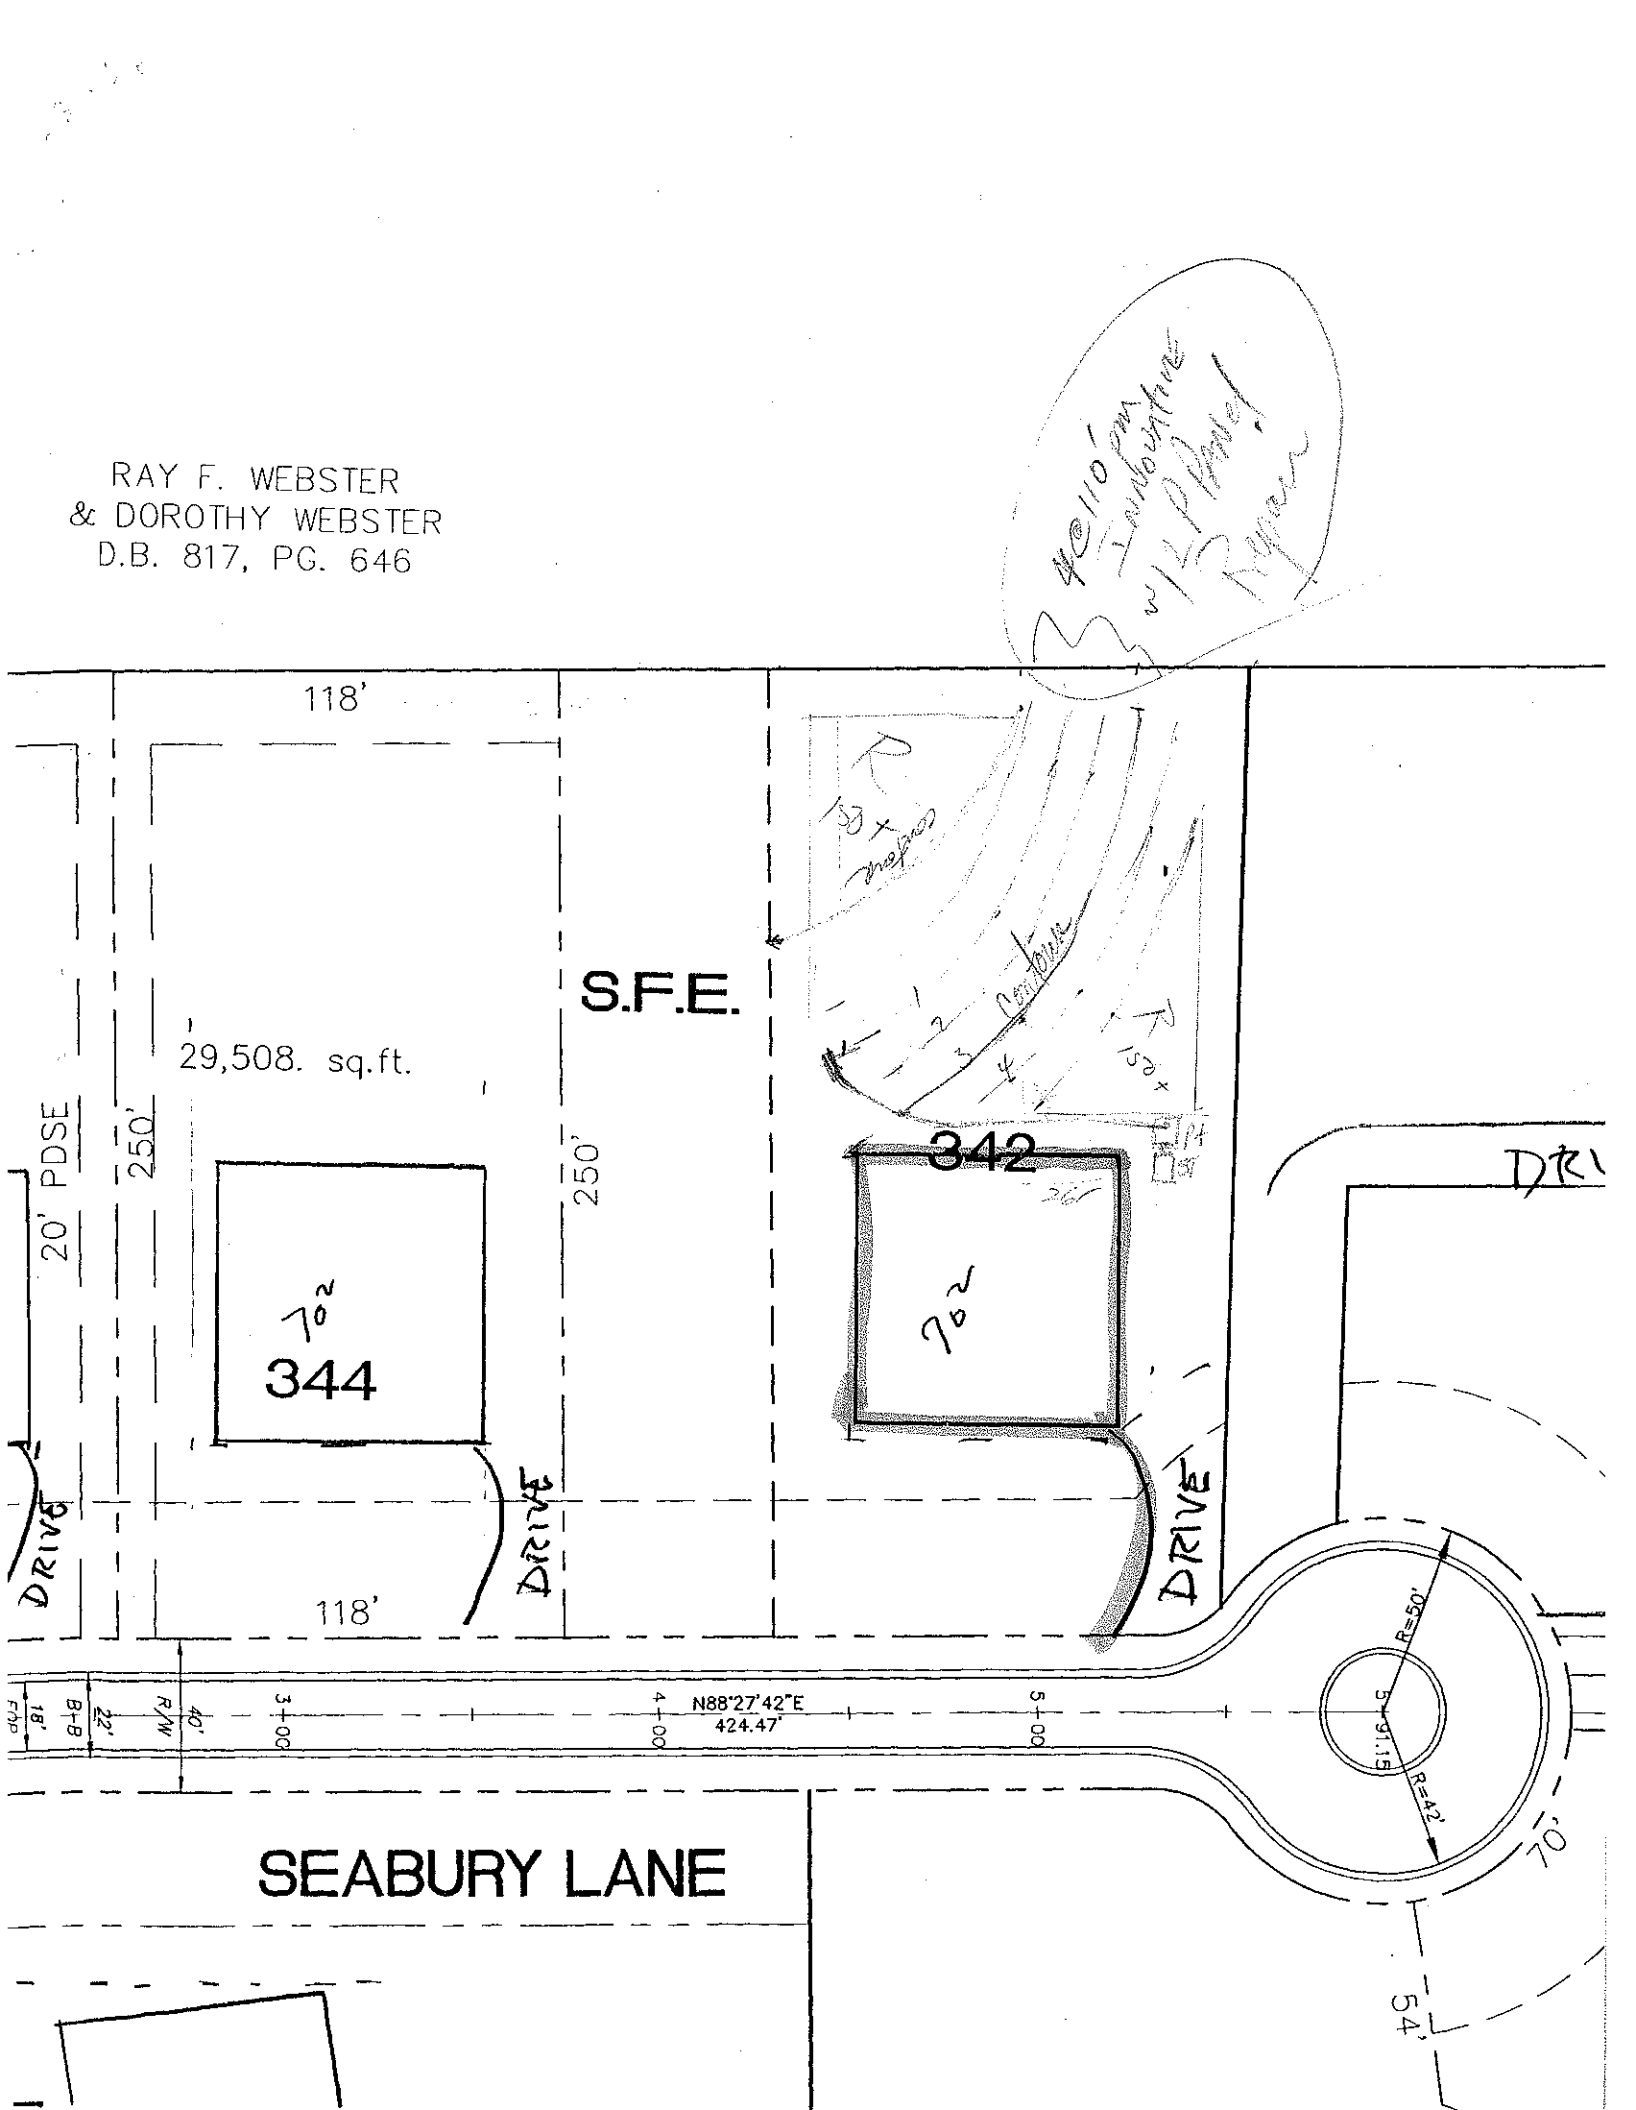
SOIL/SITE EVALUATION
for ON-SITE WASTEWATER SYSTEM

OWNER: ORL APPLICANT: _____
ADDRESS: _____ APPLICATION DATE: _____ DATE EVALUATED: 3-24-99
PROPOSED FACILITY: _____ PROPOSED DESIGN FLOW (.1949): _____ PROPERTY SIZE: _____
LOCATION OF SITE: lot 342 shawn the pt. PROPERTY RECORDED: _____
WATER SUPPLY: ☐ Private ☐ Public ☑ Well ☐ Spring ☐ Other _____
EVALUATION METHOD: ☐ Auger Boring ☐ Pit ☐ Cut
TYPE OF WASTEWATER: ☐ Sewage ☐ Industrial Process ☐ Mixed

PROFILE #	.1940 LANDSCAPE POSITION/ SLOPE %	HORIZON DEPTH (IN.)	SOIL MORPHOLOGY (.1941) .1941 STRUCTURE/ TEXTURE	.1941 CONSISTENCE/ MINERALOGY	OTHER PROFILE FACTORS .1942 SOIL WETNESS/ COLOR	.1943 SOIL DEPTH	.1956 SAPRO CLASS	.1944 RESTR HORIZ	PROFILE CLASS & LTAR
1	#102 TC0		nd matrix bt		22"				(4)
			cbr 2 mottles	@ 22"					
2	#103	0-6	gn brn sl	fr					PS .3
		6-38	mf sbk rc/cl	fi sp					
		38-51	(rpc) mang y-brn cl	fi ss,p common ind sap					
3		0-6	brn sl						PS .3
		6-30	matrix rc	fi sp few ind sap					
		30-52	mottles y-brn sl sbk	fi ss,p					
4		0-7	brn sl						PS .3
		7-38	mf sbk rc/cl	common ind sap fi ss,p					
		38-52	matrix gry sl sbk	fi ss,p					
				few ind cl					

DESCRIPTION	INITIAL SYSTEM	REPAIR SYSTEM
Available Space (.1945)		
System Type(s)		
Site LTAR		

OTHER FACTORS (.1946): _____
SITE CLASSIFICATION (.1948): _____
EVALUATED BY: _____
OTHER(S) PRESENT: _____


RAY F. WEBSTER
& DOROTHY WEBSTER
D.B. 817, PG. 646
118'
S.F.E.
29,508. sq.ft.
250'
20' PDSE
250'
342
344
DRIVE
DRIVE
DRIVE
118'
N88°27'42"E
424.47'
R=50'
R=42'
SEABURY LANE
54'