4626-95-0886

10905

IREDELL COUNTY HEALTH DEPARTMENT

(SEPTIC TANK) IMPROVEMENTS PERMIT AND CERTIFICATE OF COMPLETION

(Ground Absorption Sewage Disposal System -- G. S. Chapter 130-Article 13C)

OWNER OR CONTRACTOR Keith Carroll DATE Mar 13, 1990 PERMIT NO. RF-11-A-47

PHONE: Business ______ Home ______

LOCATION 1100 TR just before McKendree TR 1st street on right

______ S. R. No. ______

SUBDIVISION NAME Poplar Grove LOT NO. 47 SECTION OR BLOCK NO. ______


House (✓) Mobile Home ( ) Business ( ) Other ______

No. Bedrooms 3 No. Bathrooms 2½

Garbage Disposal Unit	Yes ( )	No (✓)		Character & Porosity of Soil	ps clay
Auto. Dishwasher	Yes (✓)	No ( )		Percolation Rate	~.4
Auto. Wash. Machine	Yes (✓)	No ( )		Topography	~8-10%
Site Suitable	Yes (✓)	No ( )		Depth to Water Table	4'+
				Rock or other impervious formations	none obs

Lot Area 108' x 223'

Basement with Plumbing ______ Basement without Plumbing ✓ No Basement

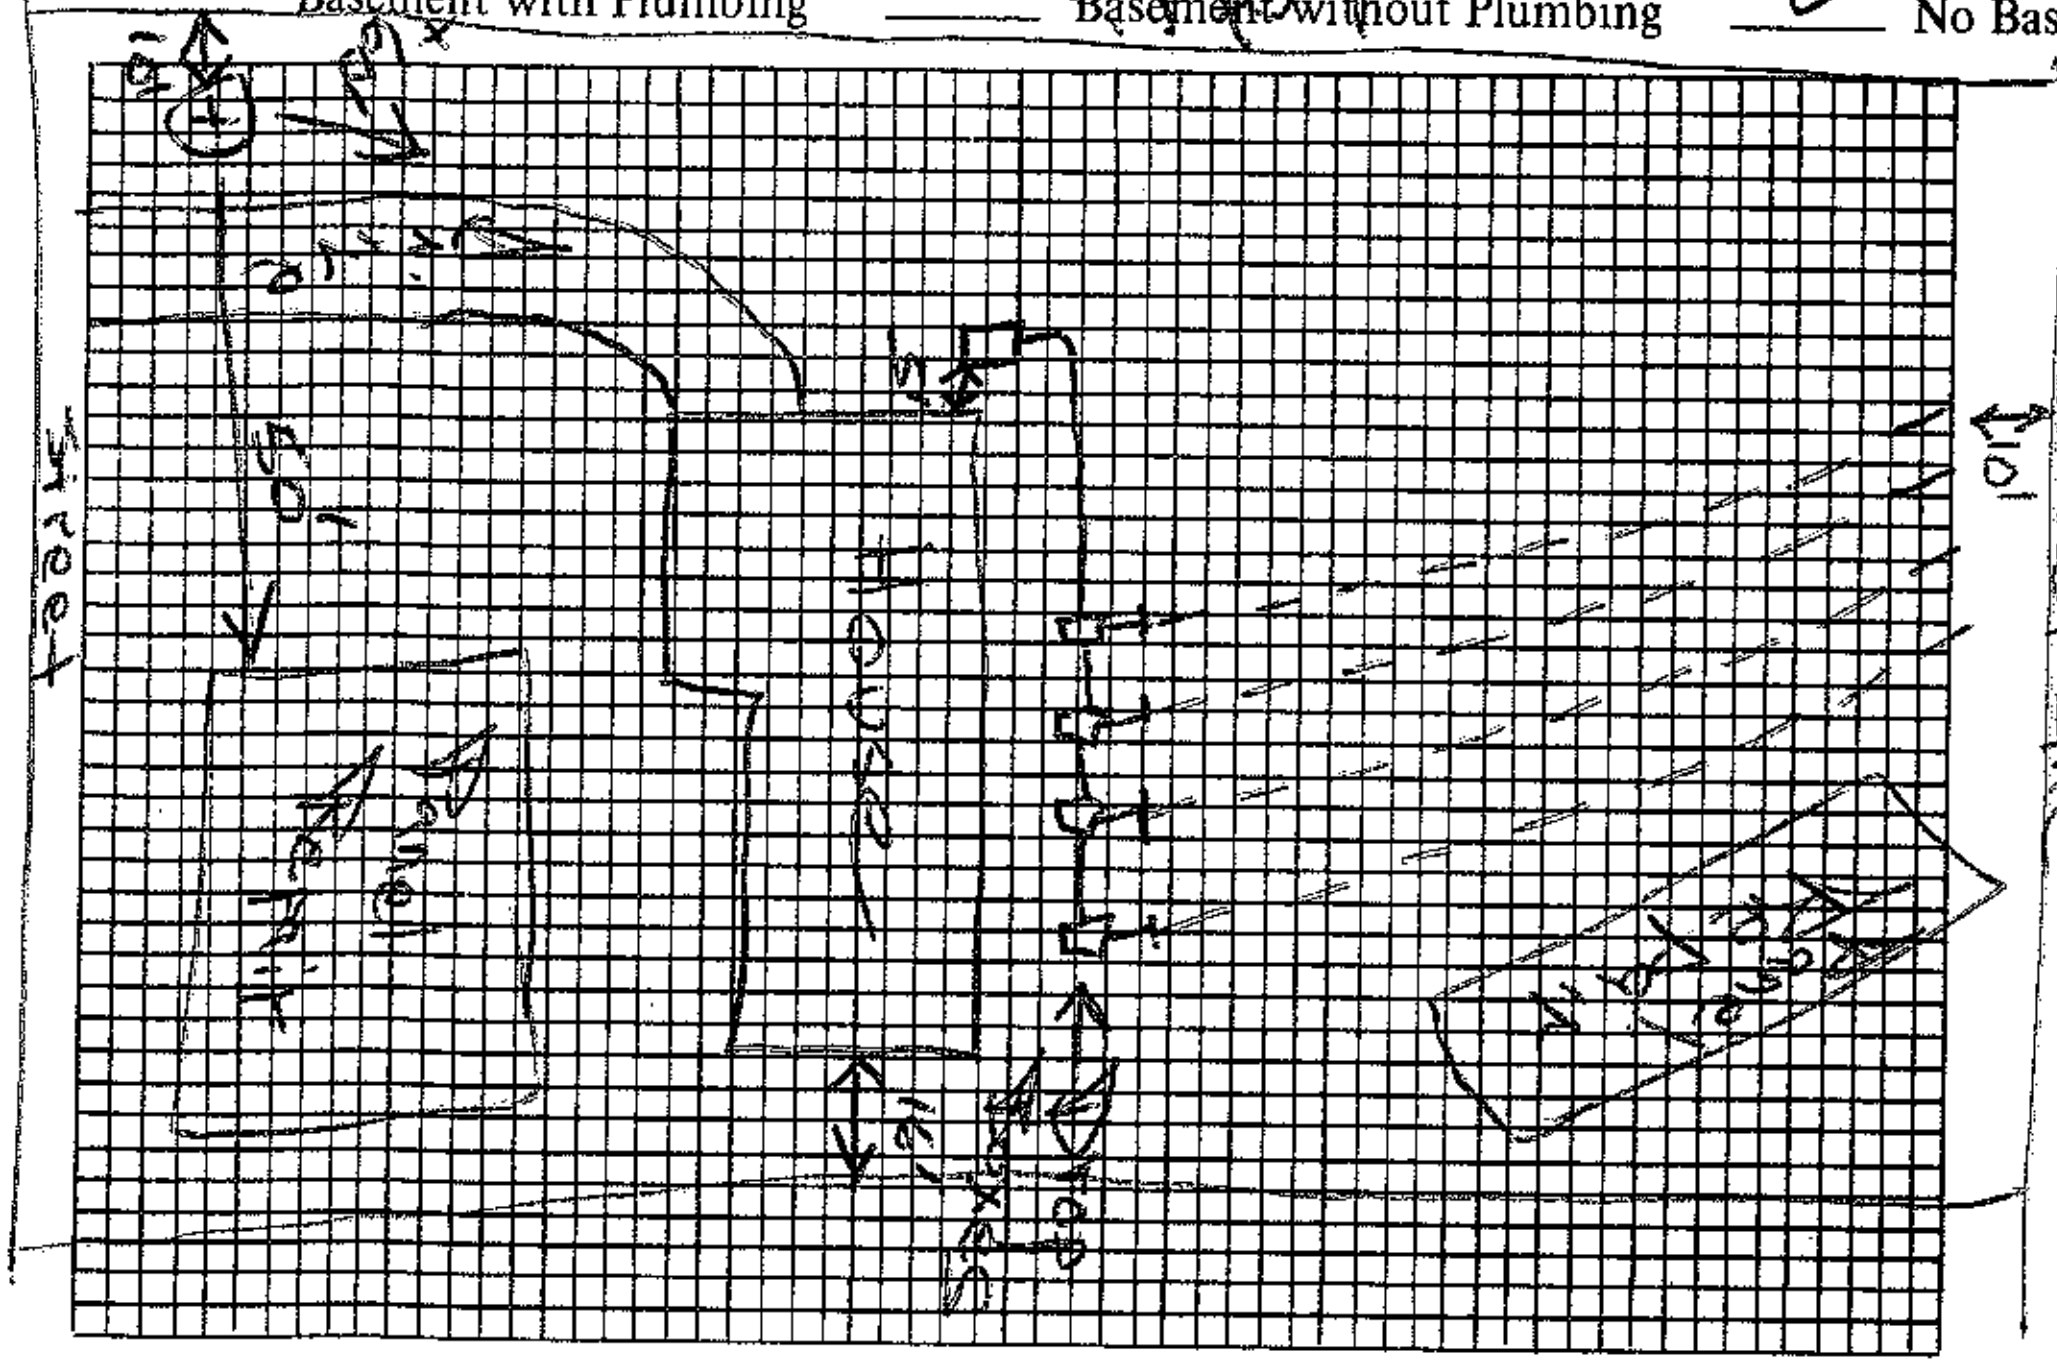

Plot of System

Size of Tank 1000 Gals.

Nitrification Field:
No. of Lines 4@75'
Sq. Ft. 900 Linear Ft. 300'
Depth of Stone in Lines 12"
Water Supply: Individual (✓)
Public ( )

Installed by FJ Ervin

I understand and agree to install septic tank system as specified on this Improvements Permit.

Signed: ______

IMPROVEMENTS PERMIT BY ______

COMMENTS: ______

CERTIFICATE OF COMPLETION BY Sam Ingram EHS DATE 3/13/90

EXISTING SYSTEM CHECKED BY: ______ DATE ______

CONSTRUCTION MUST COMPLY WITH ALL OTHER APPLICABLE STATE AND LOCAL REGULATIONS.

Permit is VOID if any unauthorized changes are made in installation of system and/or if any false information is supplied in making Improvements Permit.

Health Dept. Copy: White Inspection Dept. Copy: Yellow Sanitarian's Copy: Pink Owner's Copy: Gold