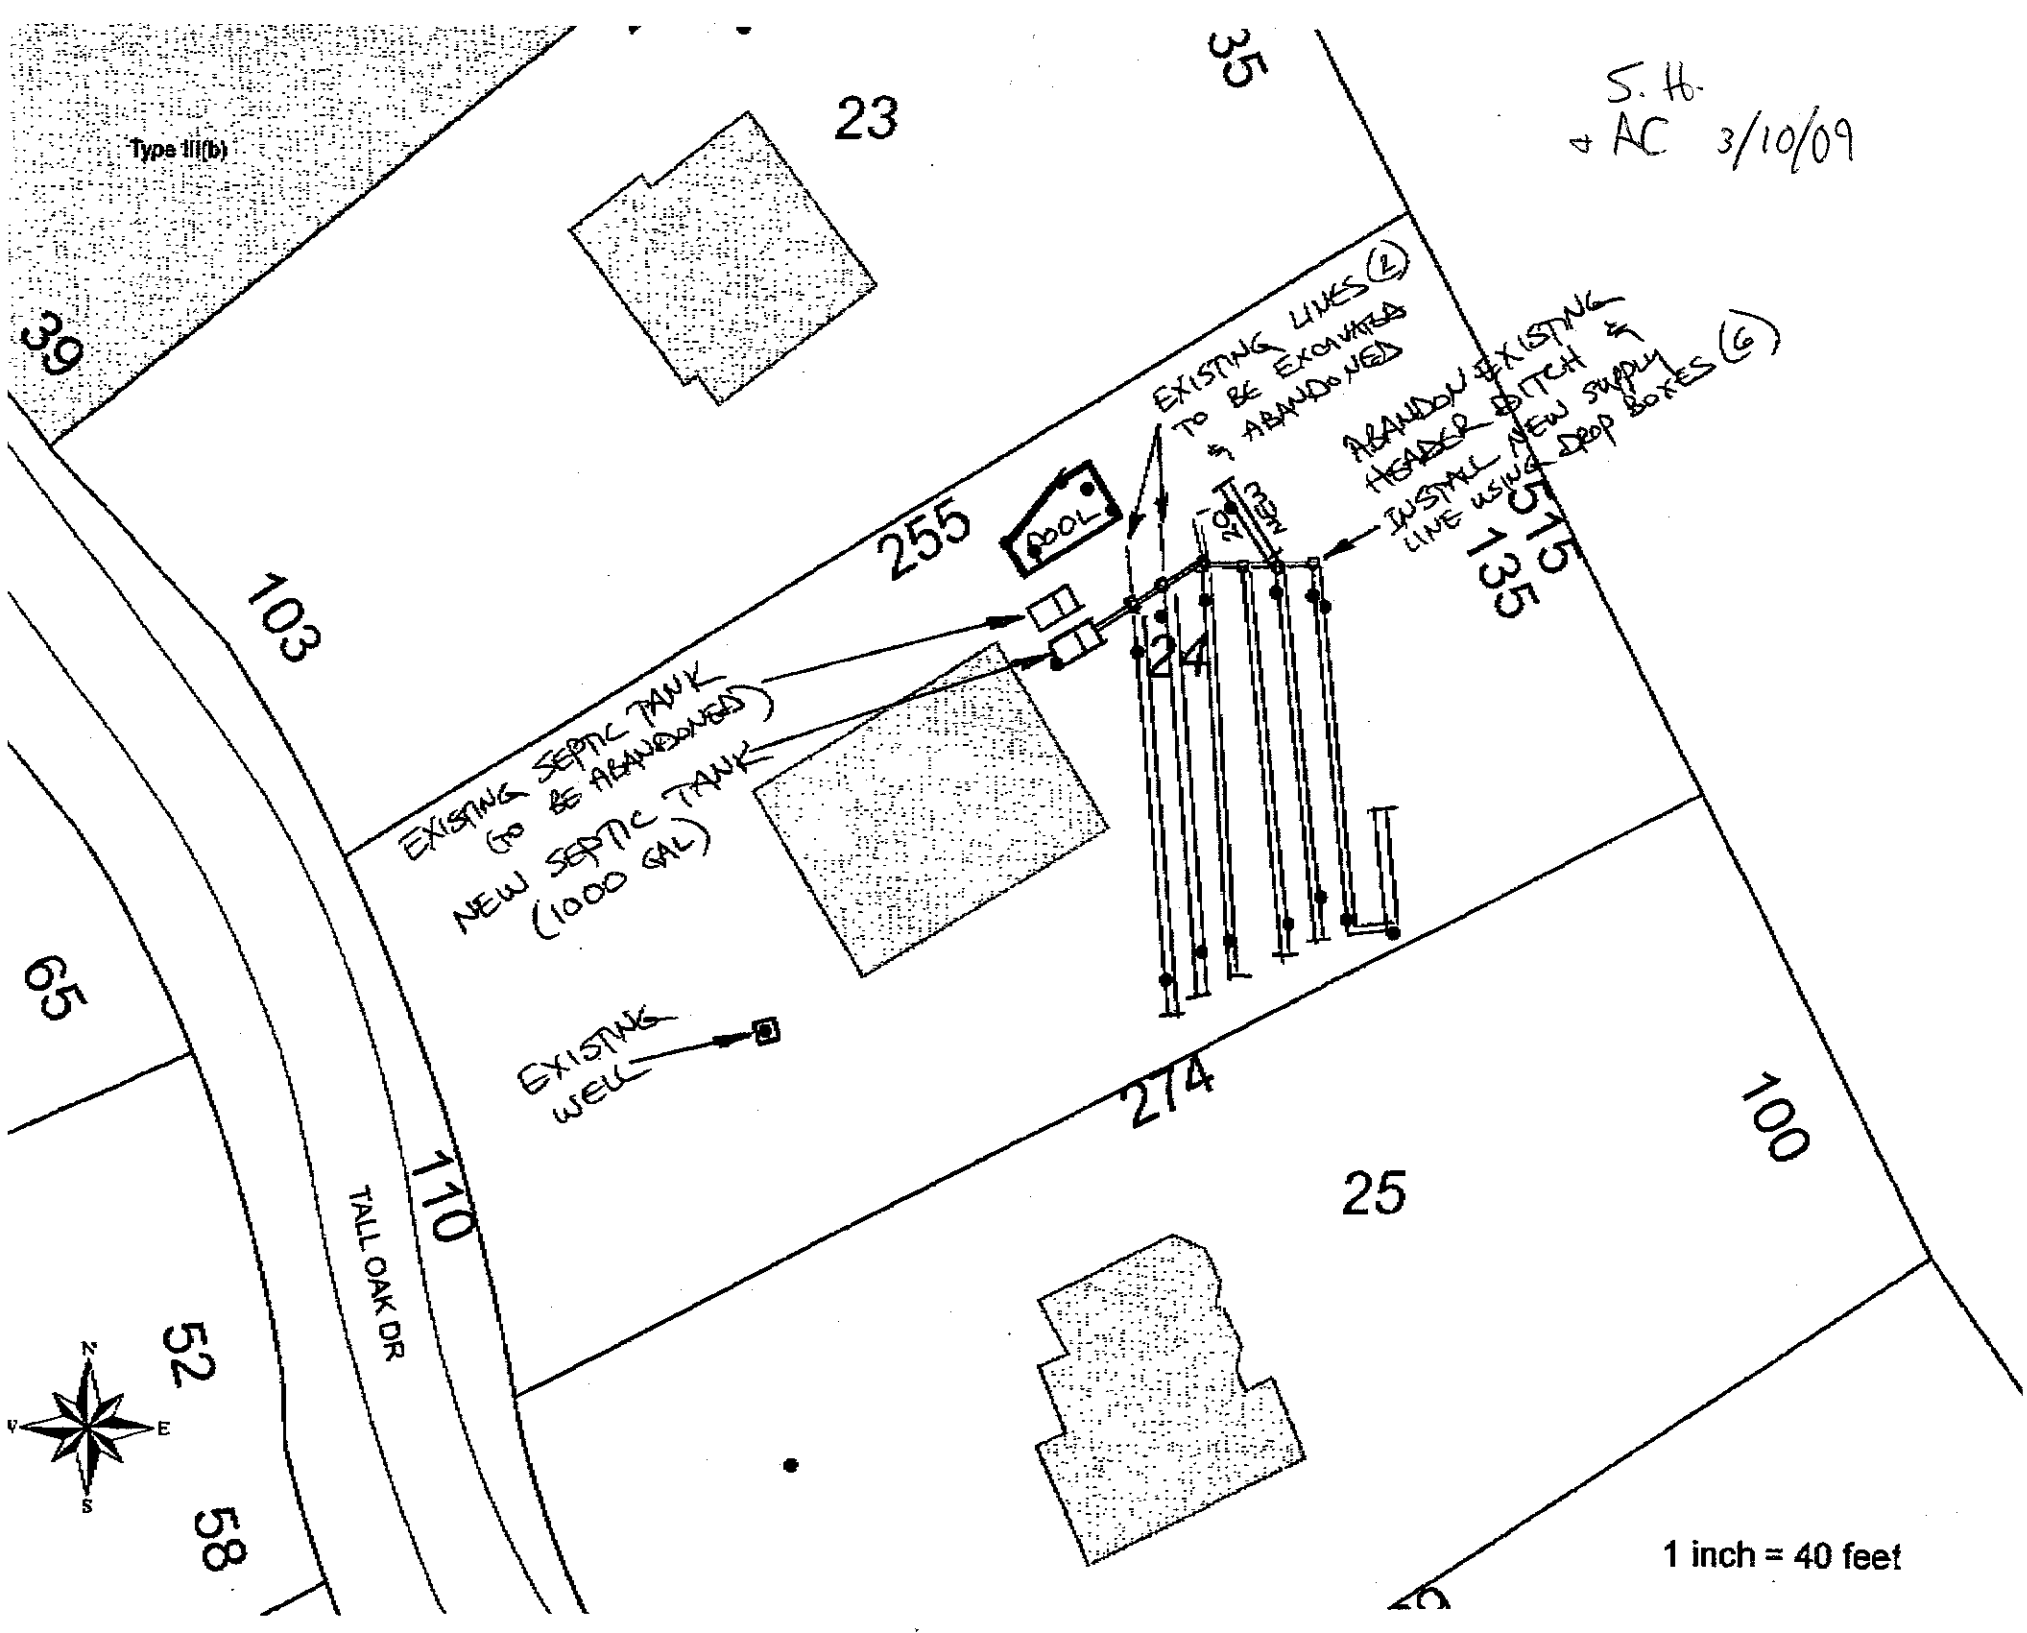

Type III(b)
23
35
39
255
103
ABOL
EXISTING LINES (2) TO BE EXCAVATED & ABANDONED
ABANDON EXISTING HEADER DITCH & INSTALL NEW SUPPLY LINE USING DROP BOXES (6)
20' MIN
515
135
24
EXISTING SEPTIC TANK (TO BE ABANDONED)
NEW SEPTIC TANK (1000 GAL)
EXISTING WELL
65
274
100
110
25
TALL OAK DR
52
58
N
W
E
S
1 inch = 40 feet

5. H.
AC 3/10/09