IREDELL COUNTY HEALTH DEPARTMENT

STATESVILLE 704-878-5305 | MOORESVILLE 704-664-5281

IMPROVEMENT PERMIT / AUTHORIZATION TO CONSTRUCT / OPERATION PERMIT / EXISTING SYSTEM INSPECTION

12:00

PERMIT # 13133 PIN # 4627-10-9355 DATE 2-2-11

OWNER or APPLICANT JAD GOODING

OWNER or APPLICANT ADDRESS PHONE: Business Home:

LOCATION / DIRECTIONS MCKENDREE, TR LKVW SHORES, TL ARBOT, TR WILLOW BEND

SUBDIVISION THE FARMS BLOCK / SECTION 4 LOT # 507 LOT AREA 1.701AC DESIGN FLOW 480 L.T.A.R. .3

Septic Tank 1000 Gallons: STB 338 Date 5-3-11

Pump Tank Gallons: PT Date

Pump Make Model Serial #

Nitrification Field No Fields 1 No Lines 3 Linear Feet 405'

Trench Width 36" Max. Trench Bottom Depth 36" Gravel Depth NA

☒ New System ☐ Repair ☐ Expansion System Type I II (III) IV V VI

System Description: 25% REDUCTION

Repair System Description: LP PAVEL

Maintenance Agreement Required ☐ YES ☒ NO INITIALLY

☒ GRAVITY ☐ PRESSURE

☒ Residence No. Bedrooms 4

☐ Business No. Persons

☐ Other No. Employees

☐ Slab ☐ Crawl Space


☒ Basement w/plumbing ☐ Basement w/o plumbing

Water Supply: ☒ Private ☐ Public ☒ Community

Comments / Conditions

Comments / Conditions Must achieve full system for gravity

INITIAL SITE SKETCH

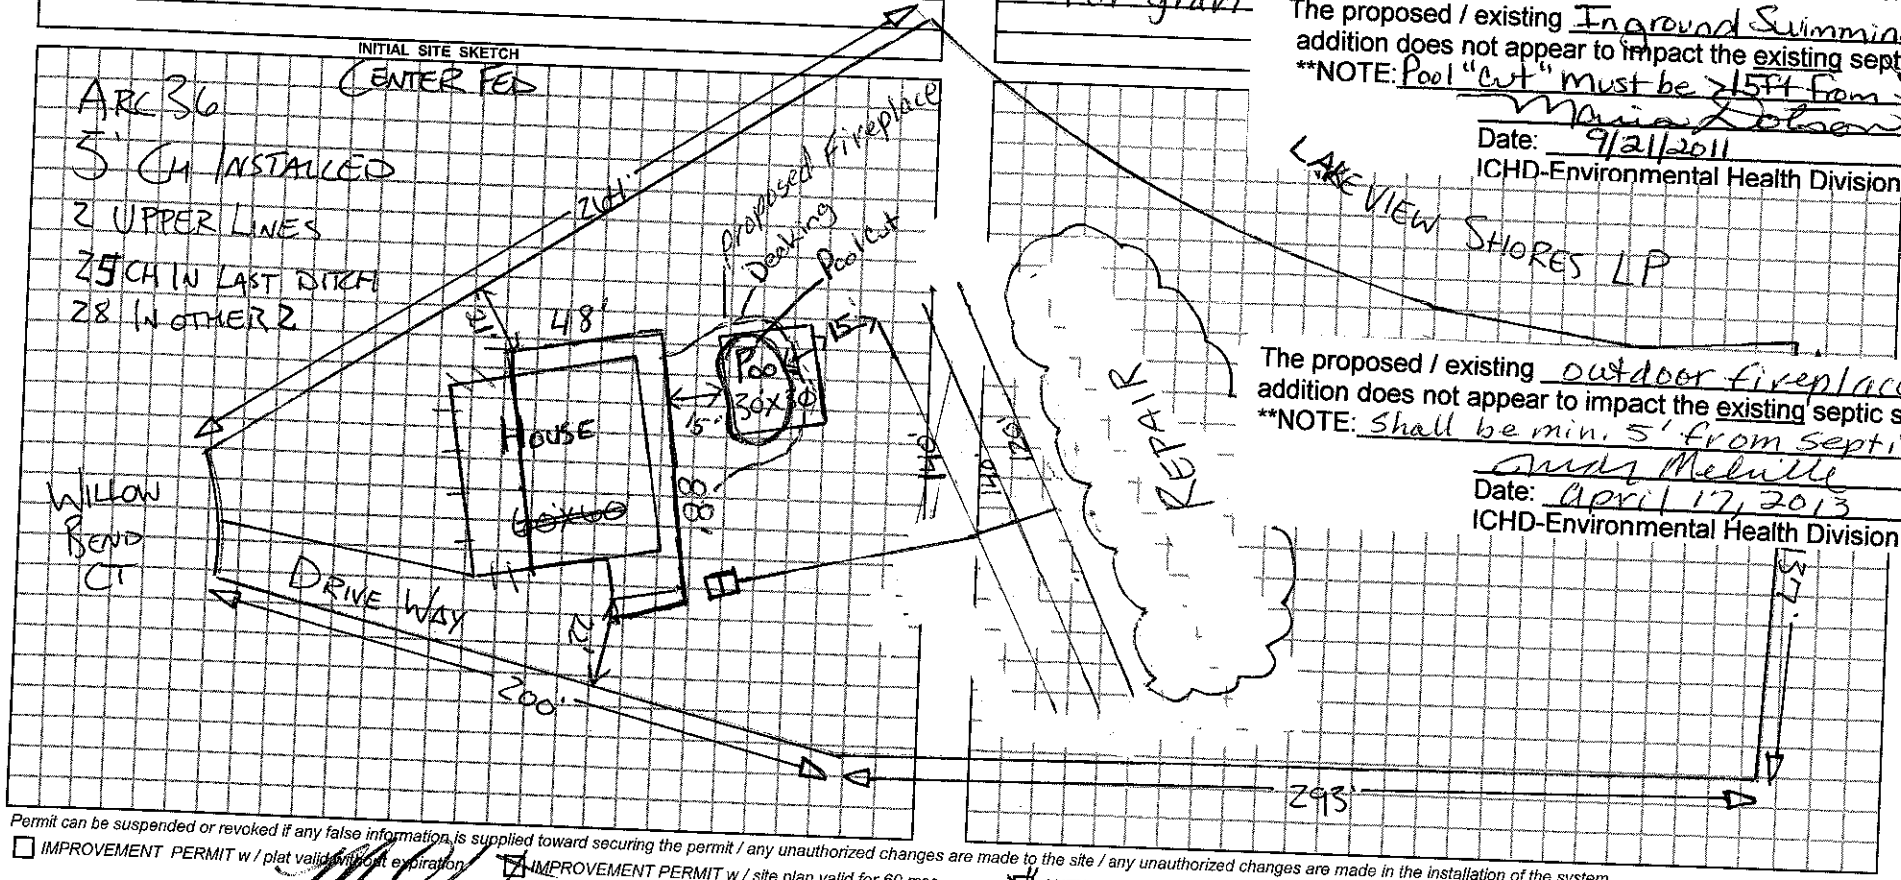

The proposed / existing In-ground Swimming Pool addition does not appear to impact the existing septic system
**NOTE: Pool "cut" Must be >15FT from Septic
Marian Dotson REHS
Date: 9/21/2011
ICHD-Environmental Health Division

The proposed / existing outdoor fireplace addition does not appear to impact the existing septic system.
**NOTE: Shall be min. 5' from septic
Andy Melville R.S.
Date: April 17, 2013
ICHD-Environmental Health Division

Permit can be suspended or revoked if any false information is supplied toward securing the permit / any unauthorized changes are made to the site / any unauthorized changes are made in the installation of the system.

☐ IMPROVEMENT PERMIT w / plat valid without expiration ☒ IMPROVEMENT PERMIT w / site plan valid for 60 mos. ☒ AUTHORIZATION TO CONSTRUCT valid for period equal to IMPROVEMENT PERMIT-not to exceed 60 mo.

Owner / Applicant Signature: Date 02/14/11

Improvement Permit by: REHS Date 2-9-11

Authorization to Construct by: Andy Melville REHS Date 3-30-11

YOU SHOULD CONTACT A LOCATOR SERVICE PRIOR TO ANY EXCAVATION.

Installed by: RICHARD ARBNATHY (704) 309-8625

Operation Permit by: REHS Date: 7-27-11

Existing System Inspected by: Date:

WHITE COPY Environmental Health YELLOW COPY (Final) Owner / Applicant PINK COPY (Initial) Owner / Applicant