4627115346

IREDELL COUNTY HEALTH DEPARTMENT

(SEPTIC TANK) IMPROVEMENTS PERMIT AND CERTIFICATE OF COMPLETION

(Ground Absorption Sewage Disposal System – G. S. Chapter 130-Article 13C)

OWNER OR CONTRACTOR Lawrence K. Airey DATE 6-21-84 PERMIT NO. 199

PHONE: Business _____ Home _____

LOCATION 1100 TR Mc Kendie Chapell Rd TR 1455 (Lake view drive)

S. R. No. _____

SUBDIVISION NAME _____ LOT NO. 1615 SECTION OR BLOCK NO. 8

House ( ) Mobile Home (X) Business ( ) Other _____

No. Bedrooms 3 No. Bathrooms 2

Garbage Disposal Unit	Yes	(X)	No	( )
Auto. Dishwasher	Yes	(X)	No	( )
Auto. Wash. Machine	Yes	(X)	No	( )
Site Suitable	Yes	(X)	No	( )

Lot Area 20,000 ft2


Character & Porosity of Soil clay loam

Percolation Rate .5 gal/sq.ft/day

Topography 2-8%

Depth to Water Table 4

Rock or other impervious formations none observed

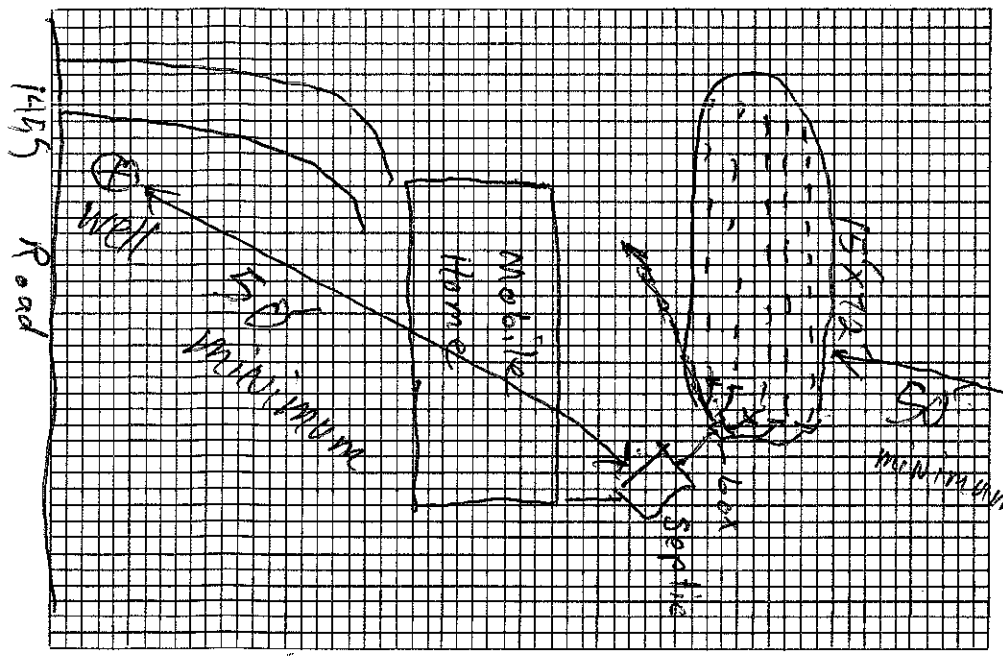

Plot of System

Size of Tank ~~1000~~ 1250 Gals.

Nitrification Field:

No. of Lines 5

Sq. Ft. 1080 Linear Ft. 360

Depth of Stone in Lines 12"

Water Supply: Individual (X)

Public ( )

Installed by J. Bowles

I understand and agree to install septic tank system as specified on this Improvements Permit.

Signed: _____

IMPROVEMENTS PERMIT BY Fred Clemmer

COMMENTS: _____

CERTIFICATE OF COMPLETION BY Charles K. Bennett + Fred Clemmer DATE 6-21-84

EXISTING SYSTEM CHECKED BY: _____ DATE _____

CONSTRUCTION MUST COMPLY WITH ALL OTHER APPLICABLE STATE AND LOCAL REGULATIONS.

Permit is VOID if any unauthorized changes are made in installation of system and/or if any false information is supplied in making Improvements Permit.

Health Dept. Copy: White Inspection Dept. Copy: Yellow Sanitarian's Copy: Pink Owner's Copy: Gold

1.00

IREDELL COUNTY HEALTH DEPARTMENT

(SEPTIC TANK) IMPROVEMENTS PERMIT AND CERTIFICATE OF COMPLETION
(Ground Absorption Sewage Disposal System – G. S. Chapter 130-Article 13C)

OWNER OR CONTRACTOR Lawrence K Airey DATE 6-19-84 PERMIT NO. 170

PHONE: Business ____ Home ____


LOCATION 1100 TR 1115 TR 1455 BL About Road TR 1455 (Lakeview Drive) S. R. No. ____

SUBDIVISION NAME Lake Norman LOT NO 295C (1615) SECTION OR BLOCK NO. ____

House ( ) Mobile Home (X) Business ( ) Other ____

No. Bedrooms 3 No. Bathrooms 2
Garbage Disposal Unit Yes (X) No ( )
Auto. Dishwasher Yes (X) No ( )
Auto. Wash. Machine Yes (X) No ( )
Site Suitable Yes (X) No ( )
Lot Area 20,000 Ft²

Character & Porosity of Soil Clay loam
Percolation Rate 0.5 gal/ft²/day
Topography 8 to 10%
Depth to Water Table 4
Rock or other impervious formations None obs

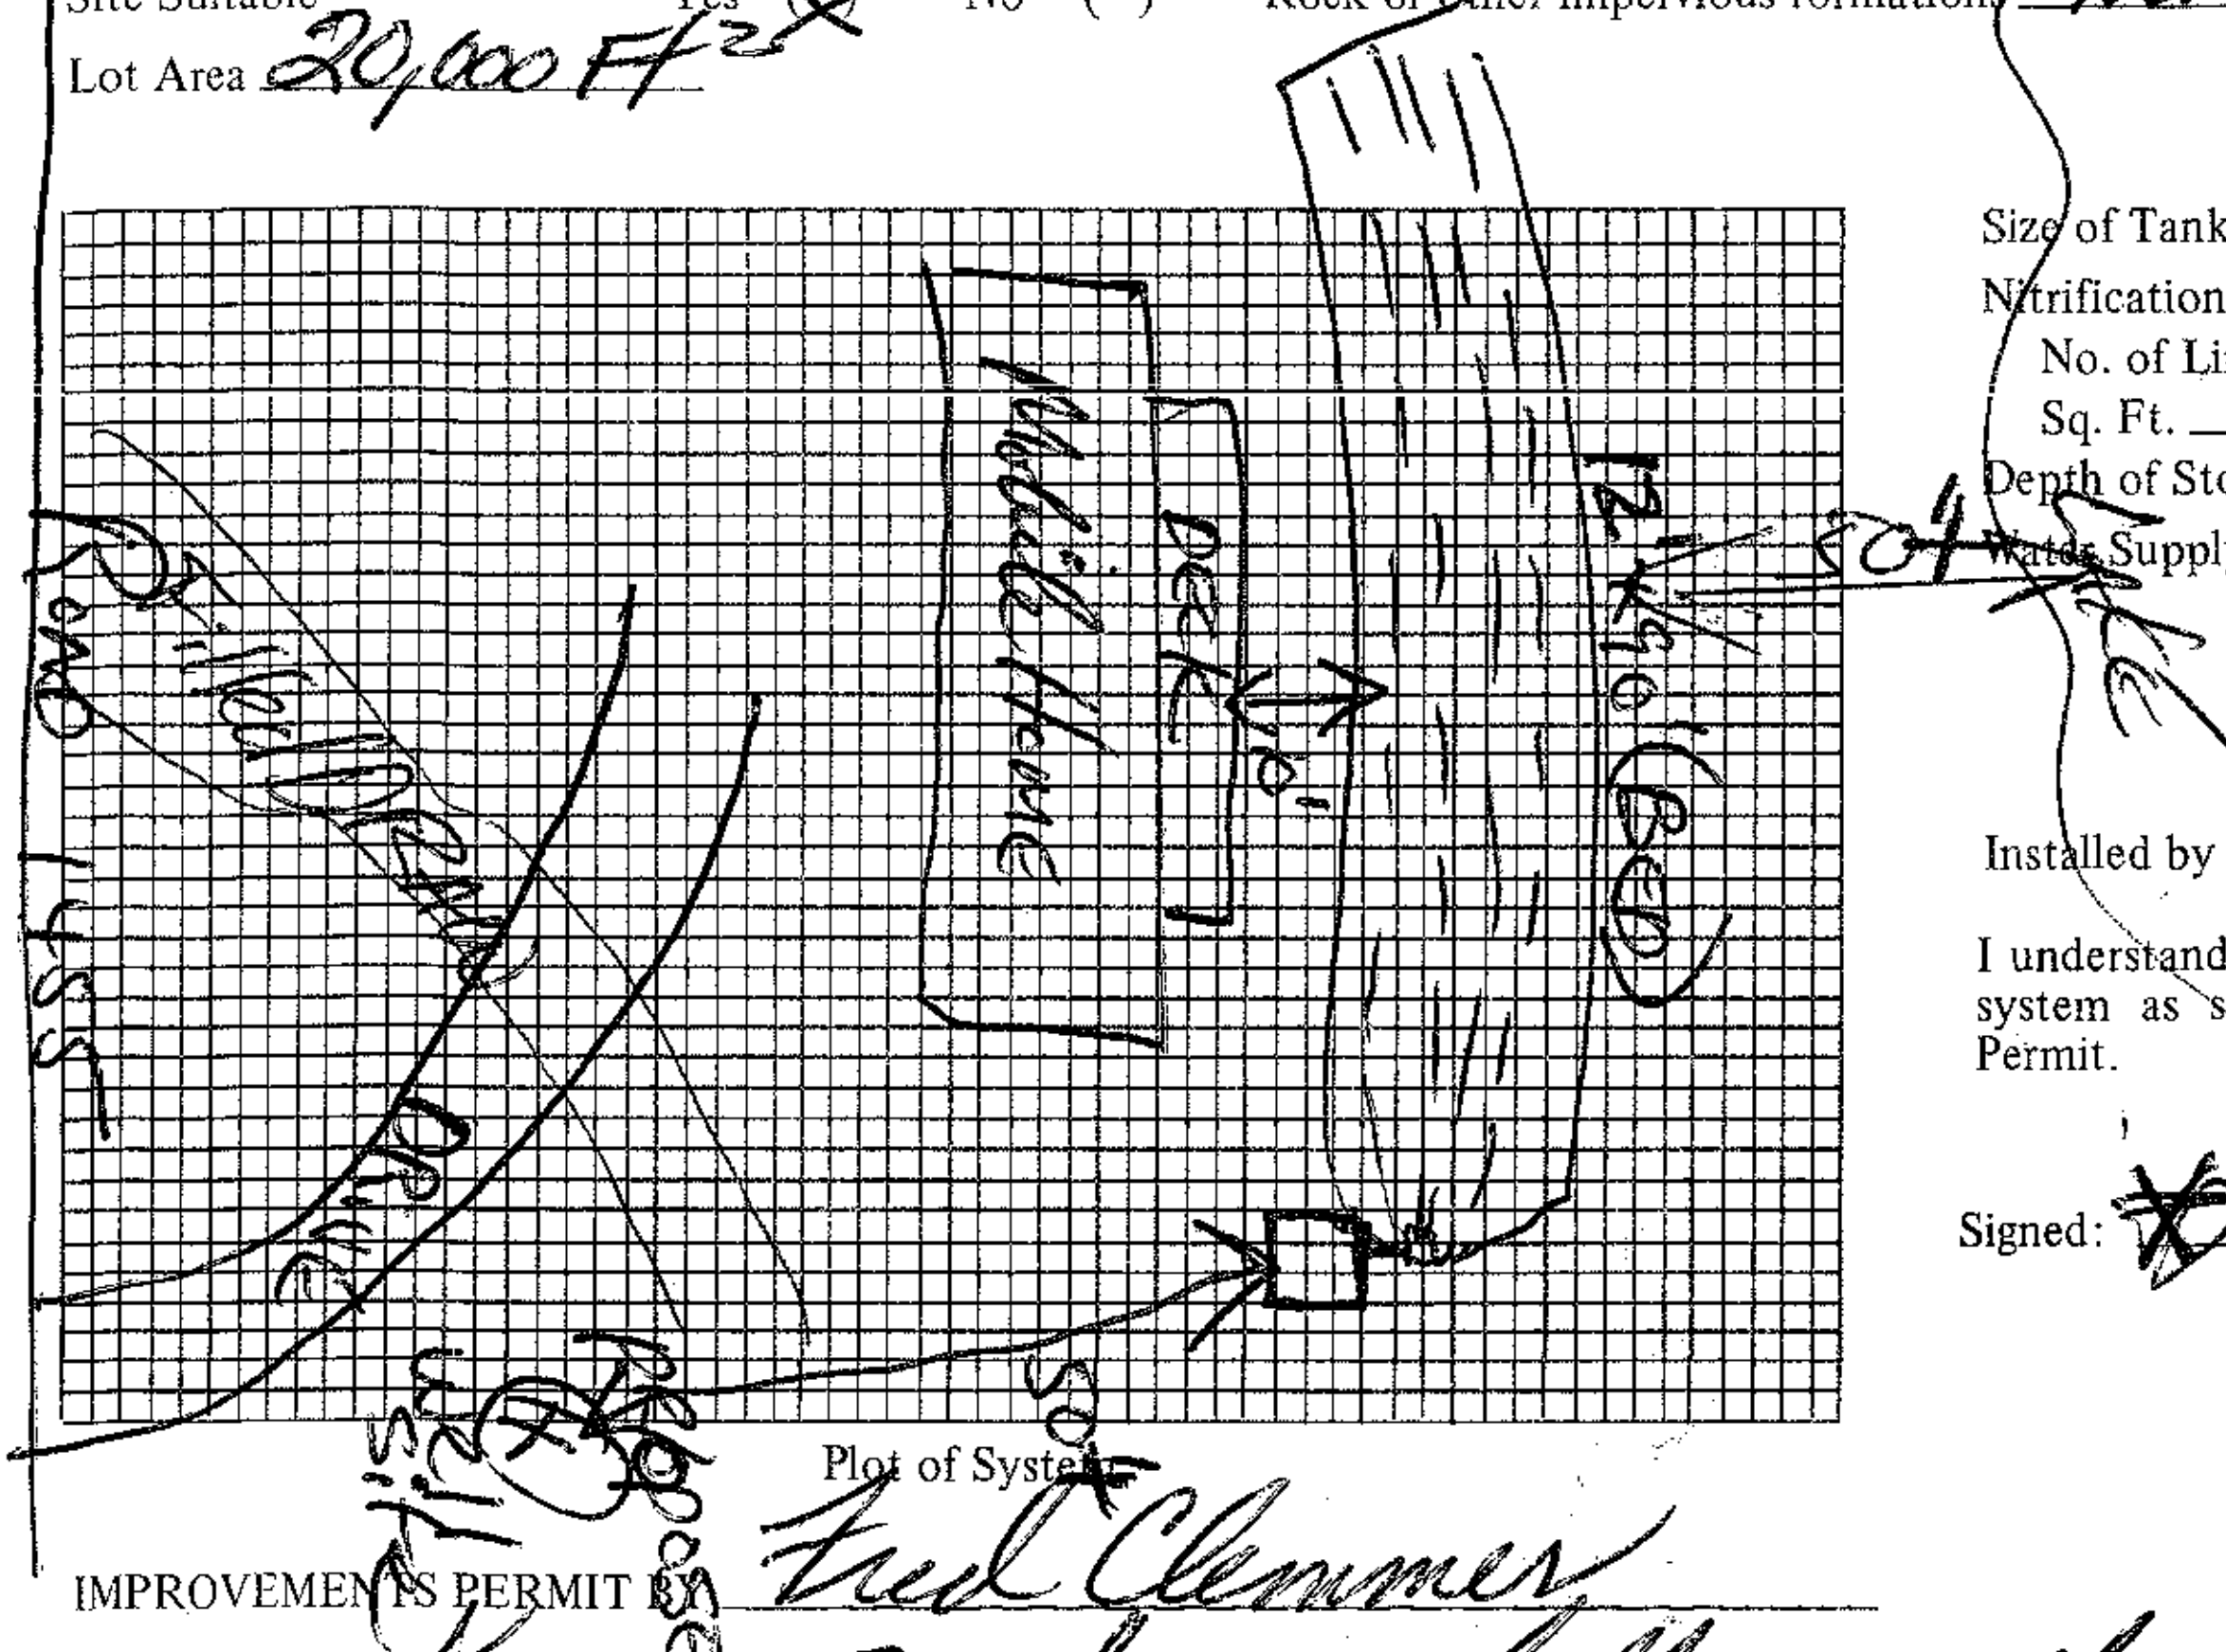

Size of Tank 1250 Gals.
Nitrification Field:
No. of Lines 4
Sq. Ft. 1080 Linear Ft. 360'
Depth of Stone in Lines 12"
Water Supply: Individual (X)
Public ( )

Installed by ____

I understand and agree to install septic tank system as specified on this Improvements Permit.

Signed: X Lawrence K Airey

Plot of System

IMPROVEMENTS PERMIT BY Fred Clemmer

COMMENTS: Keep System shallow About 1.5' cover on lake side of bed (MAXimum)

CERTIFICATE OF COMPLETION BY ____ DATE ____

EXISTING SYSTEM CHECKED BY: ____ DATE ____

CONSTRUCTION MUST COMPLY WITH ALL OTHER APPLICABLE STATE AND LOCAL REGULATIONS.

Permit is VOID if any unauthorized changes are made in installation of system and/or if any false information is supplied in making Improvements Permit.

Health Dept. Copy: White Inspection Dept. Copy: Yellow Sanitarian's Copy: Pink Owner's Copy: Gold