
NOTES:

1. OWNER TO DETERMINE INTERIOR FLOOR FINISHES. OWNER & GC TO SET FLOORING ALLOWANCE.
2. ALL INTERIOR PAINTED TO BE OWNER SELECTED COLORS. ANY WALLPAPER TO BE OWNER.
3. OWNER TO APPROVE ALL WINDOWS, DOORS, DECKS, SIDING AND OTHER MISC. EXTERIOR PRODUCTS.
4. CLOSET SHELVING LAYOUT IS SUBJECT TO CHANGE. VERIFY WITH OWNER.
5. OWNER TO SELECT ALL PLUMBING FIXTURES. OWNER & G.C. TO SET PLUMBING ALLOWANCE.
6. VERIFY NEW DOOR & WINDOW SIZES ARE NOTED. VERIFY IF CONSECUTIVE ANY ORDER WILL CAUSE ROUGH ADJUSTMENTS.
7. PROVIDE A SHADOW OR VISUAL CHANGE BETWEEN WALL, BASE & CEILING TRIMS AS REQ. SEE SECTION DETAILS. VERIFY ANY CHANGES WITH OWNER.
8. ELECTRICAL CONTRACTOR TO VERIFY EXISTING SERVICE SIZE. IF NEEDED UPGRADE & ADDITIONAL LOADS. OWNER & GC TO SET LIGHT FIXTURE ALLOWANCE.
9. ALL WORK SHALL MEET CURRENT NC RESIDENTIAL CODE ELECTRICAL, PLUMBING AND MECHANICAL CODES. SYSTEMS ARE SHOWN FOR BIDDING PURPOSES.
10. ITEMS NOTED DEMO/REMOVE MAY BE REQUESTED BY OWNER TO REMAIN. NOTIFY GC PRIOR TO DEMO.

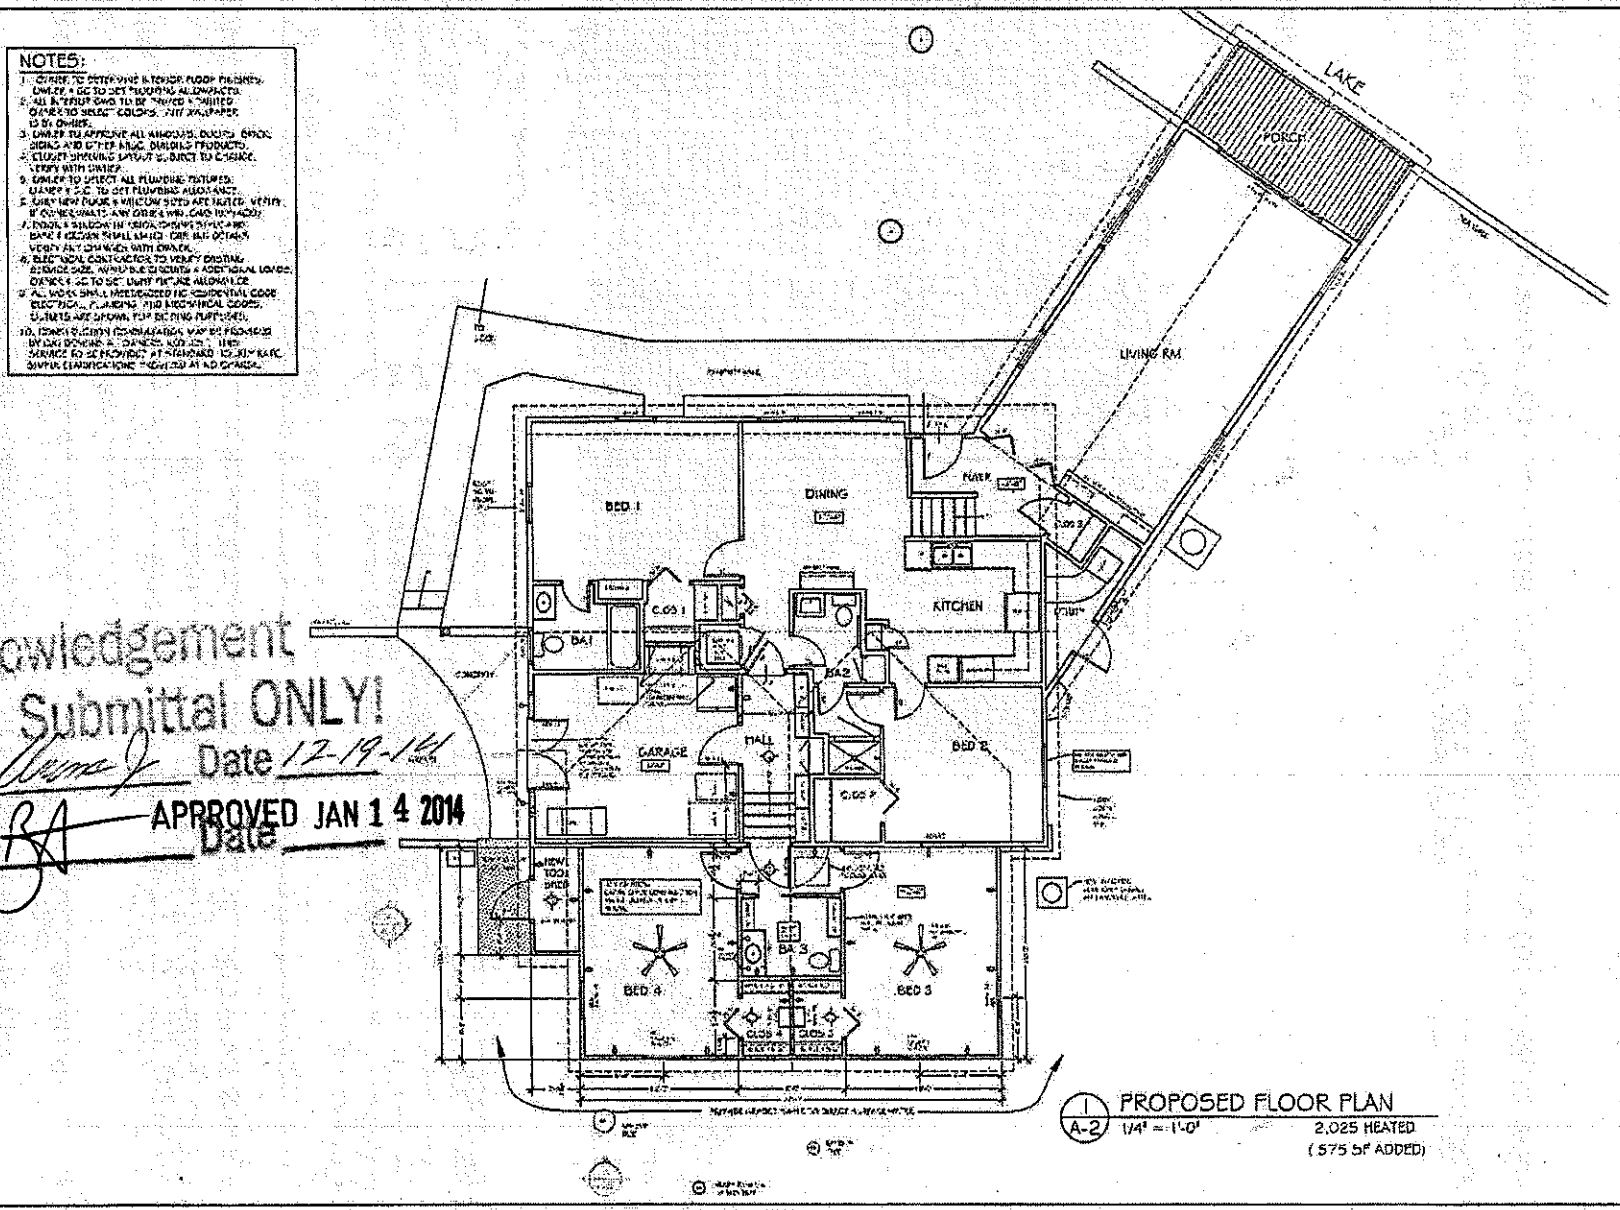

1 A-2 PROPOSED FLOOR PLAN
1/4" = 1'-0"
2,025 HEATED
(575 SF ADDED)

Acknowledgement
Plans Submittal ONLY!
Date 12-19-14
APPROVED JAN 14 2014
Date

CJG Designs
PART 3 STEP
191 GREENVILLE AVE. SUITE C CONCORD, NC 28025
C 980.671.0037 HOME & FAX 704.784.9939

BLOCKOM WING ADDITION FOR:
ROBBO & PATTY WILLIAMS
LOG CABIN KEY LANE
MOORESVILLE, NC

NEW FLOOR PLAN

A-2