ASAP

10436

IREDELL COUNTY HEALTH DEPARTMENT

(SEPTIC TANK) IMPROVEMENTS PERMIT AND CERTIFICATE OF COMPLETION
(Ground Absorption Sewage Disposal System – G. S. Chapter 130-Article 13C)

OWNER OR CONTRACTOR James Elam DATE May 21, 1990 PERMIT NO. ZL-3-A-313

PHONE: Business ______ Home ______

LOCATION 1100 TR 1115 TL 1455 Lakeview Dr. 1mi on rt

______ S. R. No. ______

SUBDIVISION NAME ______ LOT NO. 313 SECTION OR BLOCK NO. 8

House (✓) Mobile Home ( ) Business ( ) Other ______

No. Bedrooms 3 No. Bathrooms ~~2½~~ 3

Garbage Disposal Unit Yes ( ) No (✓)

~~Auto. Dishwasher~~ Yes (✓) No ( )

~~Auto. Wash. Machine~~ Yes (✓) No ( )

~~Site Suitable~~ Yes (✓) No ( )

Lot Area

✓ Basement with Plumbing ______ Basement without Plumbing ______ No Basement

Character & Porosity of Soil clayey

Percolation Rate ~.4

Topography 5'-10%

~~Depth to Water Table~~ + 3'

Rock or other impervious formations none obs.

1000 FT

Size of Tank 1000 Gals.


Nitrification Field:

No. of Lines Bed 12 x 70'

Sq. Ft. ______ Linear Ft. 186'

Depth of Stone in Lines 12"

Water Supply: Individual (✓) Public ( )

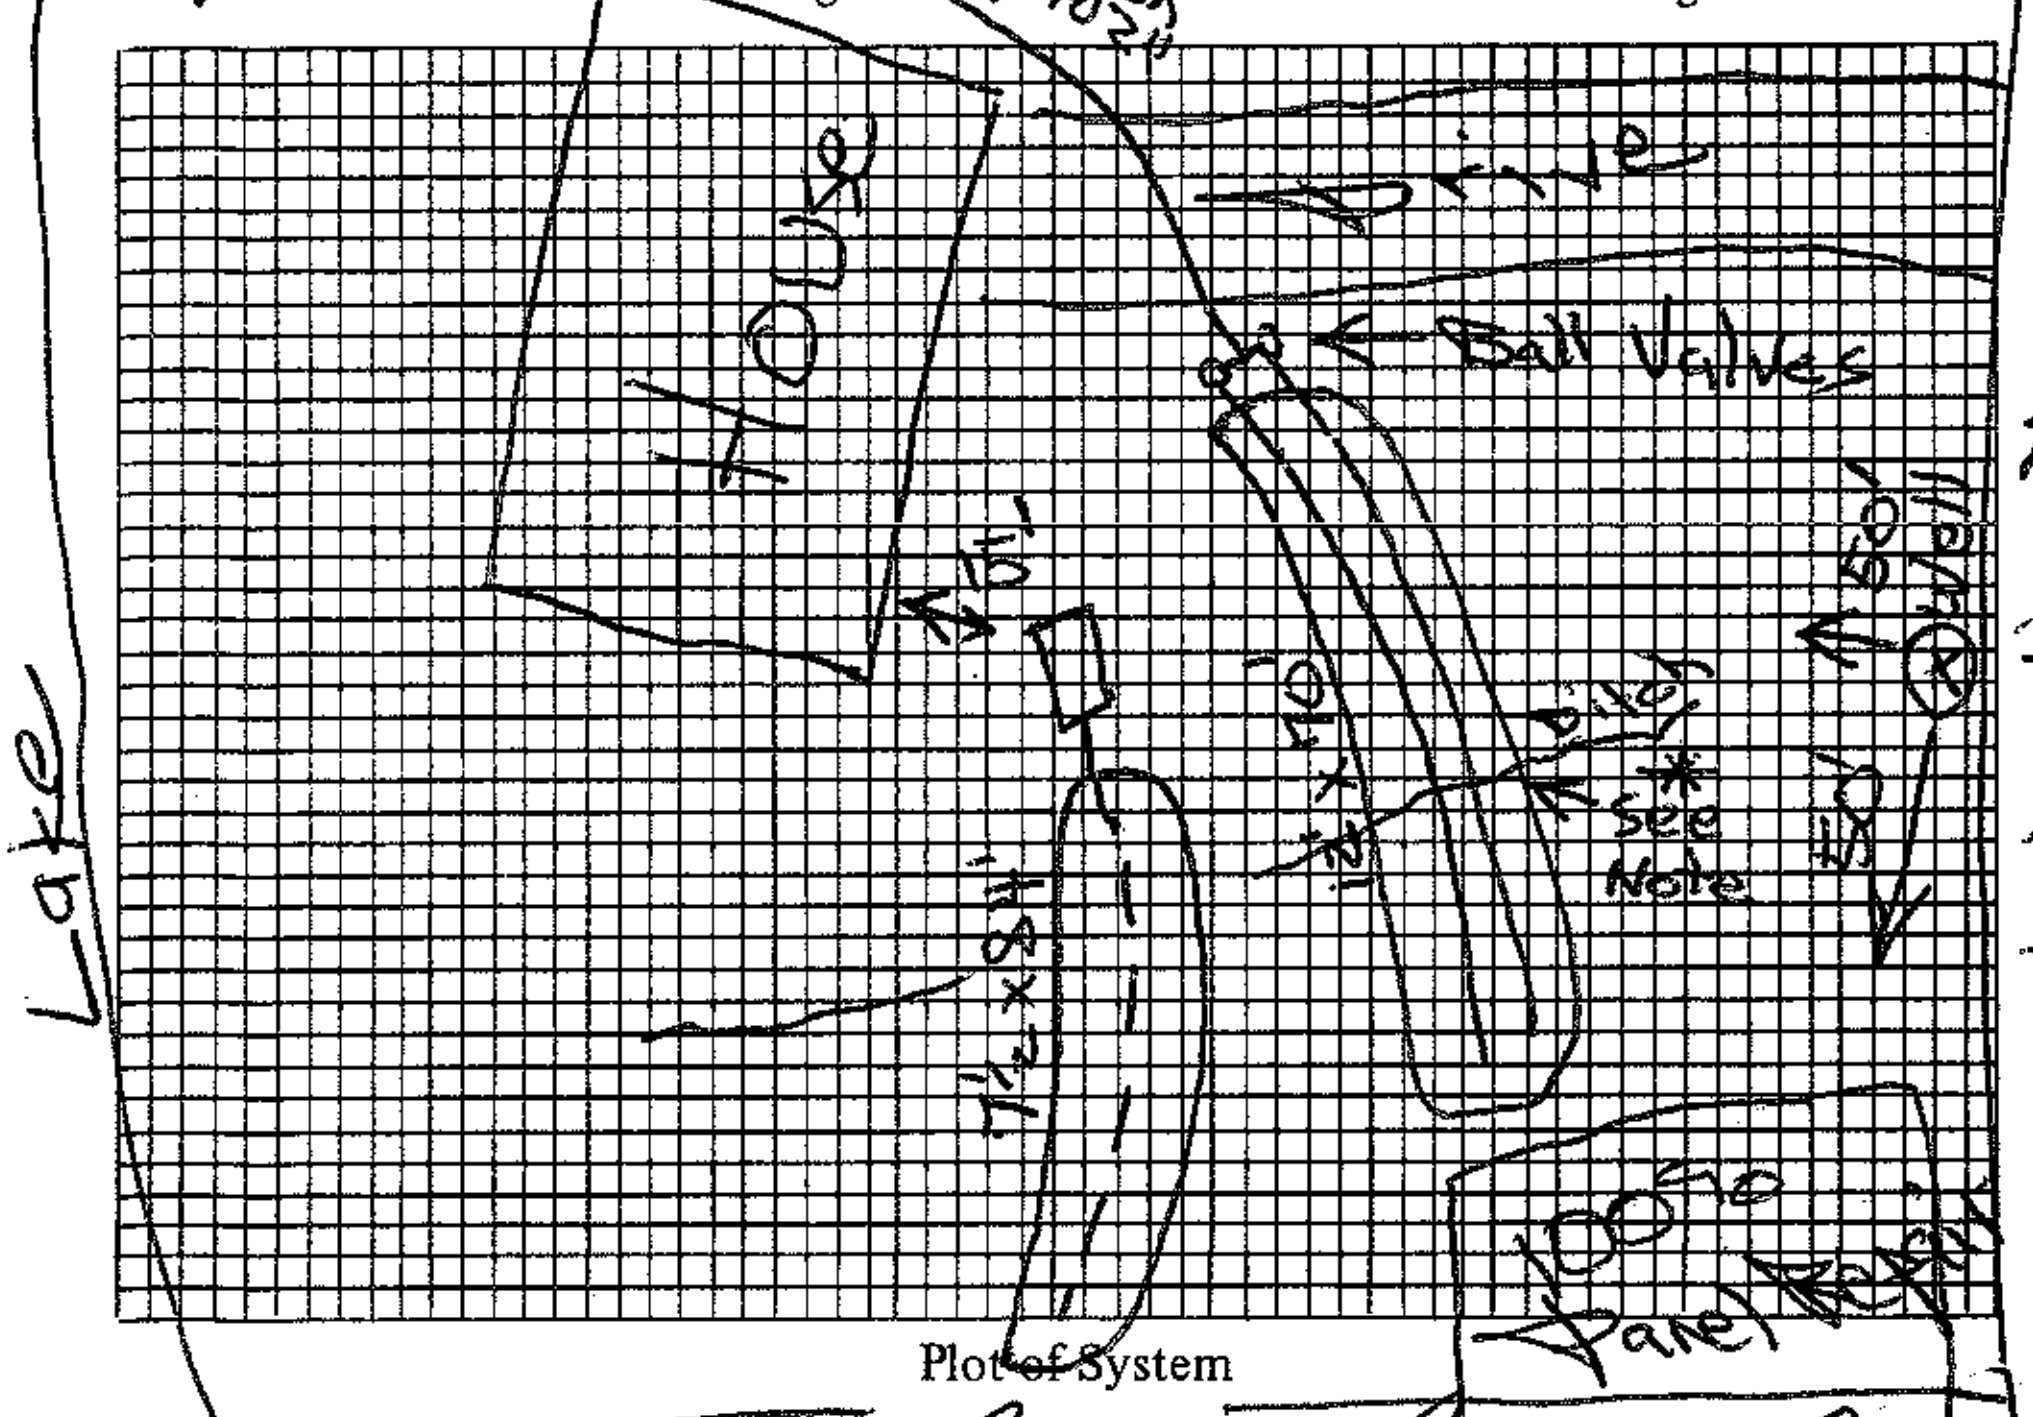

Plot of System

Installed by ______

I understand and agree to install septic tank system as specified on this Improvements Permit.

Signed: James E. Elam

Basement washing machine and ground level plumbing to be put into new system. Upper level Bdrs. + Baths into old system*.

IMPROVEMENTS PERMIT BY Sam Ingram EHS

Lot Line

COMMENTS: *Should be solid pipe across washed area

Pump 12 gpm 18' TDH Sch 40 2" Supply line Underneath drive must be 30" below grade or sleeved in ductile iron pipe Drainfield 1¼ - 1½ One hole 5/32" every 5 feet.

CERTIFICATE OF COMPLETION BY ______ DATE ______

EXISTING SYSTEM CHECKED BY: ______ DATE ______

CONSTRUCTION MUST COMPLY WITH ALL OTHER STATE AND LOCAL REGULATIONS.

Permit is VOID if any unauthorized changes are made in installation of system and/or if any false information is supplied in making Improvements Permit.

Health Dept. Copy: White Inspection Dept. Copy: Yellow Sanitarian's Copy: Pink Owner's Copy: Gold