DEPARTMENT OF ENVIRONMENT AND NATURAL RESOURCES
DIVISION OF ENVIRONMENTAL HEALTH
ON-SITE WASTEWATER SECTION

Sheet ___ of ___
PROPERTY ID #: _____
COUNTY: _____

SOIL/SITE EVALUATION
for ON-SITE WASTEWATER SYSTEM

OWNER: Jessie Smith
ADDRESS: 128 Goat Hill Rd.
PROPOSED FACILITY: _____
LOCATION OF SITE: _____
APPLICATION DATE _____
DATE EVALUATED: 4-16-10
PROPOSED DESIGN FLOW (.1949): 240 or 360 gpd
PROPERTY SIZE: _____
PROPERTY RECORDED: _____

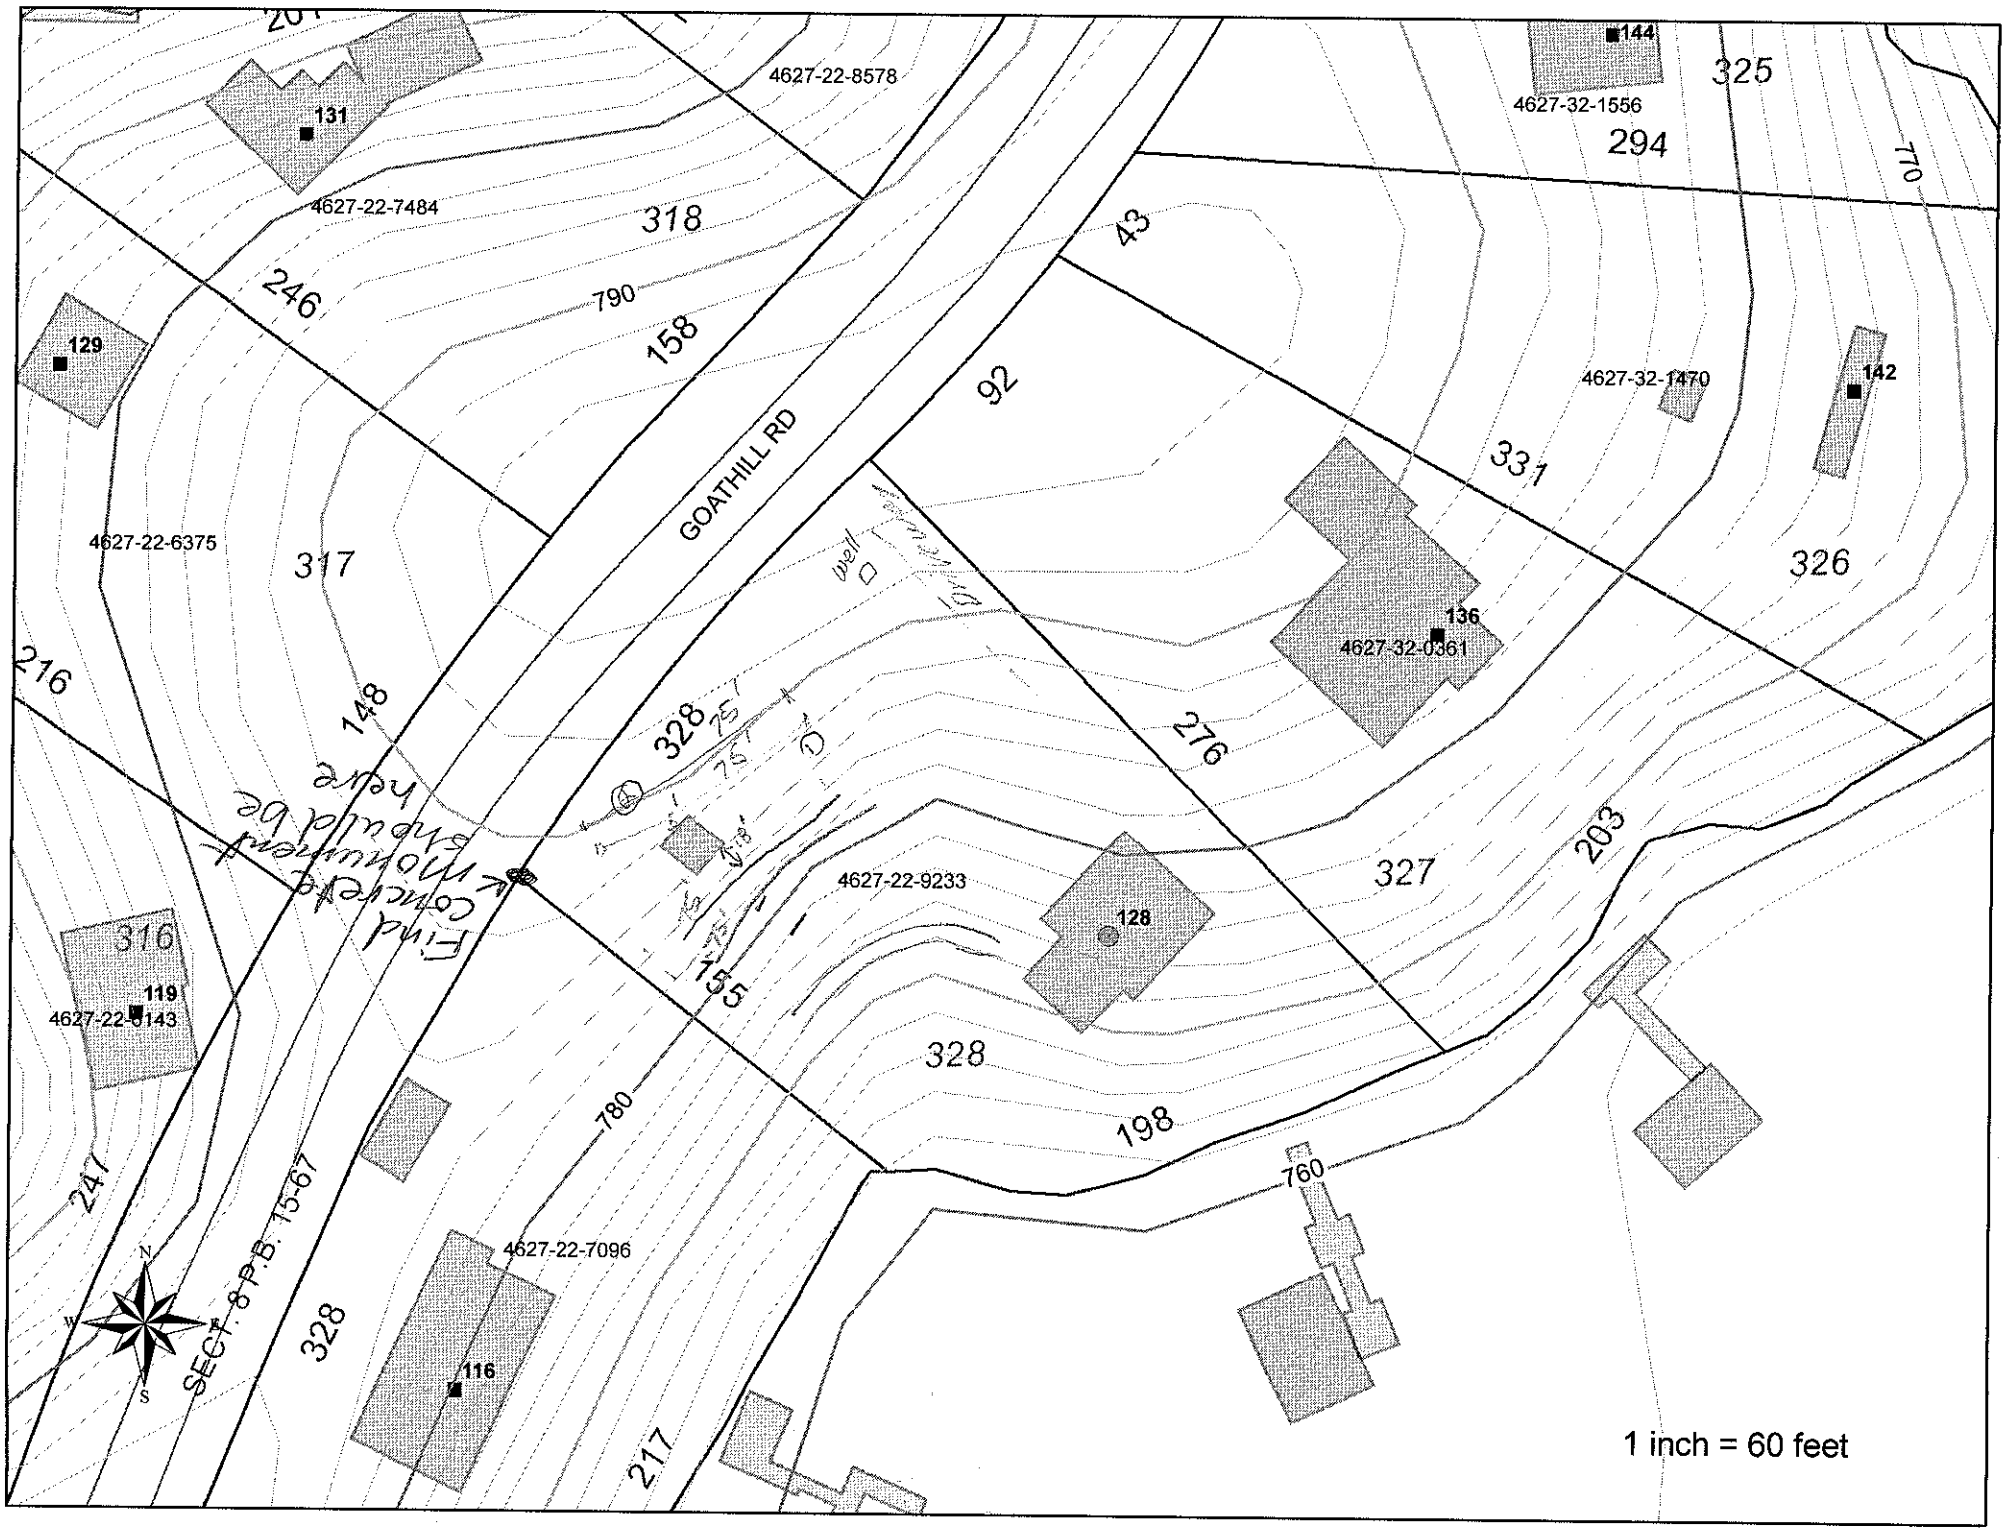
WATER SUPPLY: ☒ Private ☐ Public ☐ Well ☐ Spring ☐ Other _____
EVALUATION METHOD: ☒ Auger Boring ☐ Pit ☐ Cut
TYPE OF WASTEWATER: ☒ Sewage ☐ Industrial Process ☐ Mixed

PROFILE #	.1940 LANDSCAPE POSITION/ SLOPE %	HORIZON DEPTH (IN.)	SOIL MORPHOLOGY (.1941) .1941 STRUCTURE/ TEXTURE	SOIL MORPHOLOGY (.1941) .1941 CONSISTENCE/ MINERALOGY	OTHER PROFILE FACTORS .1942 SOIL WETNESS/ COLOR	.1943 SOIL DEPTH	.1956 SAPRO CLASS	.1944 RESTR HORIZ	PROFILE CLASS & LTAR
1	shoulder 15%	0-12	2sbk c	fr ss sp SEXP	—	—	—	—	.35
		12-24	2sbk cl	fr ss					
		24-48	2fsbksc l	vfr ss					
2	upper shoulder 10%	0-20	1sbk c	fi ss SEXP	—	—	—	—	.3
		20-38	2fsbk c	fr ss SEXP					
		38-48	1fsbk cl	fr ss, SEXP					
3									
4									

DESCRIPTION	INITIAL SYSTEM	REPAIR SYSTEM
Available Space (.1945)		
System Type(s)		
Site LTAR		

OTHER FACTORS (.1946): _____
SITE CLASSIFICATION (.1948): _____
EVALUATED BY: JM
OTHER(S) PRESENT: _____

COMMENTS: 2 Bd. 3@ 65' = 204' 3 Bd. 5@ 60' = 300'


GOATHILL RD
4627-22-8578
4627-22-7484
4627-22-6375
4627-22-9233
4627-22-7096
4627-32-1556
4627-32-1470
4627-32-0361
4627-22-0143
131
129
144
142
136
128
119
116
325
294
318
246
790
158
43
92
331
326
317
216
148
328
276
203
327
316
241
780
198
760
328
217
770
SECT. 8 P.B. 15-67
1 inch = 60 feet