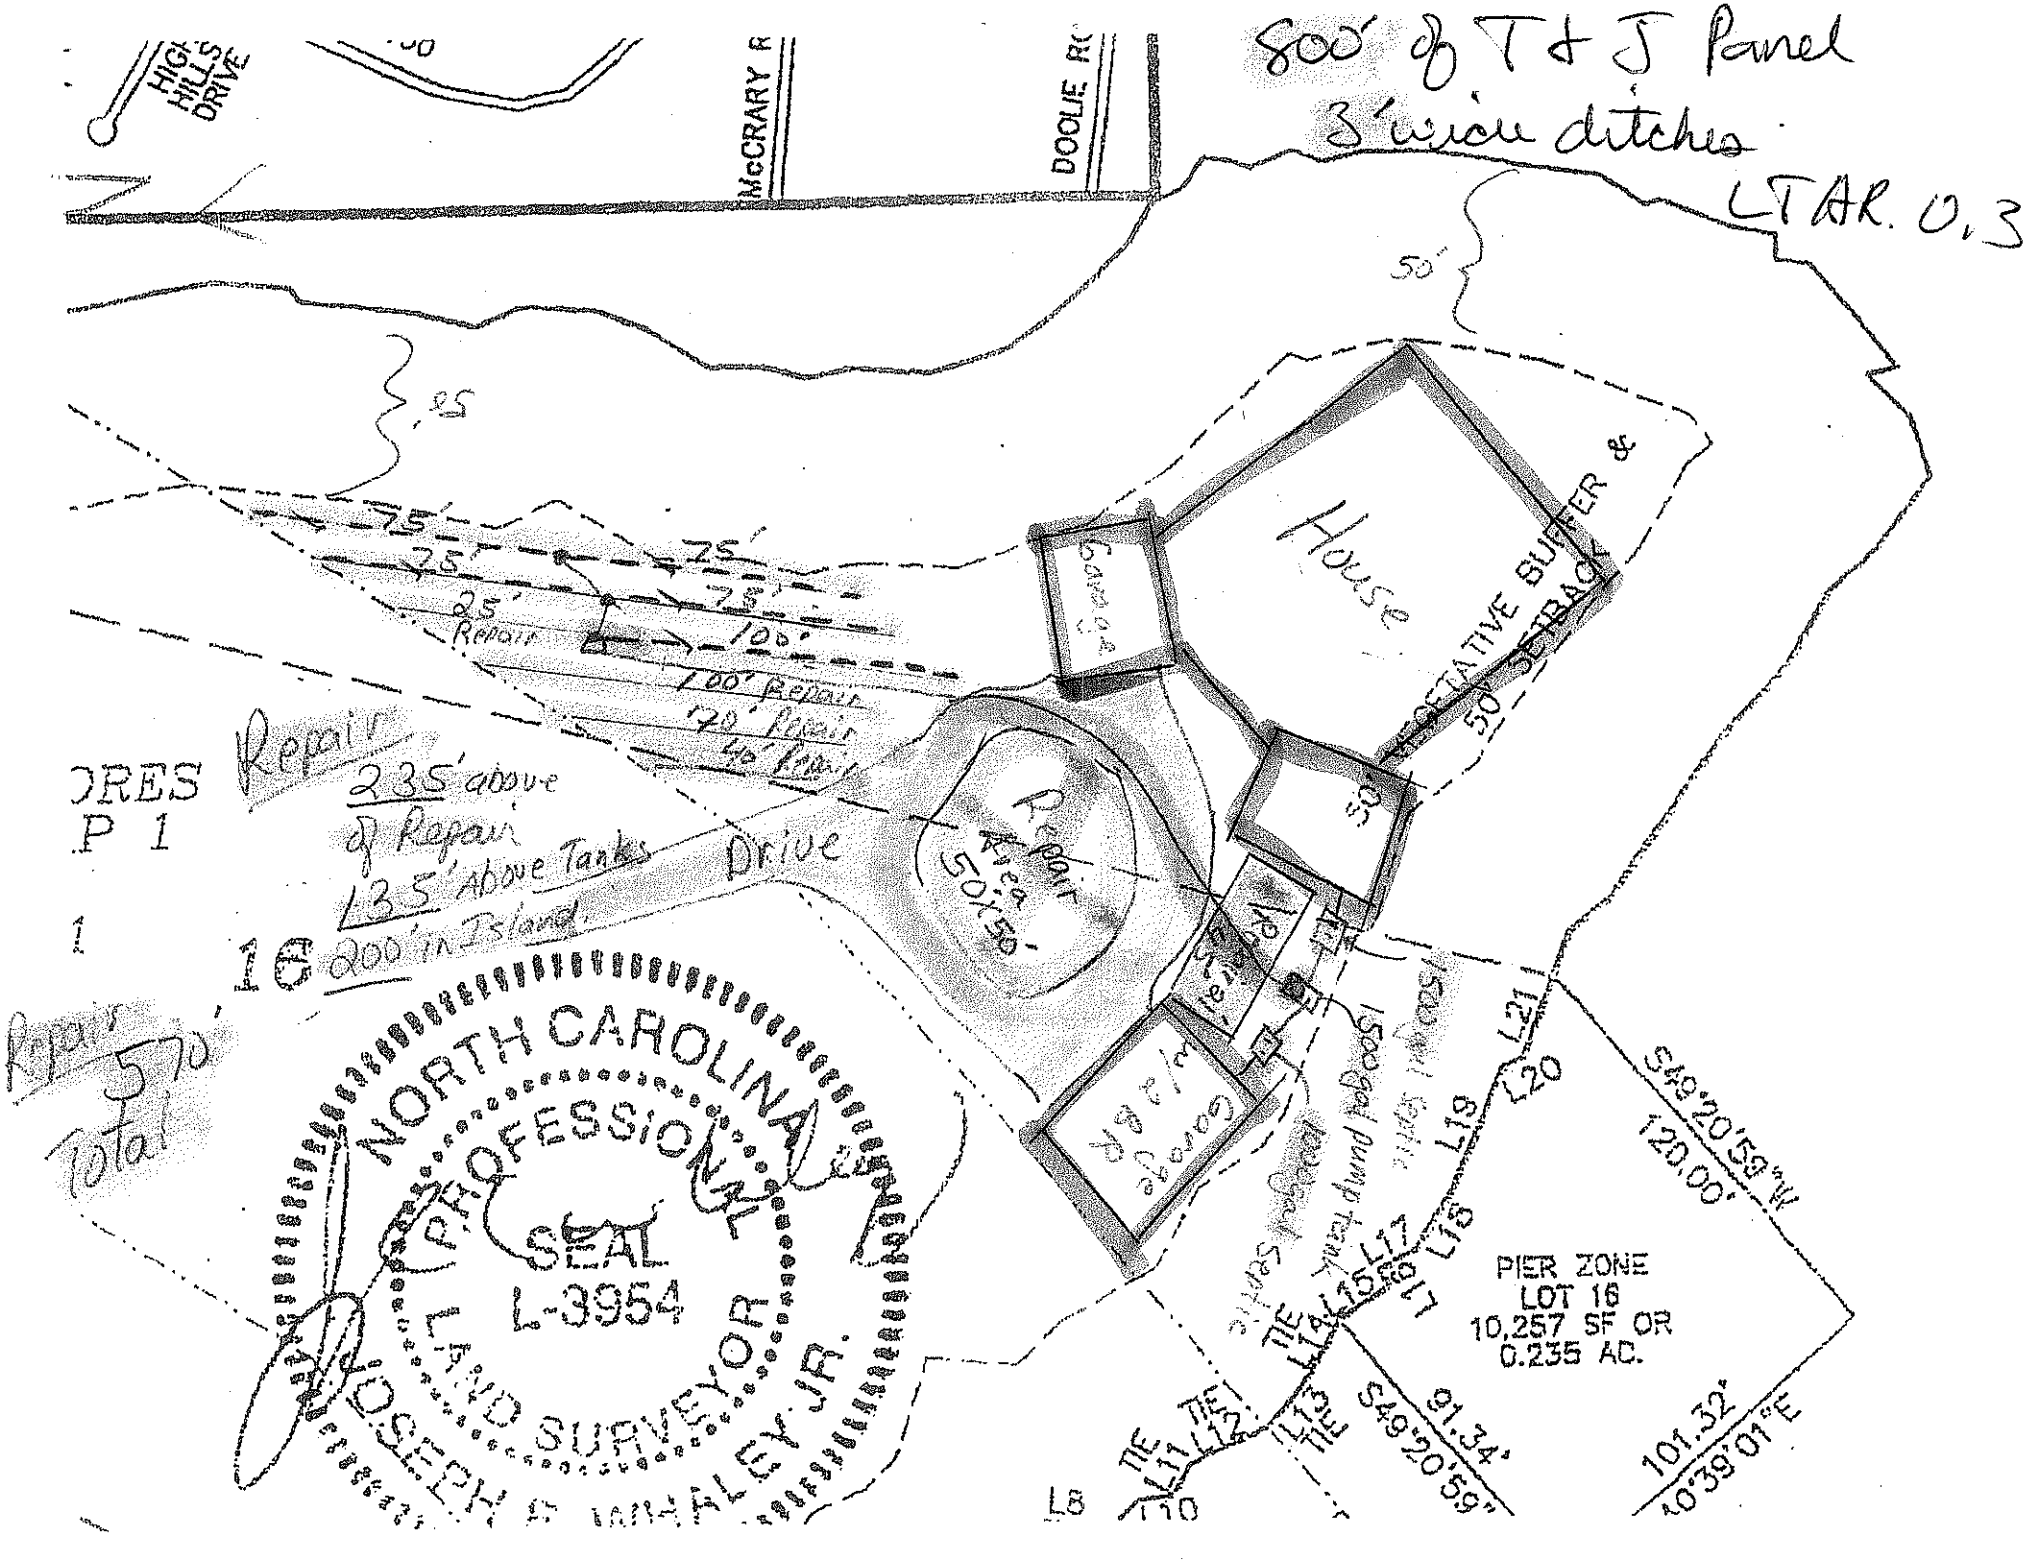

800' of T & J Panel
3' wide ditches
LTAR. 0.3
HIGH HILLS DRIVE
McCRARY R
DOOLIE RD
50'
75'
25'
Repair
100' Repair
170' Repair
40' Repair
House
Repair Area 50'x50'
50' VEGETATIVE BUFFER & SETBACK
Drive
235' above of Repair
135' Above Tanks
200' in Island.
570' Total
PIER ZONE
LOT 16
10,257 SF OR
0.235 AC.
L21
L20
L19
L18
L17
L16
L15
L14
L13
L12
L11
L10
L8
S49°20'59"W
120.00'
S49°20'59"E
91.34'
101.32'
N40°39'01"E
NORTH CAROLINA
PROFESSIONAL
SEAL
L-3954
LAND SURVEYOR
JOSEPH E. WHALEY, JR.