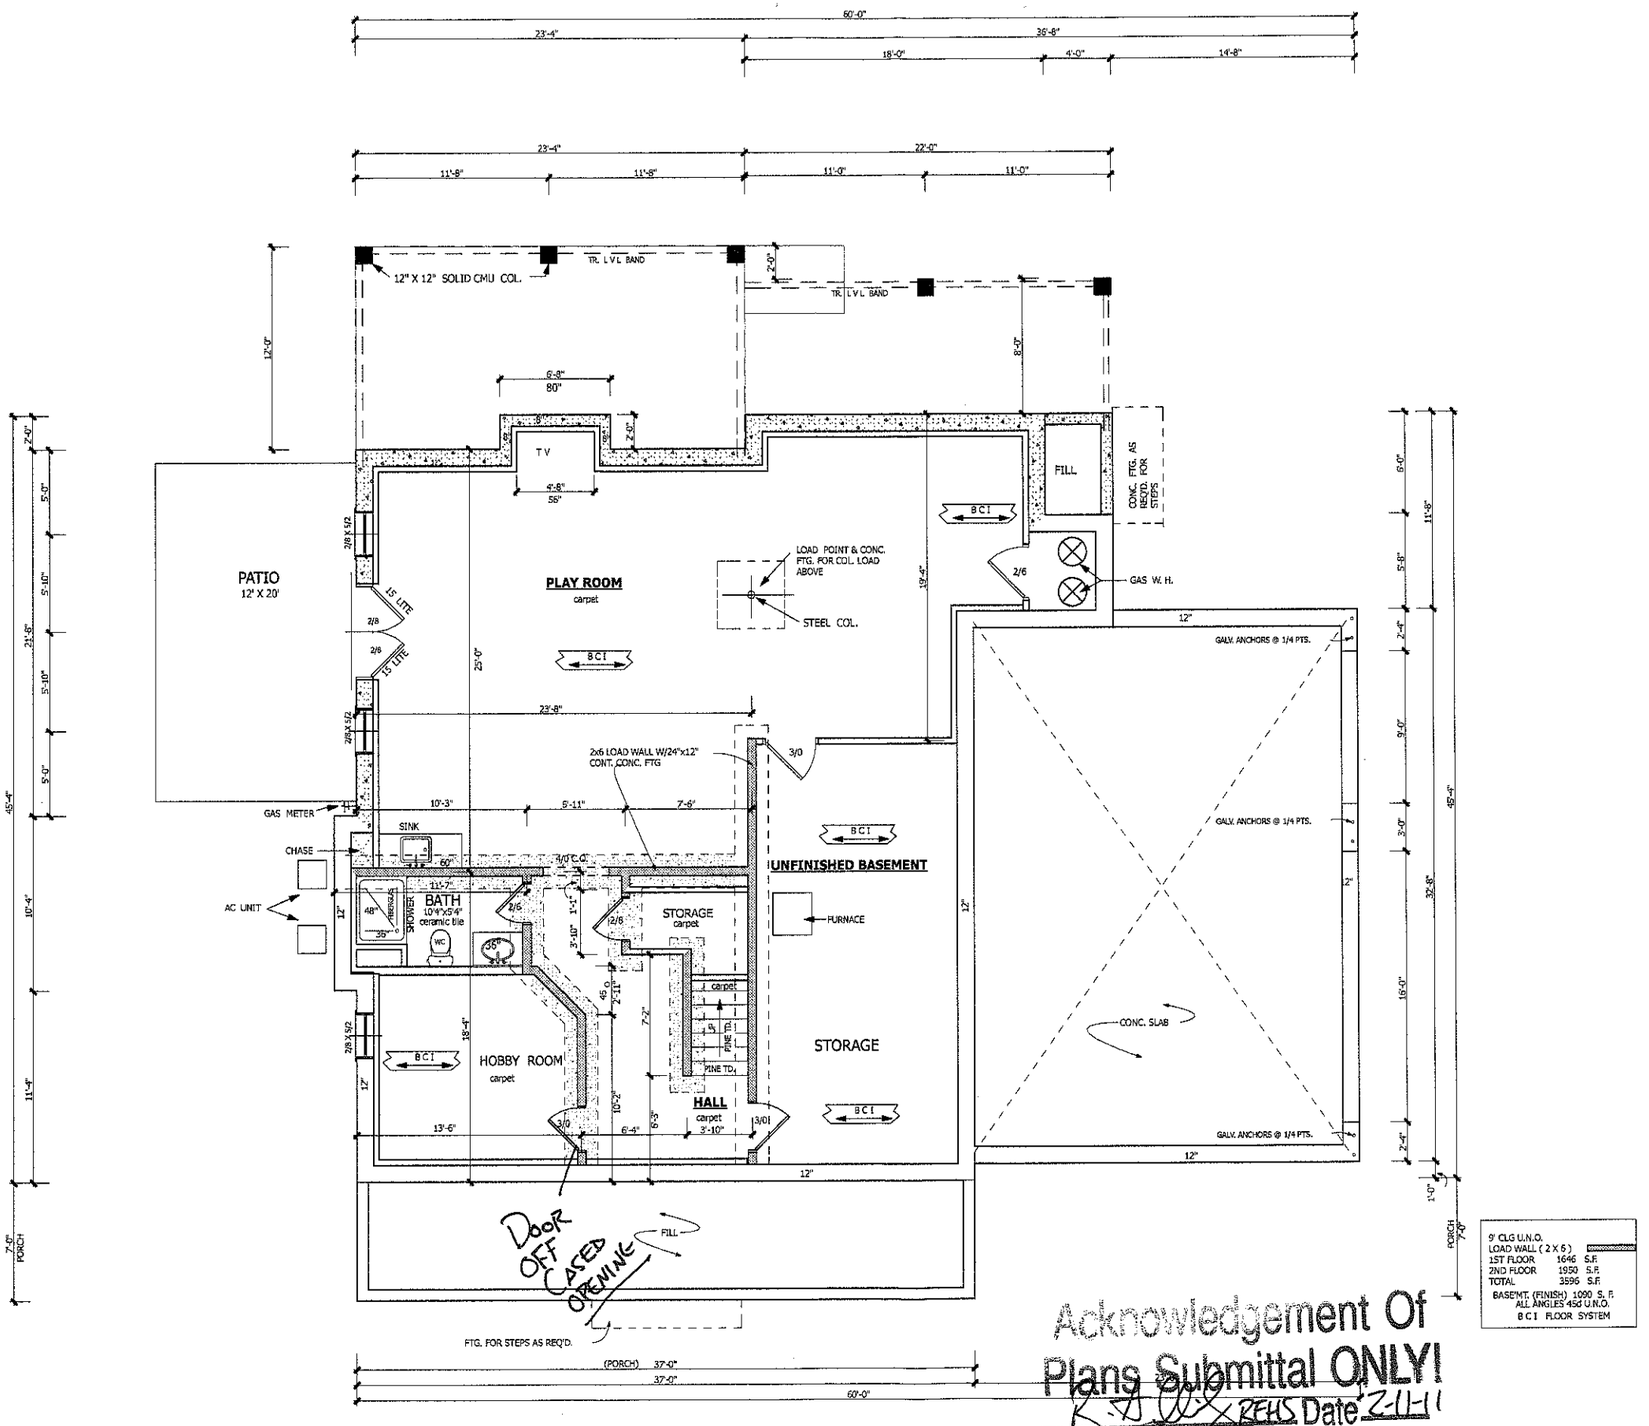



| |
|---|
| 9' CLG U.N.O. |
| LOAD WALL ( 2 X 6 ) |
| 1ST FLOOR 1646 S.F. |
| 2ND FLOOR 1950 S.F. |
| TOTAL 3596 S.F. |
| BASE'MT. (FINISH) 1090 S. F. |
| ALL ANGLES 45d U.N.O. |
| B C I FLOOR SYSTEM |

Acknowledgement Of Plans Submittal ONLY!
REHS Date 2-11-11

FINAL COPY AS OF 1-27-11

1) While every effort has been made in preparing this plan. Phil's Design Inc. cannot guarantee against human error. The contractor must check all dimensions and other details and be responsible for the same.
2)Contractor shall confirm size of all conc. footings w/ local inspector.
3)All structural members designed & sealed by mfgr.
4)All exterior walls shall be O.S.B. struct. wall panel.
5)All conc. slabs shall be filled & tamped, pour 4" reinf. conc. slab w/ stone backfill & 6 mil. poly.
6)All crawl spaces shall be smoothed & cleaned, backfilled w/ sand, cover 75% area w/ 6 mil. poly.
7)All decks & screen porches shall be connected w/ 5/8" dia. galv. bolts @ 16" o/c.
8)All garages sheetrock ceilings & stud walls & 20 min. f/c door to house.
9)Accuracy of square footage must be determined by contractor.

STAMP MUST APPEAR IN RED. IF STAMP IS NOT RED, THIS IS AN ILLEGAL COPY. PLEASE REPORT ALL ILLEGAL COPIES TO PHIL'S DESIGN INC. (336)778-2040

PHIL'S DESIGN & DRAFTING, LLC
336-946-2115 336-655-5840


| JOB # | DATE |
|---|---|
| JAN 11 | 1-8-11 |

CRAIG CARTER BLDRS. INC.

FOUNDATION PLAN

| REVISIONS |
|---|
| 1-27-11 |

| SCALE | |
|---|---|
| 1/4"=1'-0" | |
| SHEET # | PLAN # |
| 3 OF 5 | 3714 R |

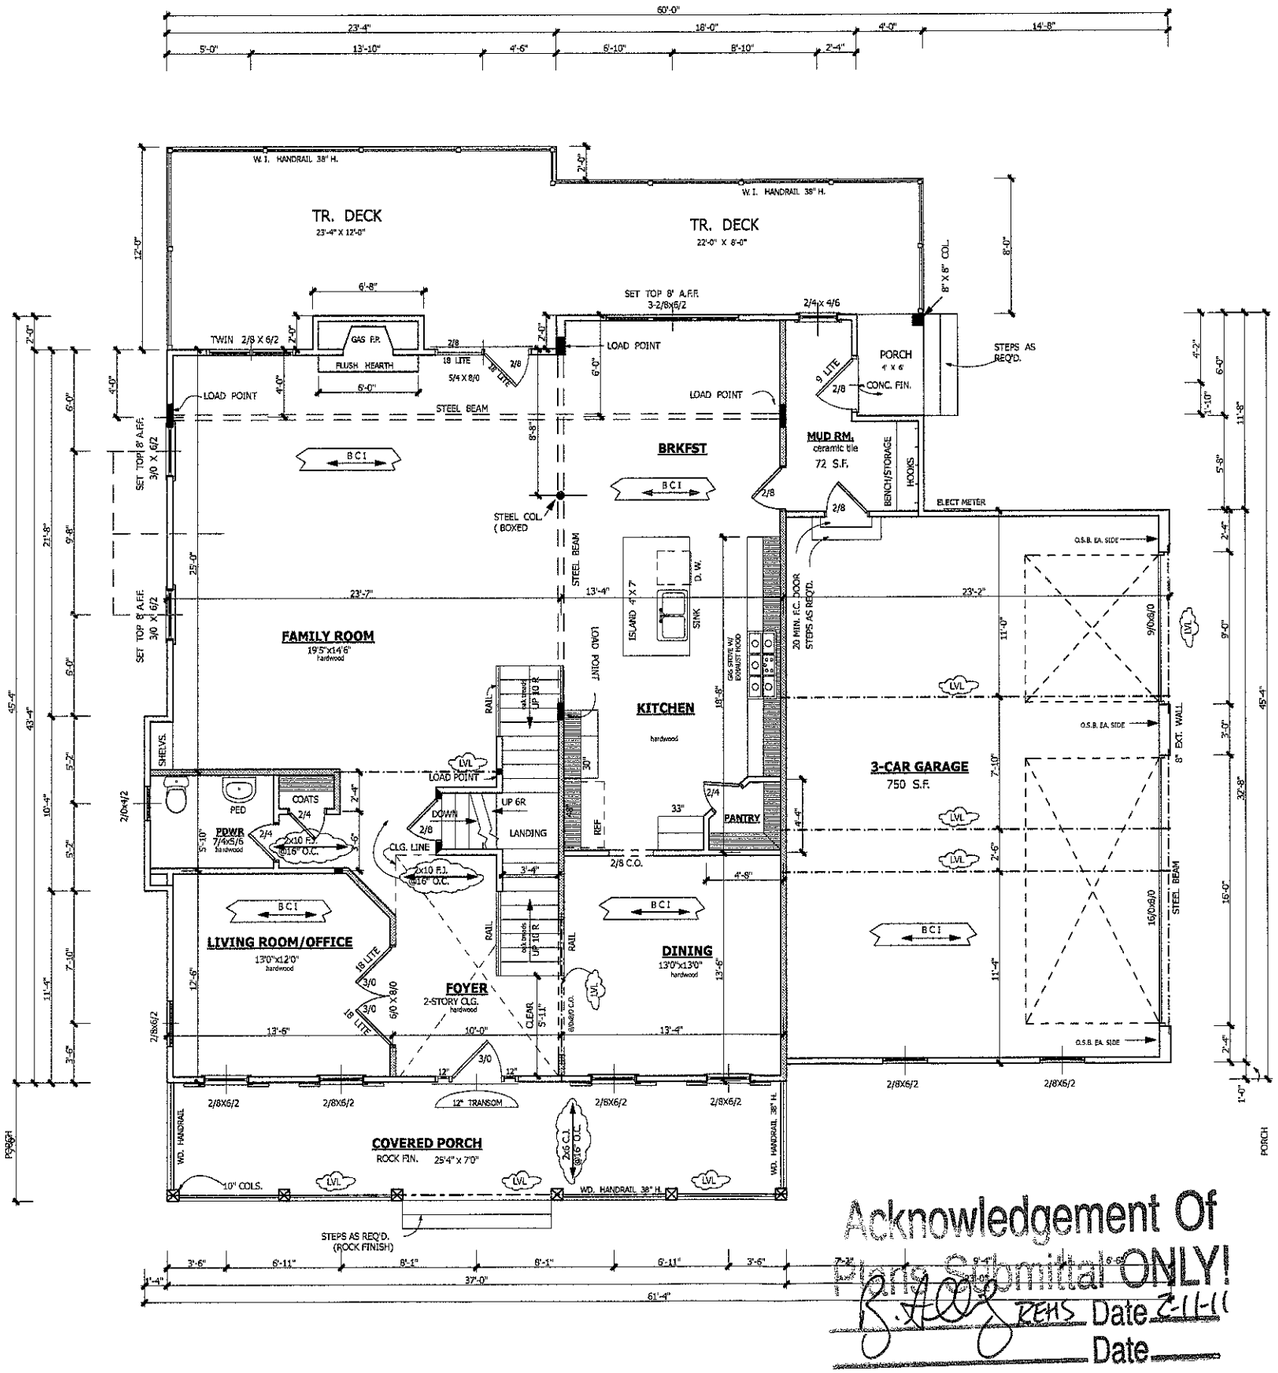


10' CLG U.N.O.
LOAD WALL
1ST FLOOR 1646 S.F.
2ND FLOOR 1990 S.F.
TOTAL 3636 S.F.
BASEMT. (FINISH) 1090 S.F.
ALL ANGLES 45d U.N.O.
B.C.I. FLOOR SYSTEM

**SET FIRST FLOOR WDWS. @8'0" A.F.F.**
**ALL EXTERIOR & INTERIOR DOORS 8'0" HIGH EXCEPT FOR FRONT DOOR IS STANDARD 6'8" HIGH W/ELIPTICAL TRANSOM**

**SET 2ND FLOOR WDWS. @8'0" A.F.F.**

Acknowledgement Of Plans Submittal ONLY!
REHS Date 2-11-11
Date

**FINAL COPY AS OF 1-27-11**

1) While every effort has been made in preparing this plan. Phil's Design Inc. cannot guarantee against human error. The contractor must check all dimensions and other details and be responsible for the same.
2)Contractor shall confirm size of all conc. footings w/ local inspector.
3)All structural members designed & sealed by mfgr.
4)All exterior walls shall be O.S.B. struct. wall panel.
5)All conc. slabs shall be filled & tamped, pour 4" reinf. conc. slab w/ stone backfill & 6 mil. poly.
6)All crawl spaces shall be smoothed & cleaned, backfilled w/ sand, cover 75% area w/ 6 mil. poly.
7)All decks & screen porches shall be connected w/ 5/8" dia. galv. bolts @ 16" o/c.
8)All garages sheetrock ceilings & stud walls & 20 min. f/c door to house.
9)Accuracy of square footage must be determined by contractor.

STAMP MUST APPEAR IN RED. IF STAMP IS NOT RED, THIS IS AN ILLEGAL COPY. PLEASE REPORT ALL ILLEGAL COPIES TO PHIL'S DESIGN INC. (336)778-2040

PHIL'S DESIGN & DRAFTING, LLC
336-946-2115 336-655-5840


| JOB # | DATE |
|---|---|
| JAN 11 | 1-8-11 |

CRAIG CARTER BLDRS. INC.

FIRST FLOOR PLAN

REVISIONS
1-27-11

| SCALE | PLAN # |
|---|---|
| 1/4"=1'-0" | 3714 R |
| SHEET # | |
| 4 OF 5 | |

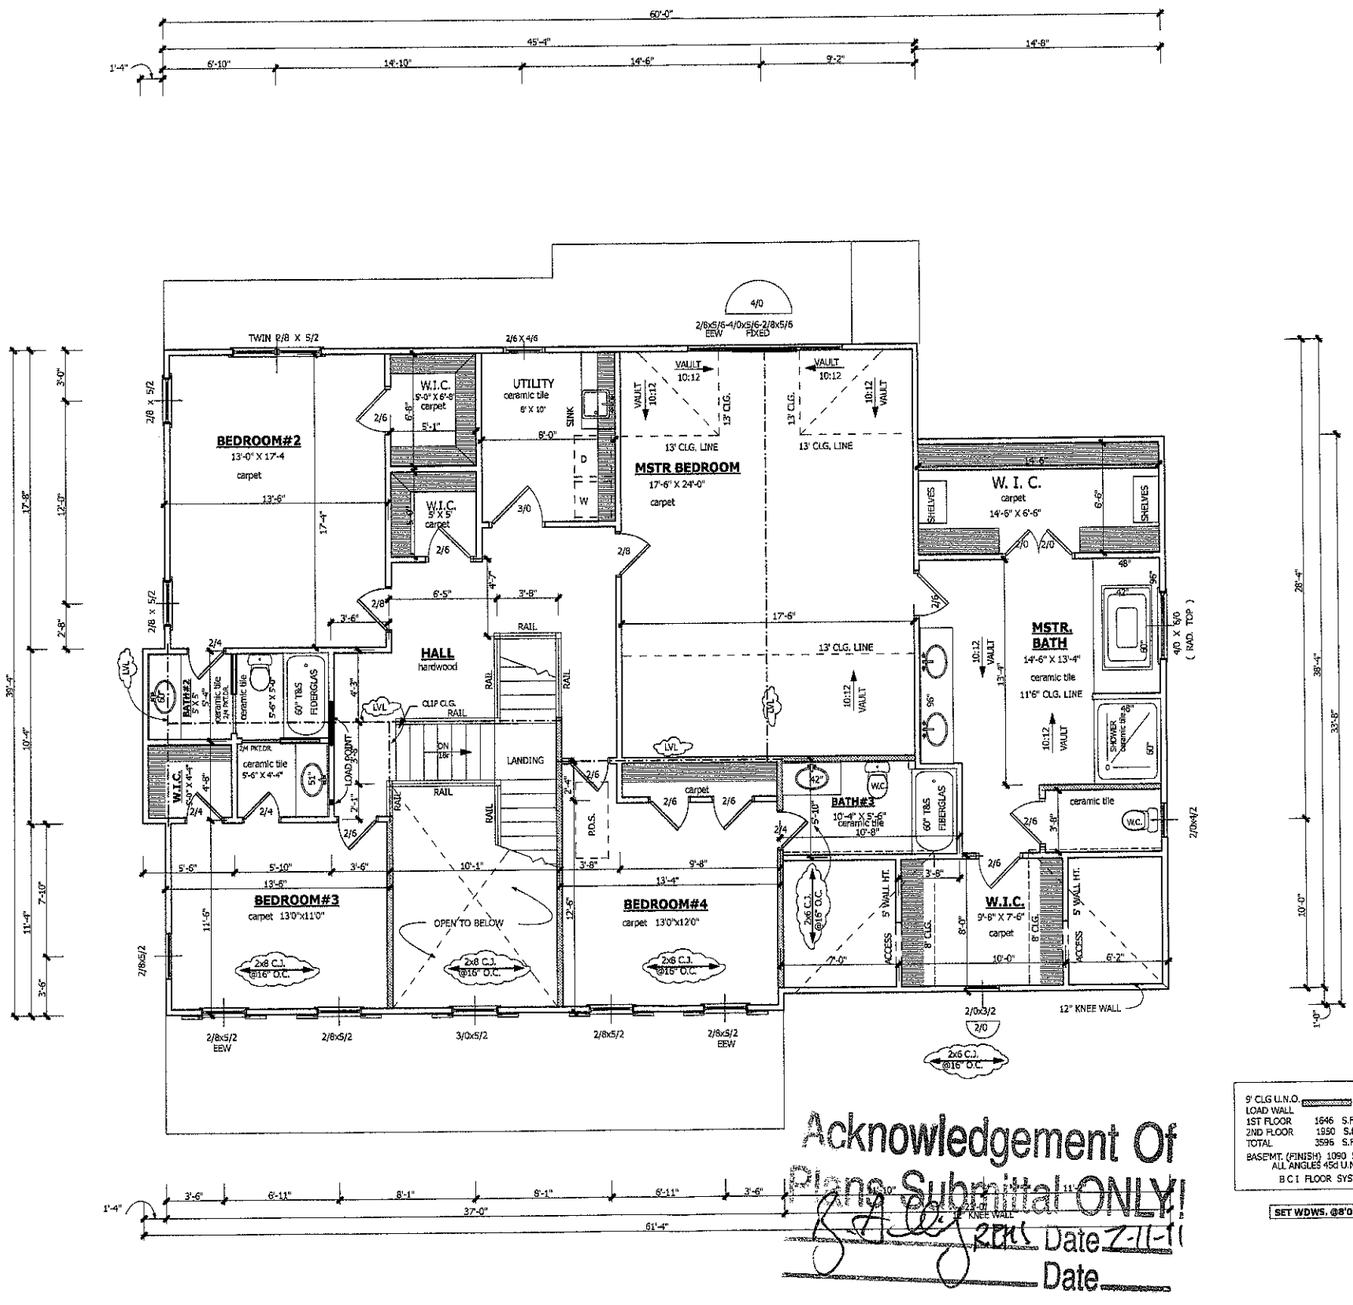


9' CLG U.N.O.
LOAD WALL
1ST FLOOR 1646 S.F.
2ND FLOOR 1950 S.F.
TOTAL 3596 S.F.
BASEMT. (FINISH) 1050 S.F.
ALL ANGLES 45d U.N.O.
BCI FLOOR SYSTEM

SET WDWS. @8'0" A.F.F.

Acknowledgement Of
Plans Submittal ONLY!
Sign Date 7-11-11
Date

FINAL COPY AS OF 1-27-11

1) While every effort has been made in preparing this plan. Phil's Design Inc. cannot guarantee against human error. The contractor must check all dimensions and other details and be responsible for the same.
2)Contractor shall confirm size of all conc. footings w/ local inspector.
3)All structural members designed & sealed by mfgr.
4)All exterior walls shall be O.S.B. struct. wall panel.
5)All conc. slabs shall be filled & tamped, pour 4" reinf. conc. slab w/ stone backfill & 6 mil. poly.
6)All crawl spaces shall be smoothed & cleaned, backfilled w/ sand, cover 75% area w/ 6 mil. poly.
7)All decks & screen porches shall be connected w/ 5/8" dia. galv. bolts @ 16" o/c.
8)All garages sheetrock ceilings & stud walls & 20 min. f/c door to house.
9)Accuracy of square footage must be determined by contractor.

STAMP MUST APPEAR IN RED. IF STAMP IS NOT RED, THIS IS AN ILLEGAL COPY. PLEASE REPORT ALL ILLEGAL COPIES TO PHIL'S DESIGN INC. (336)778-2040

PHIL'S DESIGN & DRAFTING, LLC
336-946-2115 336-655-5840

| JOB # | DATE |
|---|---|
| JAN 11 | 1-8-11 |

CRAIG CARTER BLDRS. INC.

SECOND FLOOR PLAN

| REVISIONS |
|---|
| 1-27-11 |

| SCALE | |
|---|---|
| 1/4"=1'-0" | |
| SHEET # | PLAN # |
| 5 OF 5 | 3714 R |