DEPARTMENT OF ENVIRONMENT AND NATURAL RESOURCES
DIVISION OF ENVIRONMENTAL HEALTH
ON-SITE WASTEWATER SECTION

Sheet ____ *of* ____
PROPERTY ID #: _____
COUNTY: _____

SOIL/SITE EVALUATION
for ON-SITE WASTEWATER SYSTEM

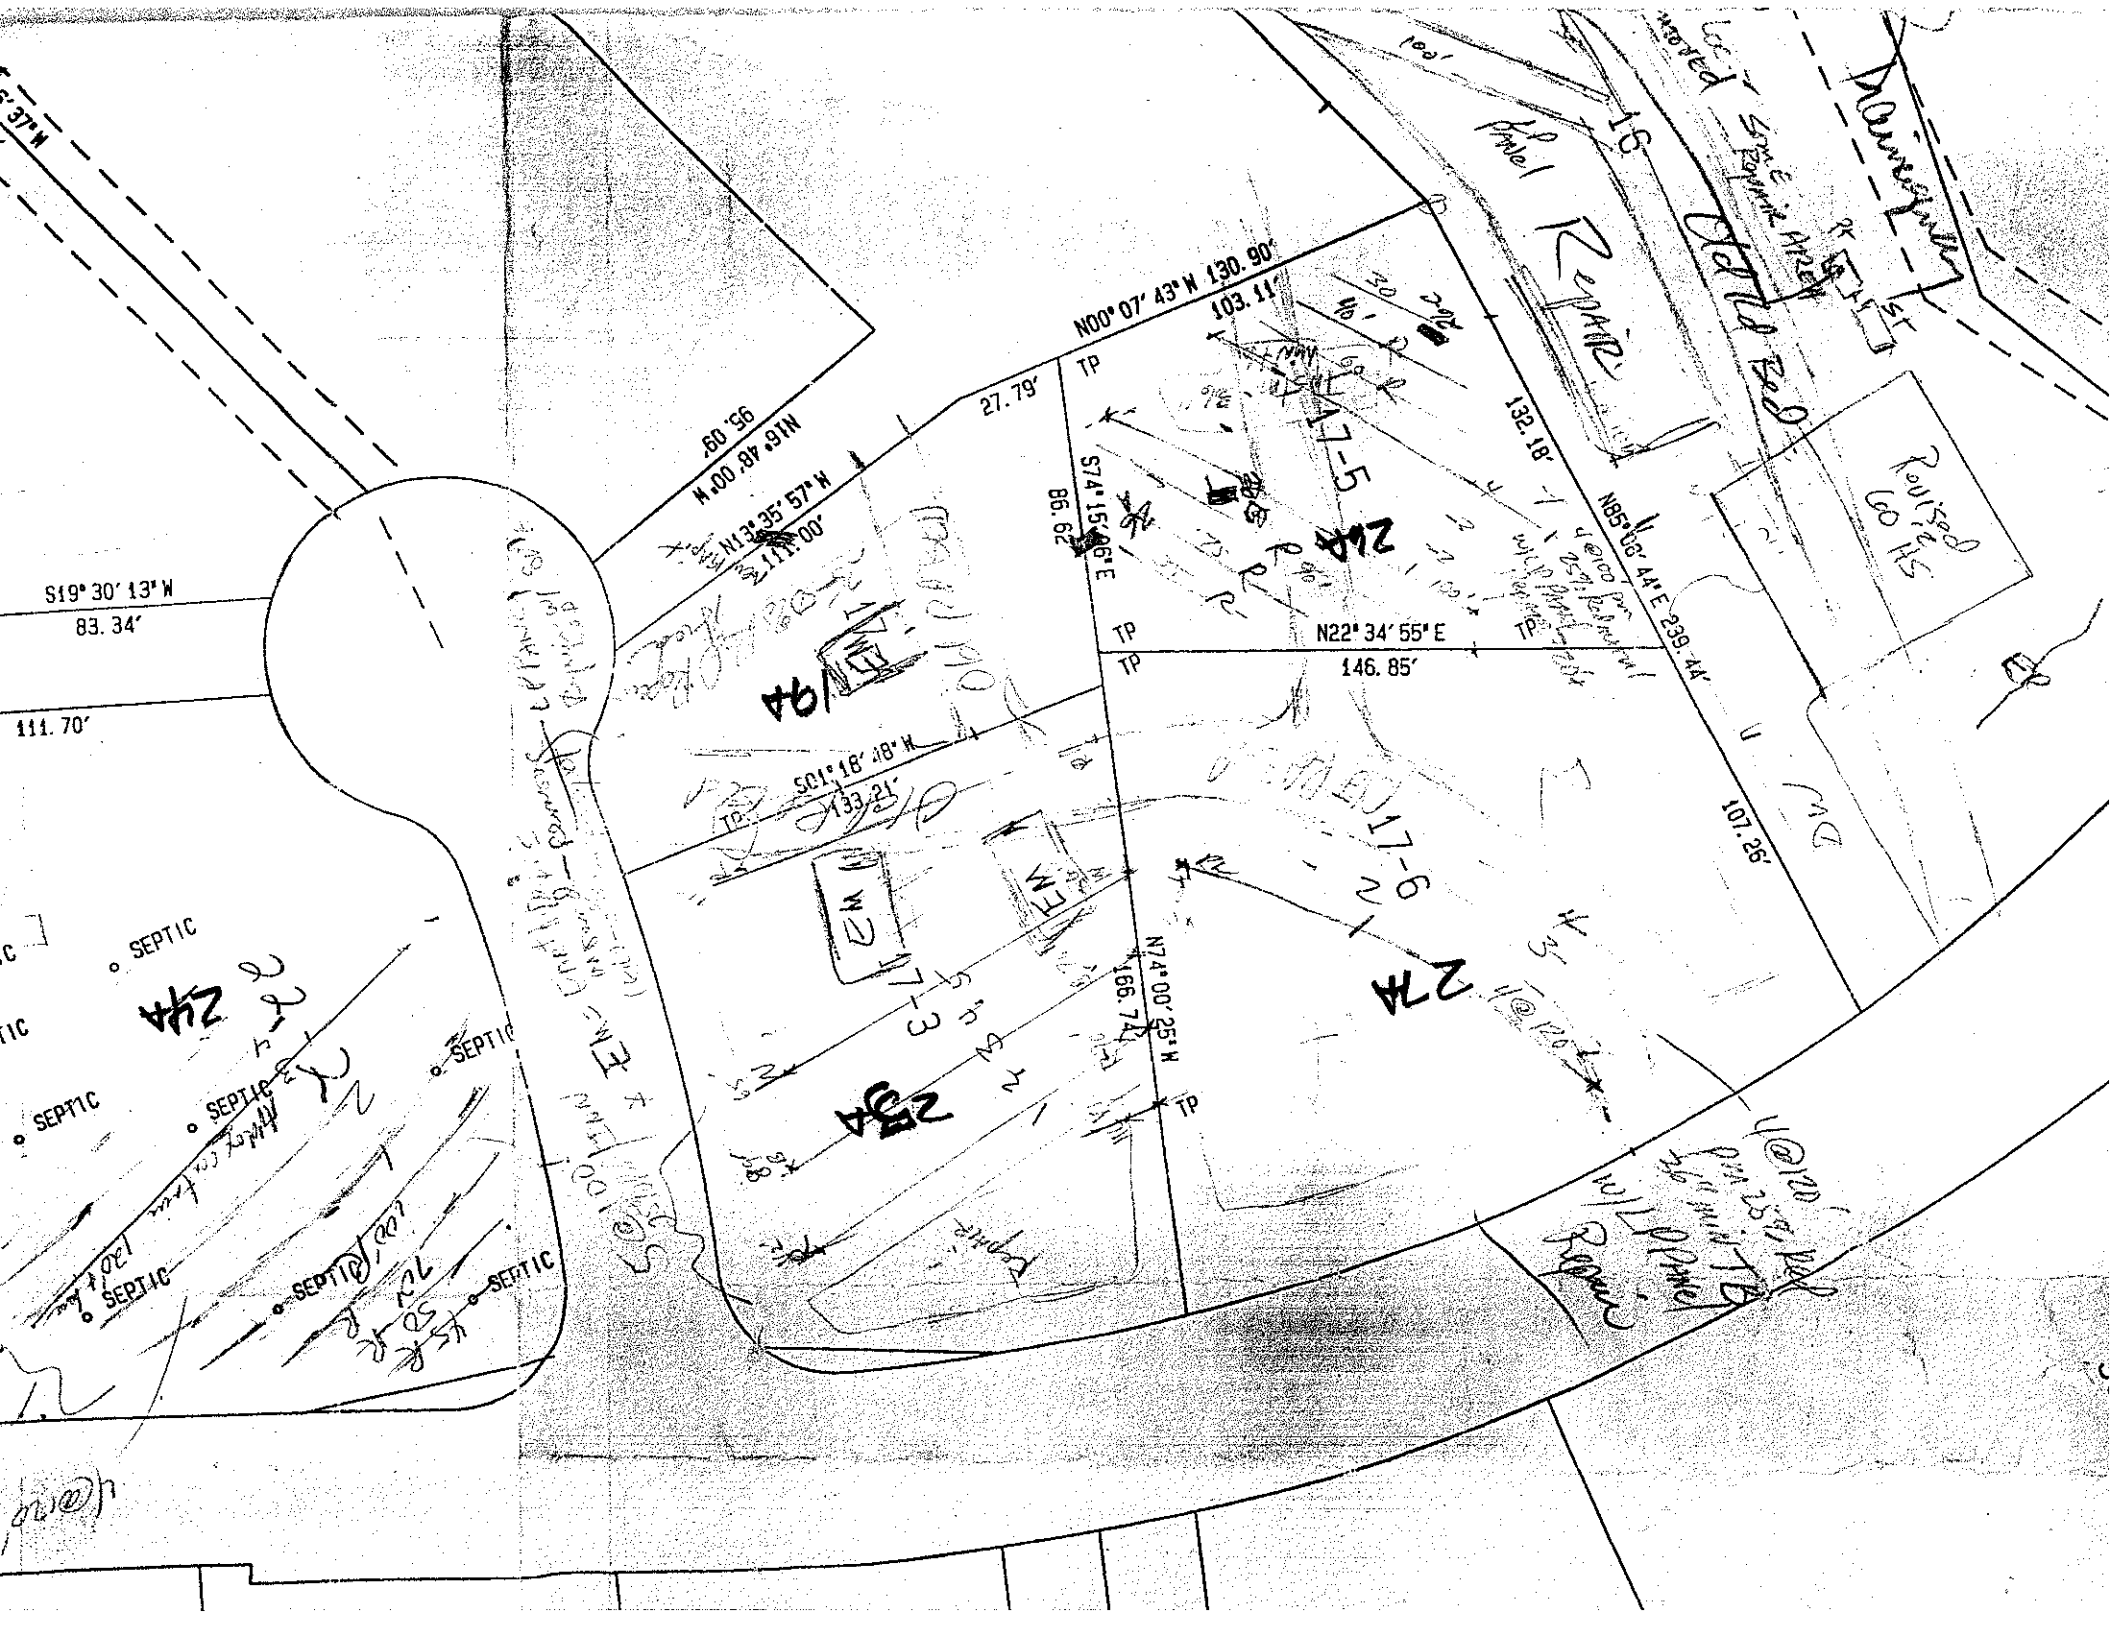
OWNER: _____ APPLICATION DATE _____
ADDRESS: _____ DATE EVALUATED: _____
PROPOSED FACILITY: _____ PROPOSED DESIGN FLOW (.1949): _____ PROPERTY SIZE: _____
LOCATION OF SITE: _____ PROPERTY RECORDED: _____
WATER SUPPLY: ☐ Private ☐ Public ☐ Well ☐ Spring ☐ Other _____
EVALUATION METHOD: ☐ Auger Boring ☐ Pit ☐ Cut TYPE OF WASTEWATER: ☐ Sewage ☐ Industrial Process ☐ Mixed

PROFILE #	.1940 LANDSCAPE POSITION/ SLOPE %	HORIZON DEPTH (IN.)	SOIL MORPHOLOGY (.1941)		OTHER PROFILE FACTORS				PROFILE CLASS & LTAR
			.1941 STRUCTURE/ TEXTURE	.1941 CONSISTENCE/ MINERALOGY	.1942 SOIL WETNESS/ COLOR	.1943 SOIL DEPTH	.1956 SAPRO CLASS	.1944 RESTR HORIZ	
1	S LV 7%	0 - 36 36 - 44 44 + 	m SBK c m SBK c SL SAP 	FR SS/SP SOPO FR SS/SP SOPO 		44"	S		PS .25
2	S LL 4%	0 - 22 22 - 24 24 - 30 30 - 48 	OLD ROOTS W M SCL W SBK C M SBK C 	 FR SS/SP SOPO FR SS/SP SOPO FR SS/SP SOPO 		22 - 48"			U 0" - 30" PS 30" - 48" .25
3		 	 	 					
4		 	 	 					

DESCRIPTION	INITIAL SYSTEM	REPAIR SYSTEM
Available Space (.1945)		
System Type(s)		
Site LTAR		

OTHER FACTORS (.1946): _____
SITE CLASSIFICATION (.1948): _____
EVALUATED BY: _____
OTHER(S) PRESENT: _____

COMMENTS: _____


N00° 07' 43" W 130.90'
103.11'
27.79'
TP
S74° 15' 06" E
86.62'
N85° 08' 44" E 239.44'
132.18'
N22° 34' 55" E
146.85'
TP
S01° 18' 48" W
133.21'
N74° 00' 25" W
166.74'
107.26'
S19° 30' 13" W
83.34'
111.70'
SEPTIC
Panel Repair
Level Spruce Payment Area
Dirt Bed
Revised Go HS
17-5
17-6
24A
23A
27A