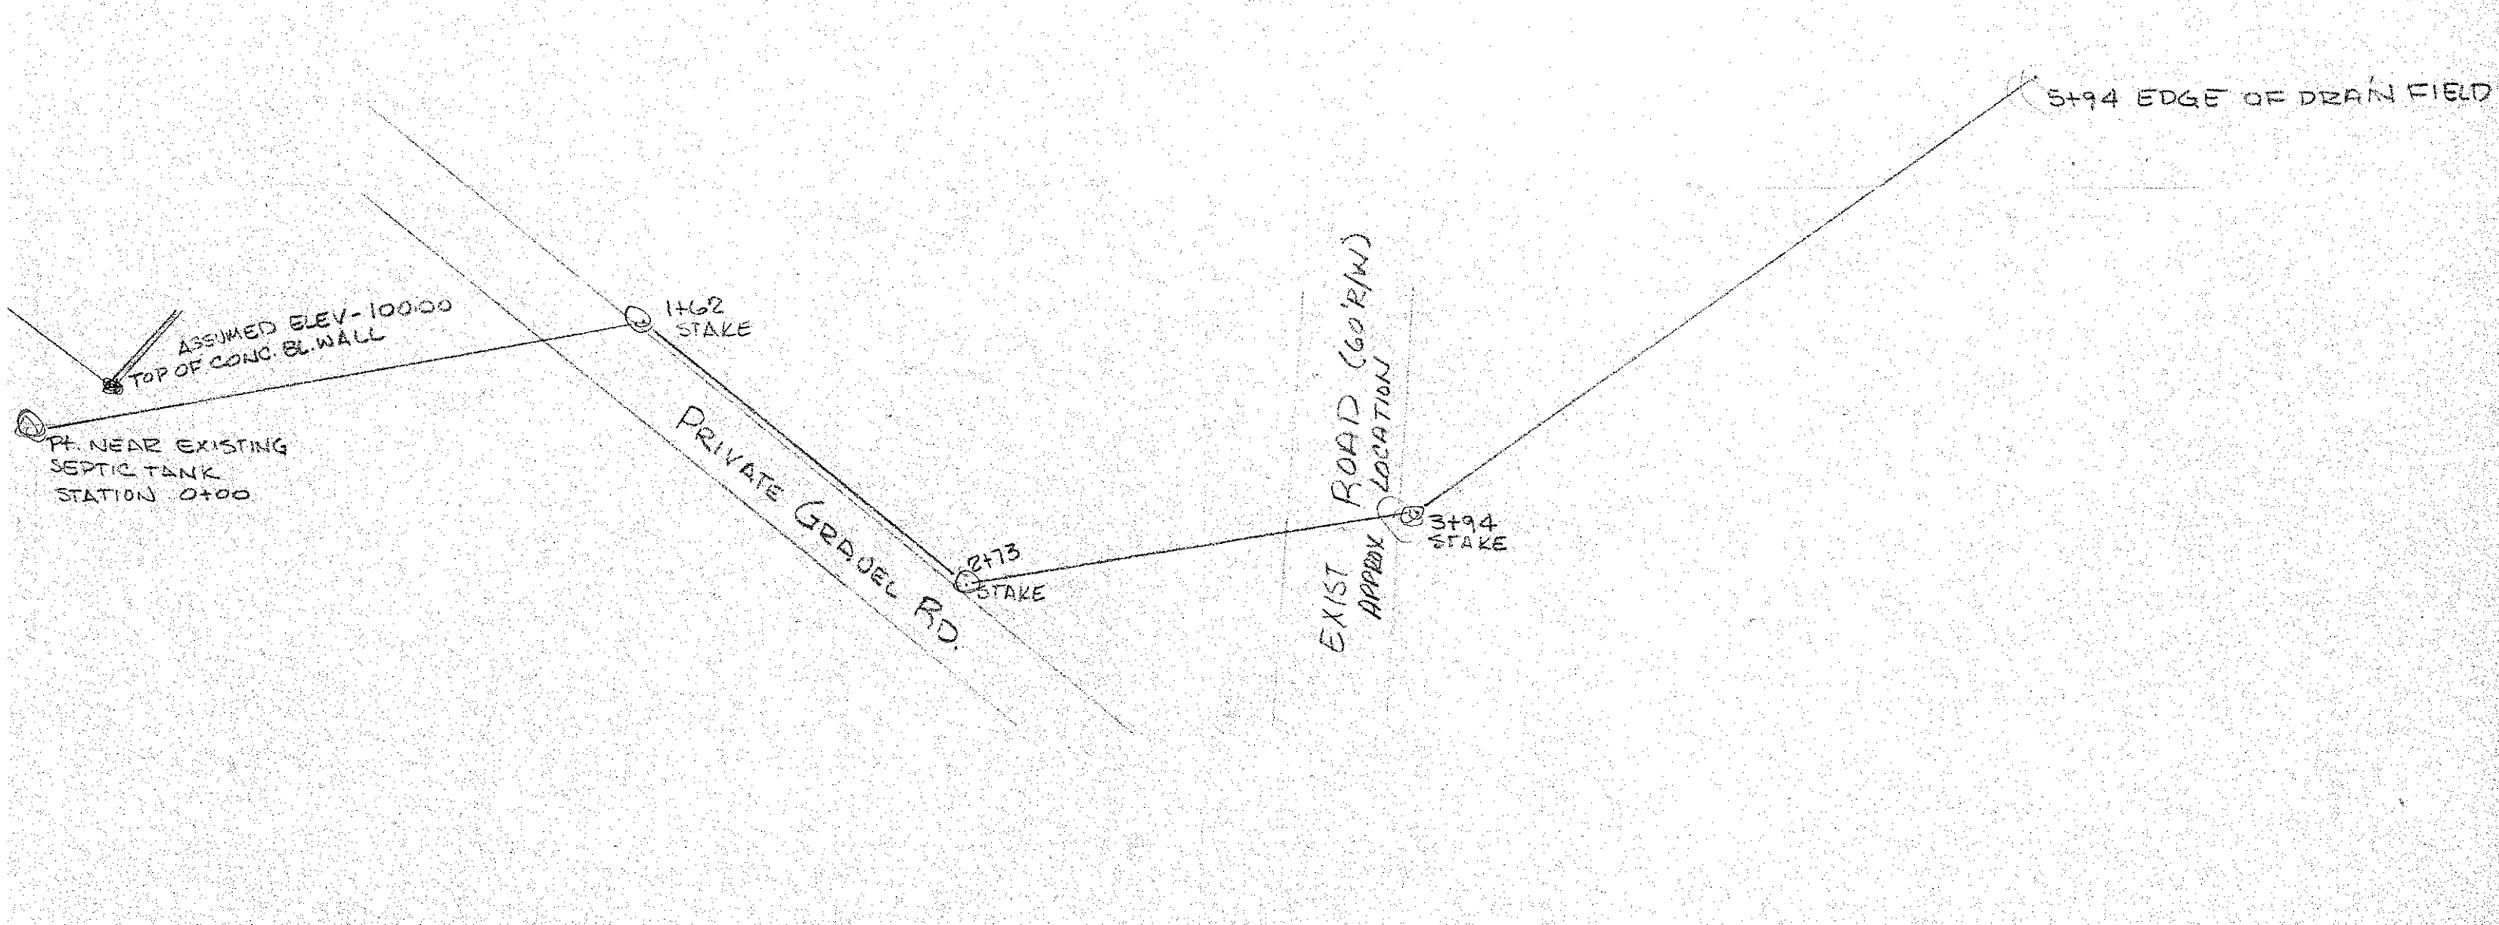
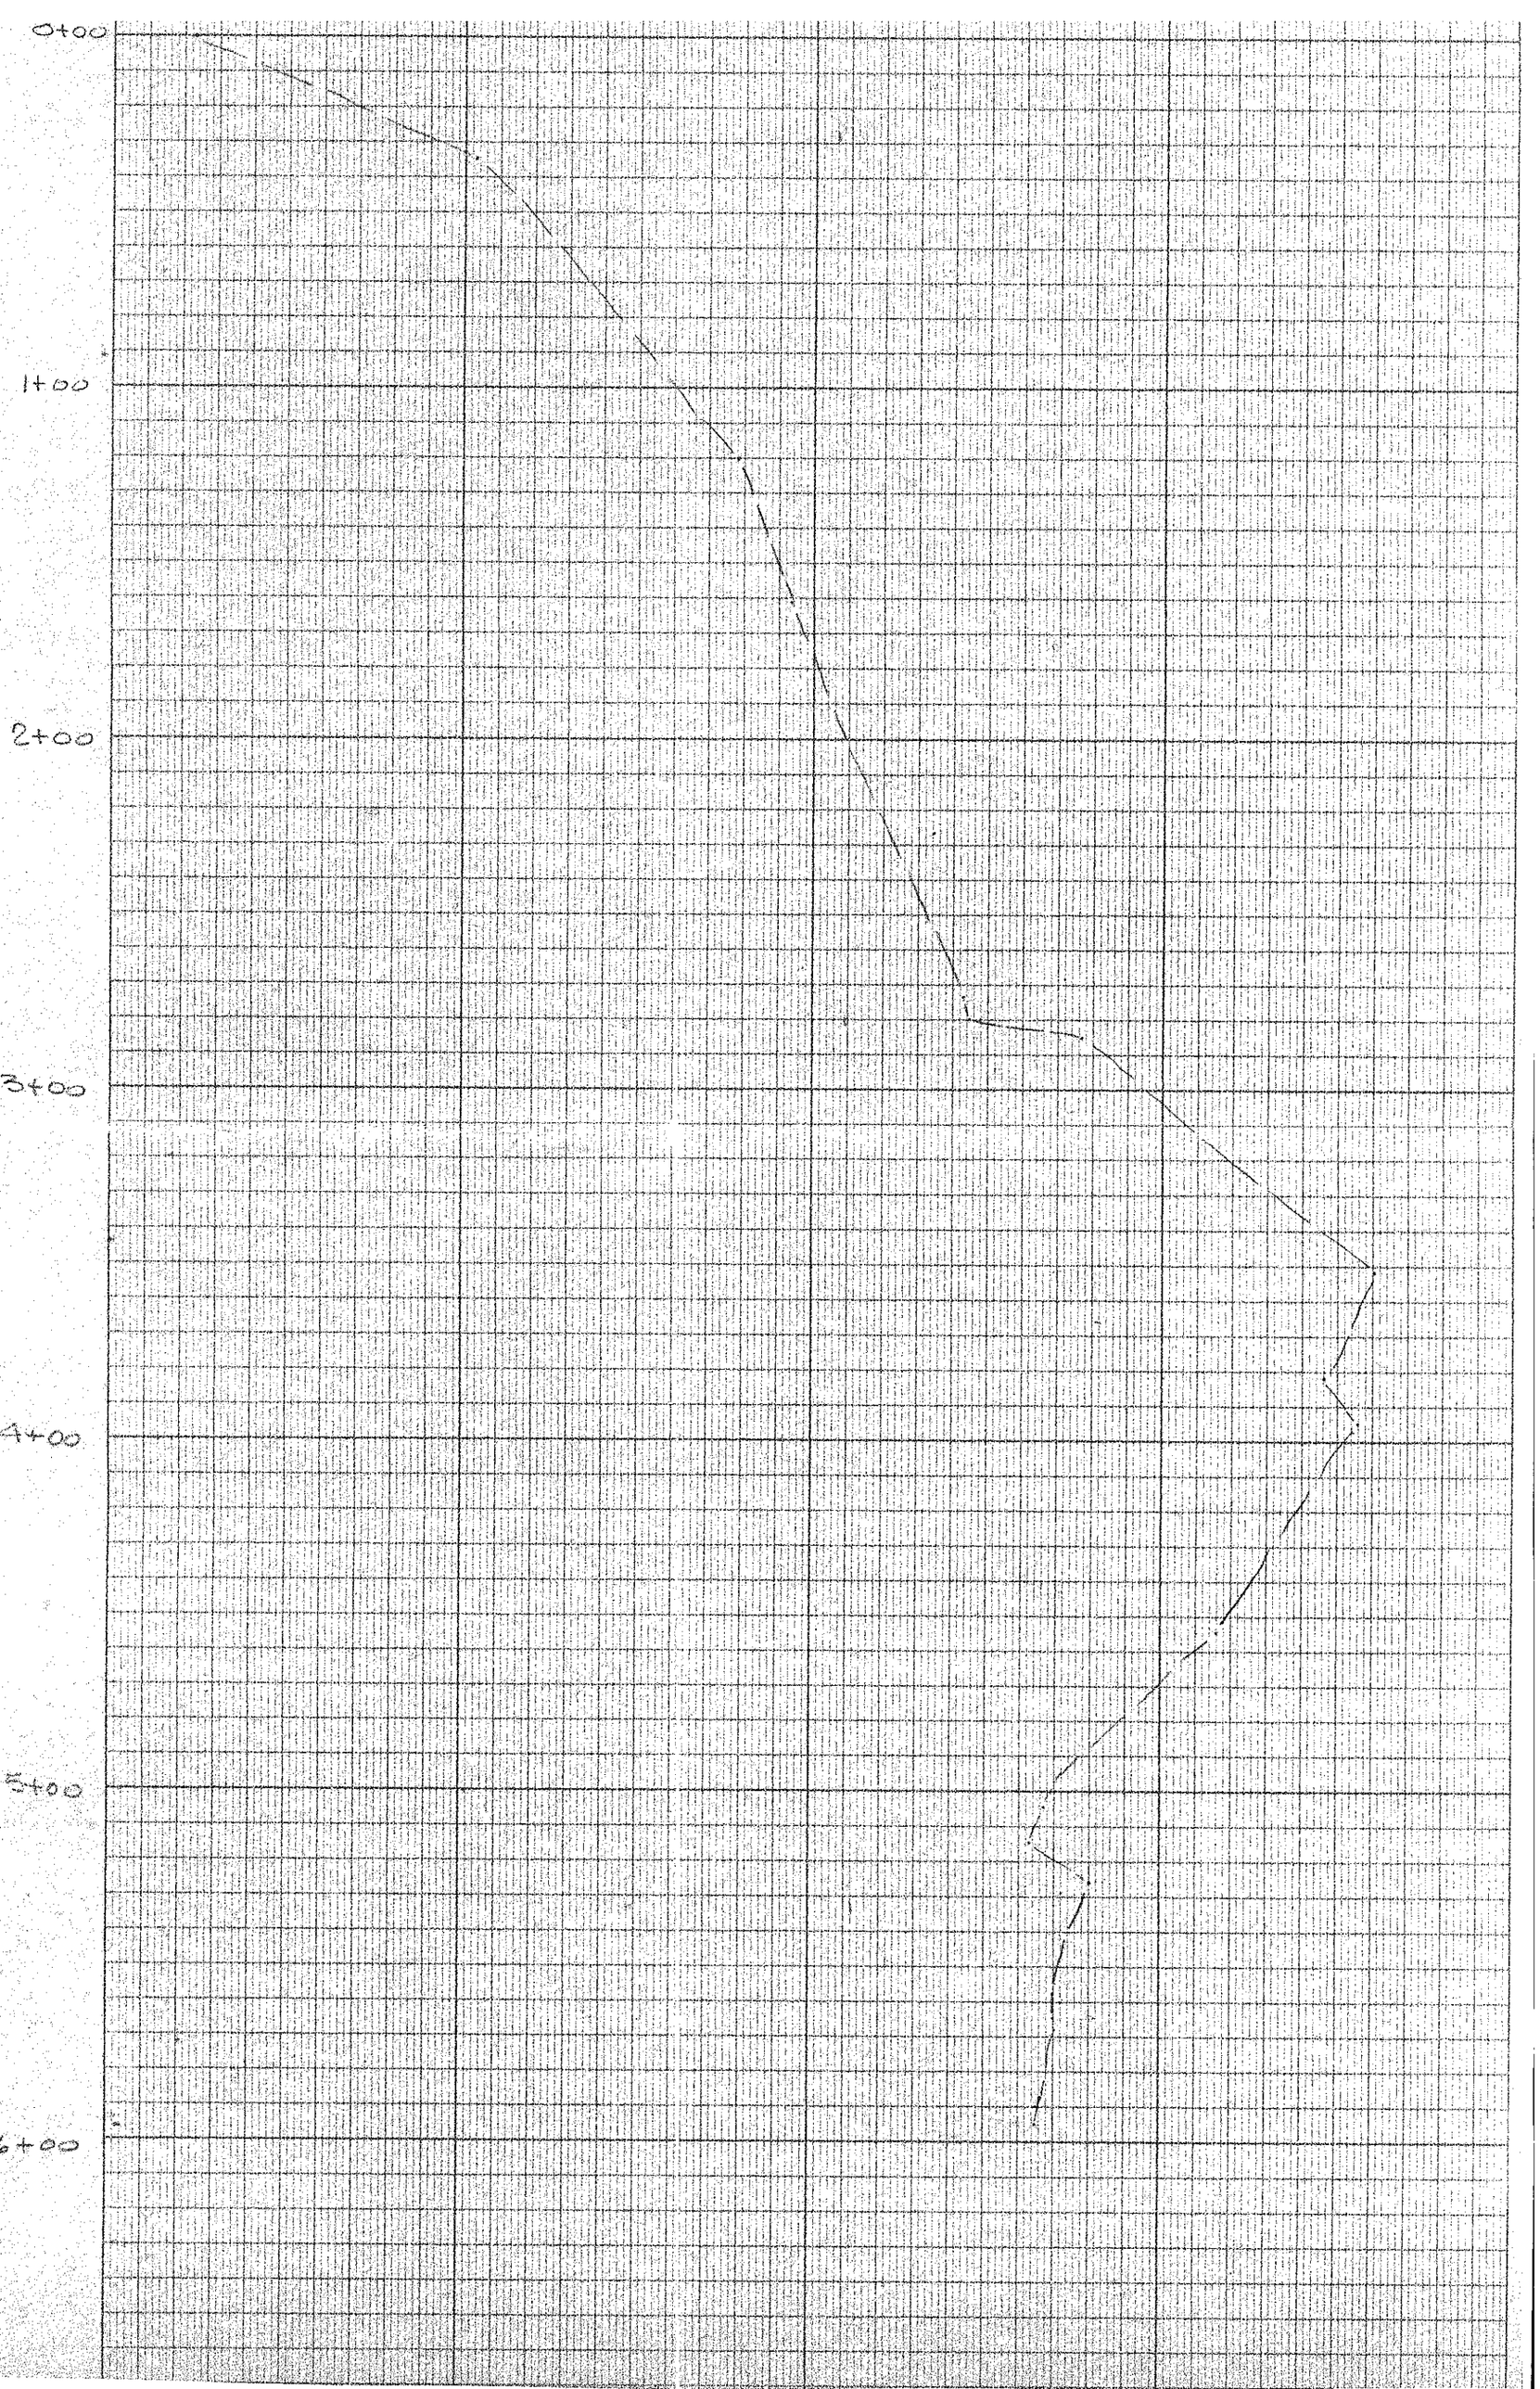
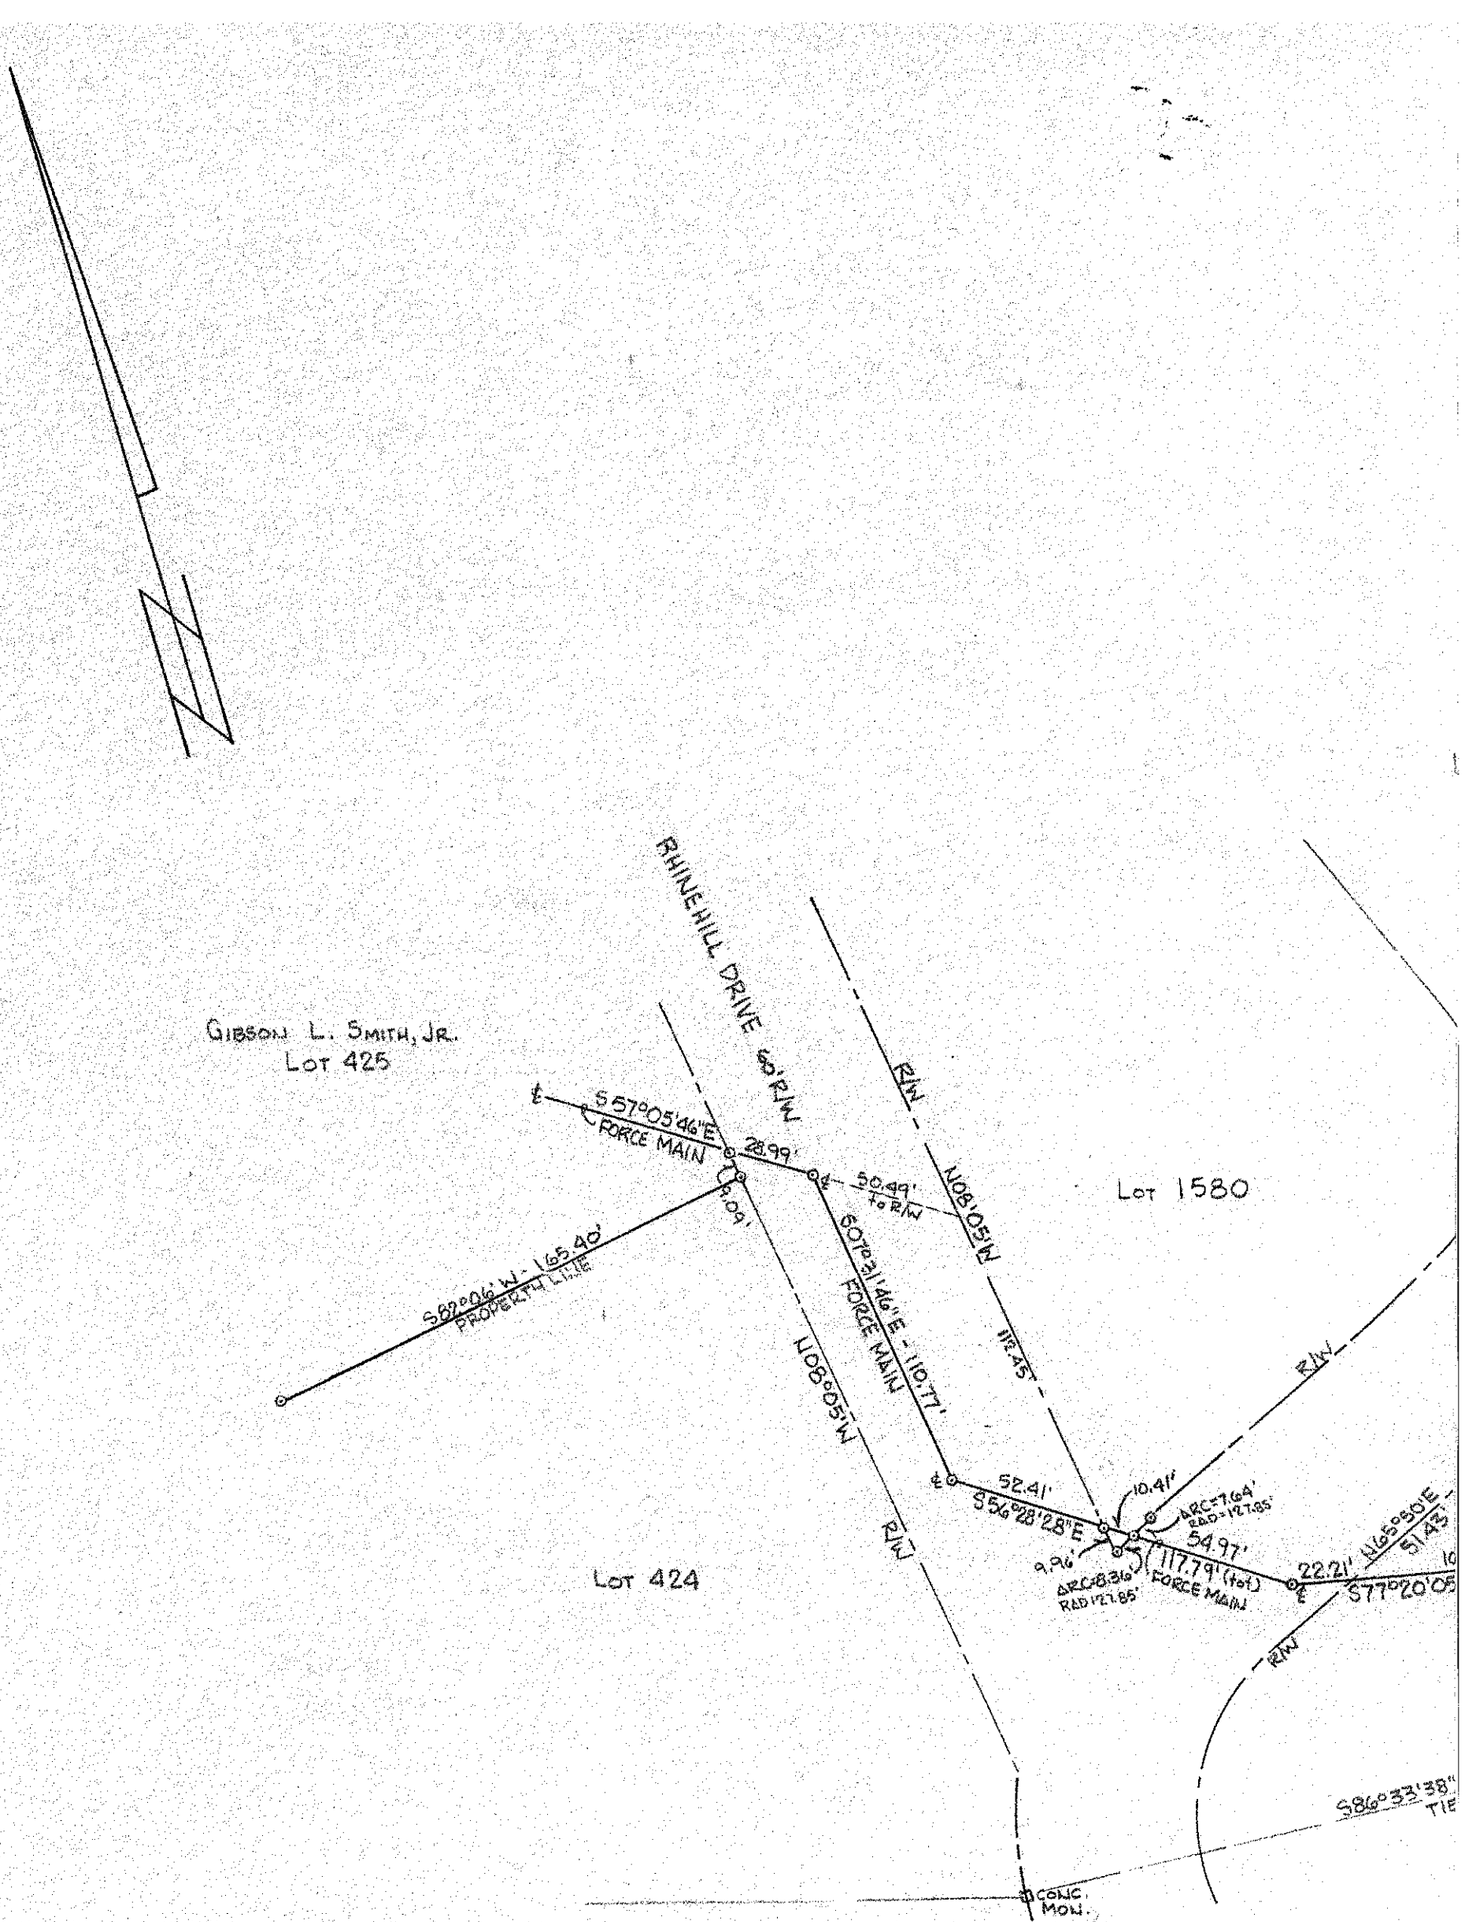
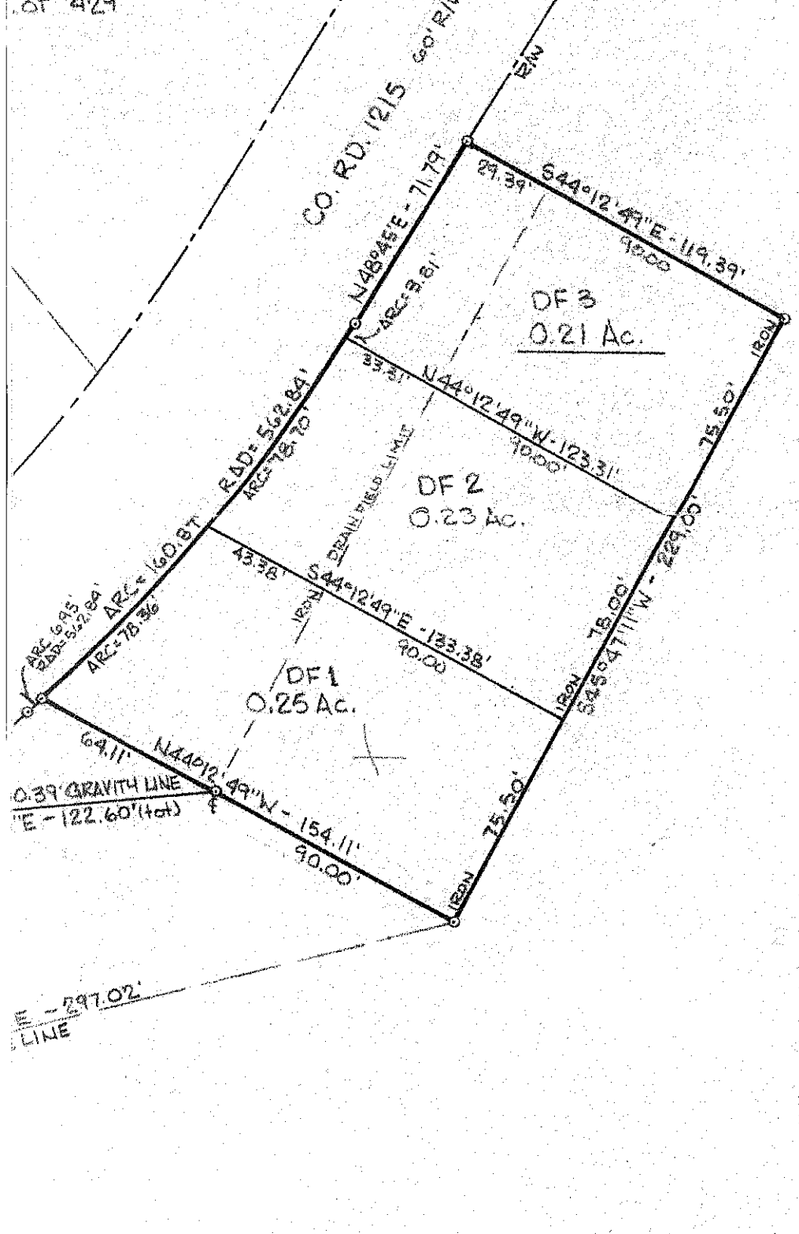

ASSUMED ELEV-100.00
TOP OF CONC. BL. WALL
PT. NEAR EXISTING
SEPTIC TANK
STATION 0+00
1+62
STAKE
PRIVATE GRAVEL RD.
2+73
STAKE
EXIST
APPROX
ROAD (GOING)
LOCATION
3+94
STAKE
5+94 EDGE OF DRAIN FIELD


0+00
1+00
2+00
3+00
4+00
5+00
6+00



NORTH CAROLINA
REGISTERED
SEAL
3540
ENGINEER
COY E. SHIELDS



FOR REFERENCE SEE PLAT BOOK 15 pg. 76 IREDELL CO. REGISTRY

NORTH CAROLINA REGISTERED SEAL L-1290 LAND SURVEYOR

FDL & ASSOC

SURVEY OF FORCE MAIN LINE AND DRAIN FIELD AREA FOR

GIBSON L. SMITH, JR.

DAVIDSON TOWNSHIP, IREDELL COUNTY N.C.

Orig. scale: 1" = 50'

Date: DEC 4, 1993

Rev

Dwn:

Ckd: