IREDELL COUNTY HEALTH DEPARTMENT
ENVIRONMENTAL HEALTH DIVISION
Application For Improvement Permit

ALL items on this application form must be completed before Health Department can begin work. One application must be completed by the property owner or agent for each (proposed) site.

PERSONAL INFORMATION:

CRESCENT RES.	663-6905	P.O. Box 1003	Chen.	NC	28201
Applicant INC	Phone #	Mailing Address	City	State	Zip Code

Same	GEORGE MOSER IS BUYER			
Current Property Owner	Mailing Address	City	State	Zip Code

PROPERTY INFORMATION:

	1580		
(Proposed) Subdivision Name	(Proposed) Lot #	(Proposed) Block/Section #	State Road #

(Proposed) Water Supply: Public / (Private Well)	**Preliminary Plat Approval Date** (DEVELOPERS ONLY)	Tax Map #

Specific Directions to Property BRAWLEY SCHOOL, Rt to McKendree, Rt to Grasshopper, Lot at INTERSECTION OF Rhinehill dr.

TYPE OF FACILITY: (use check (X) or number as appropriate)

House X Mobile Home _____ Commercial _____ No. Bedrooms 3 No. Baths 2

No. Persons or Employees (commercial only) _____ Basement V Basement with Plumbing V


Crawl Space _____ Concrete Slab _____ Garbage Disposal _____ Jaccuzi or spa _____

COVENANT AND SIGNATURE:

I hereby make application to the Iredell County Health Department for a soils/site evaluation of the property described above. This evaluation is to be conducted for the sole purpose of obtaining a septic system Improvement Permit. I hereby authorize Iredell County Health Department representatives to go onto the above property for purposes of conducting this evaluation. I understand that, by state law, any Improvement Permit issued on the above property may be voided if substantial changes are made to the designated sewage system site. The issuance of an Improvement Permit by the Iredell County Health Department does not relieve me from compliance with all other relevant state/local laws or regulations. As owner or authorized agent, I covenant that the contents of this application are true and represent the maximum facilities intended to be placed on this property to my knowledge to date.

I understand that any Improvement Permit issued on the above property is valid for five (5) years from the issuance date and is subject to revocation if the above described site plans or intended use changes.


1-3-95 DATE Paul G. Bonney SIGNATURE OF OWNER/AUTHORIZED AGENT

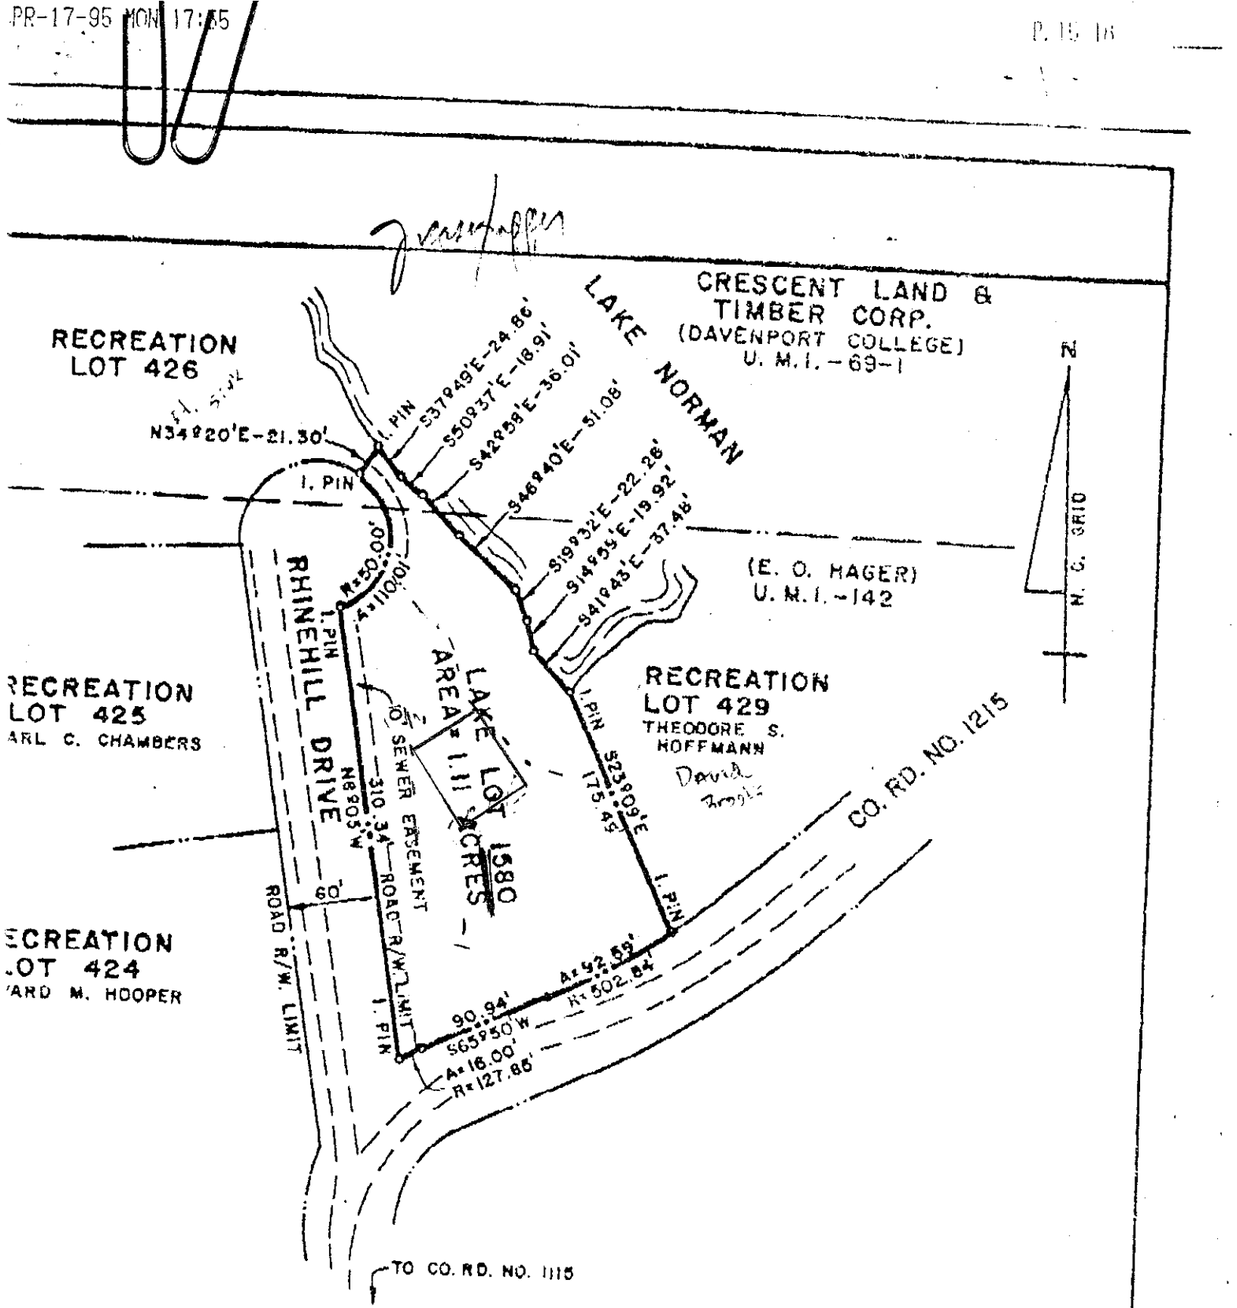
CRESCENT LAND & TIMBER CORP. (DAVENPORT COLLEGE) U. M. I. - 69-1
LAKE NORMAN
RECREATION LOT 426
N34°20'E-21.30'
I. PIN
S37°49'E-24.86'
S50°37'E-18.91'
S42°59'E-36.01'
S46°40'E-51.08'
S19°32'E-22.28'
S14°59'E-19.92'
S41°43'E-37.48'
(E. O. HAGER) U. M. I. - 142
N
N. G. GRID
R=50.00'
A=110.01'
RECREATION LOT 425
ARL C. CHAMBERS
RHINEHILL DRIVE
LAKE AREA = 1.11 ACRES
LOT 158
10' SEWER EASEMENT
N89°05'W 310.34'
ROAD R/W LIMIT
60'
RECREATION LOT 429
THEODORE S. HOFFMANN
David Trogdon
S23°09'E 175.42'
CO. RD. NO. 1215
ECREATION
OT 424
ARD M. HOOPER
90.94'
S65°50'W
A=16.00'
R=127.86'
A=92.58'
R=502.84'
TO CO. RD. NO. 1115

NOTES:

1. SEPTIC LINE SHALL BE CONSTRUCTED TO PROVIDE A MINIMUM VERTICAL SEPARATION OF TWENTY-FOUR INCHES BETWEEN THE TOP OF THE SEPTIC LINE AND THE BOTTOM OF ANY WATER LINE.

2. THE OWNER SHALL NOTIFY THE NCDOT AT (704) 876-3947 AT LEAST THREE DAYS PRIOR TO CONSTRUCTION ACTIVITIES WITHIN THE NCDOT RIGHT-OF-WAY.

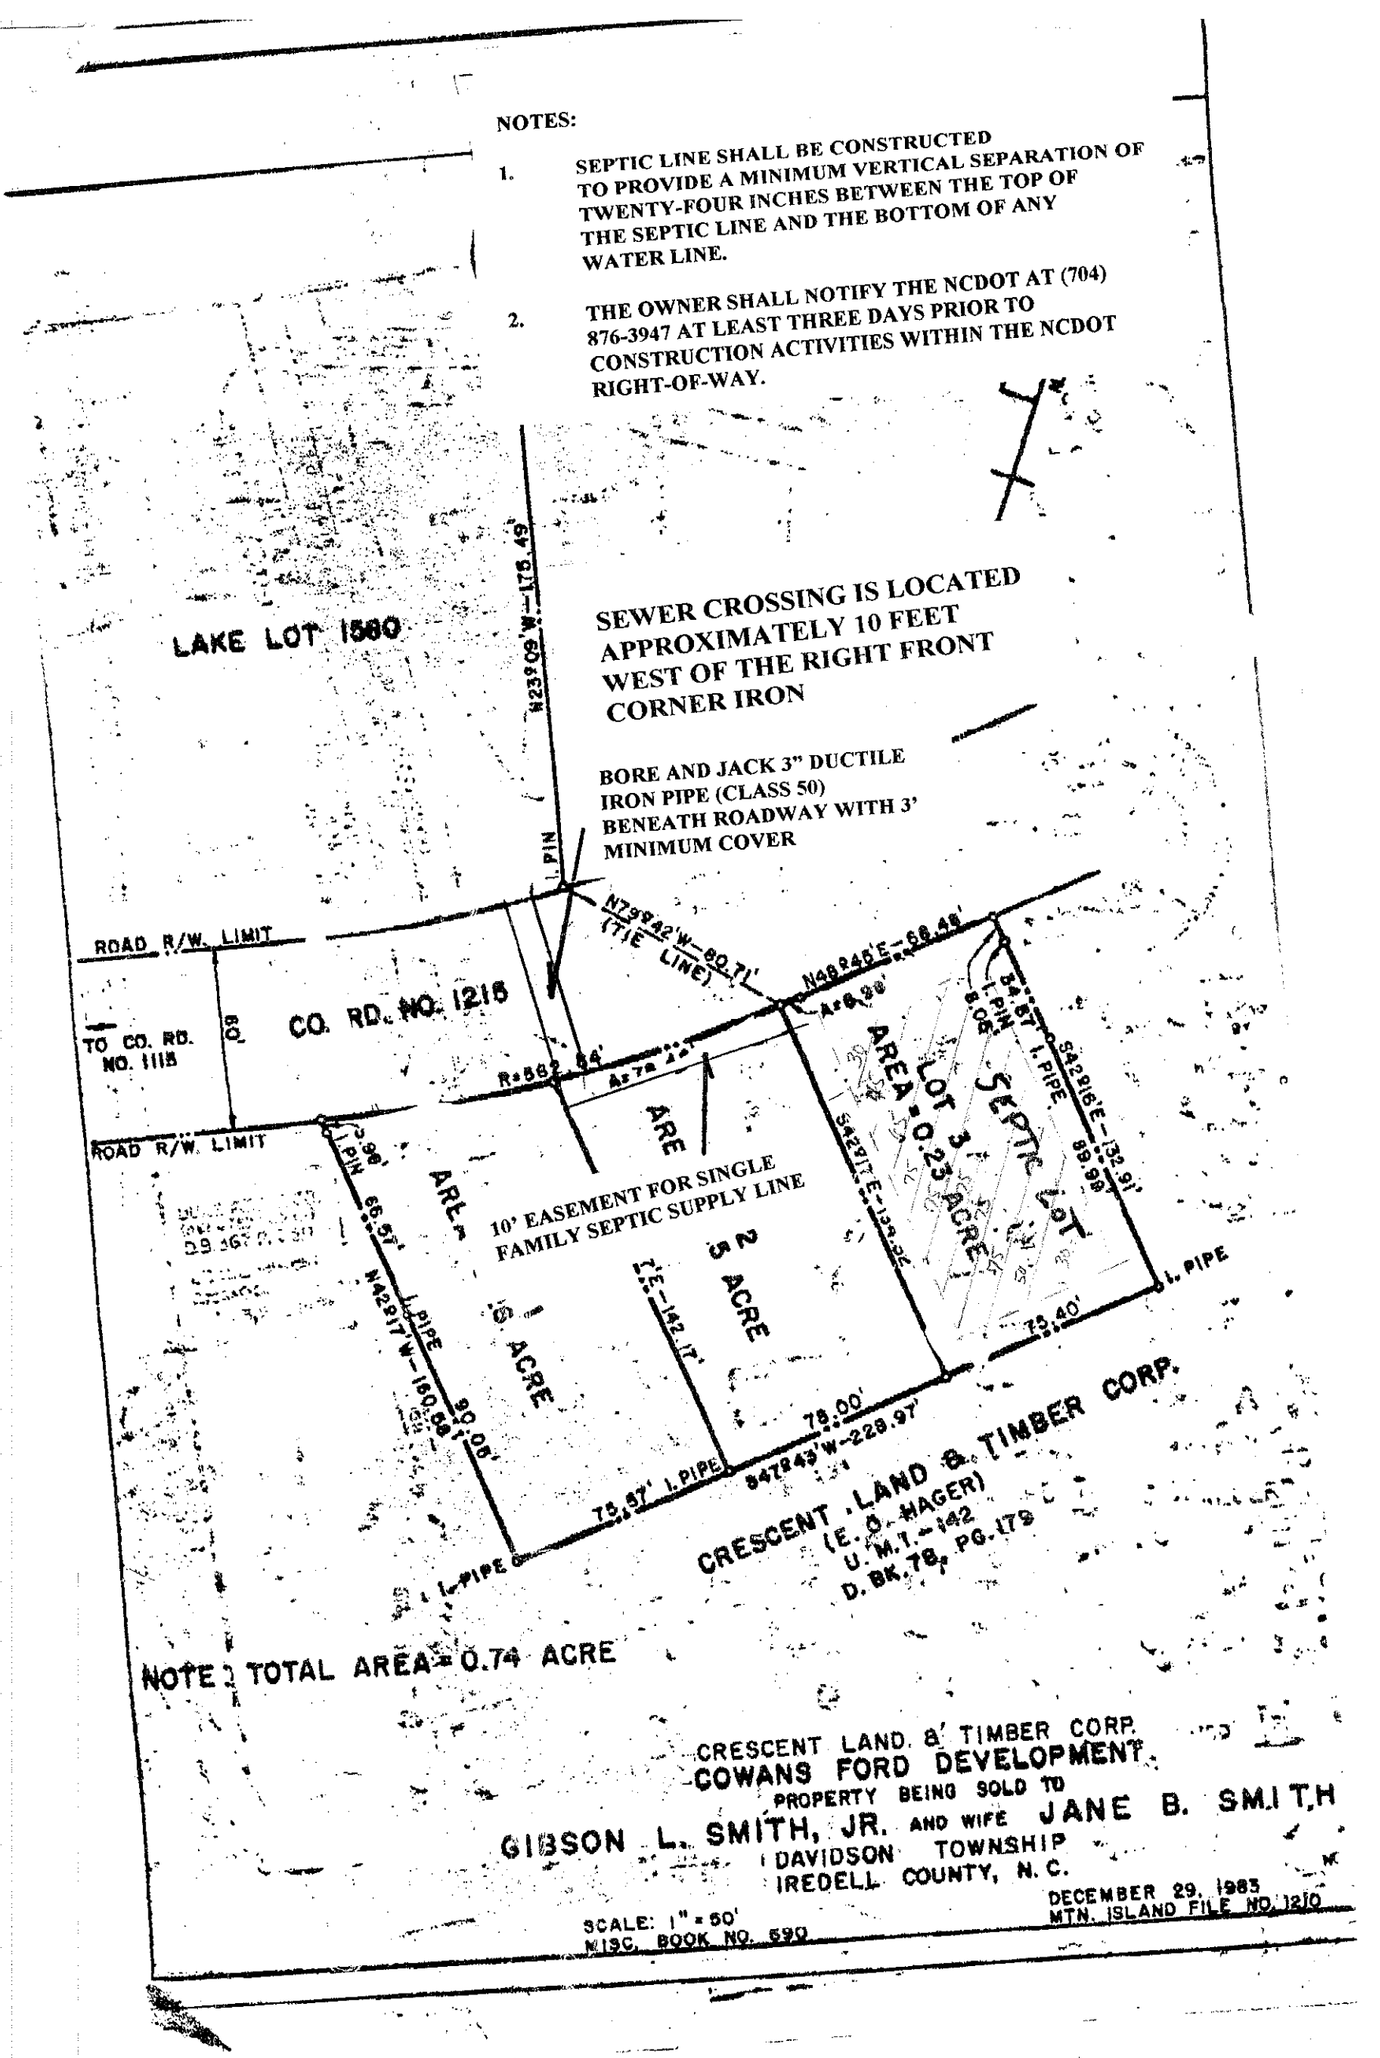

NOTE: TOTAL AREA = 0.74 ACRE

CRESCENT LAND & TIMBER CORP.
COWANS FORD DEVELOPMENT
PROPERTY BEING SOLD TO
GIBSON L. SMITH, JR. AND WIFE JANE B. SMITH
DAVIDSON TOWNSHIP
IREDELL COUNTY, N. C.

SCALE: 1" = 50'
MISC. BOOK NO. 590

DECEMBER 29, 1983
MTN. ISLAND FILE NO. 1210