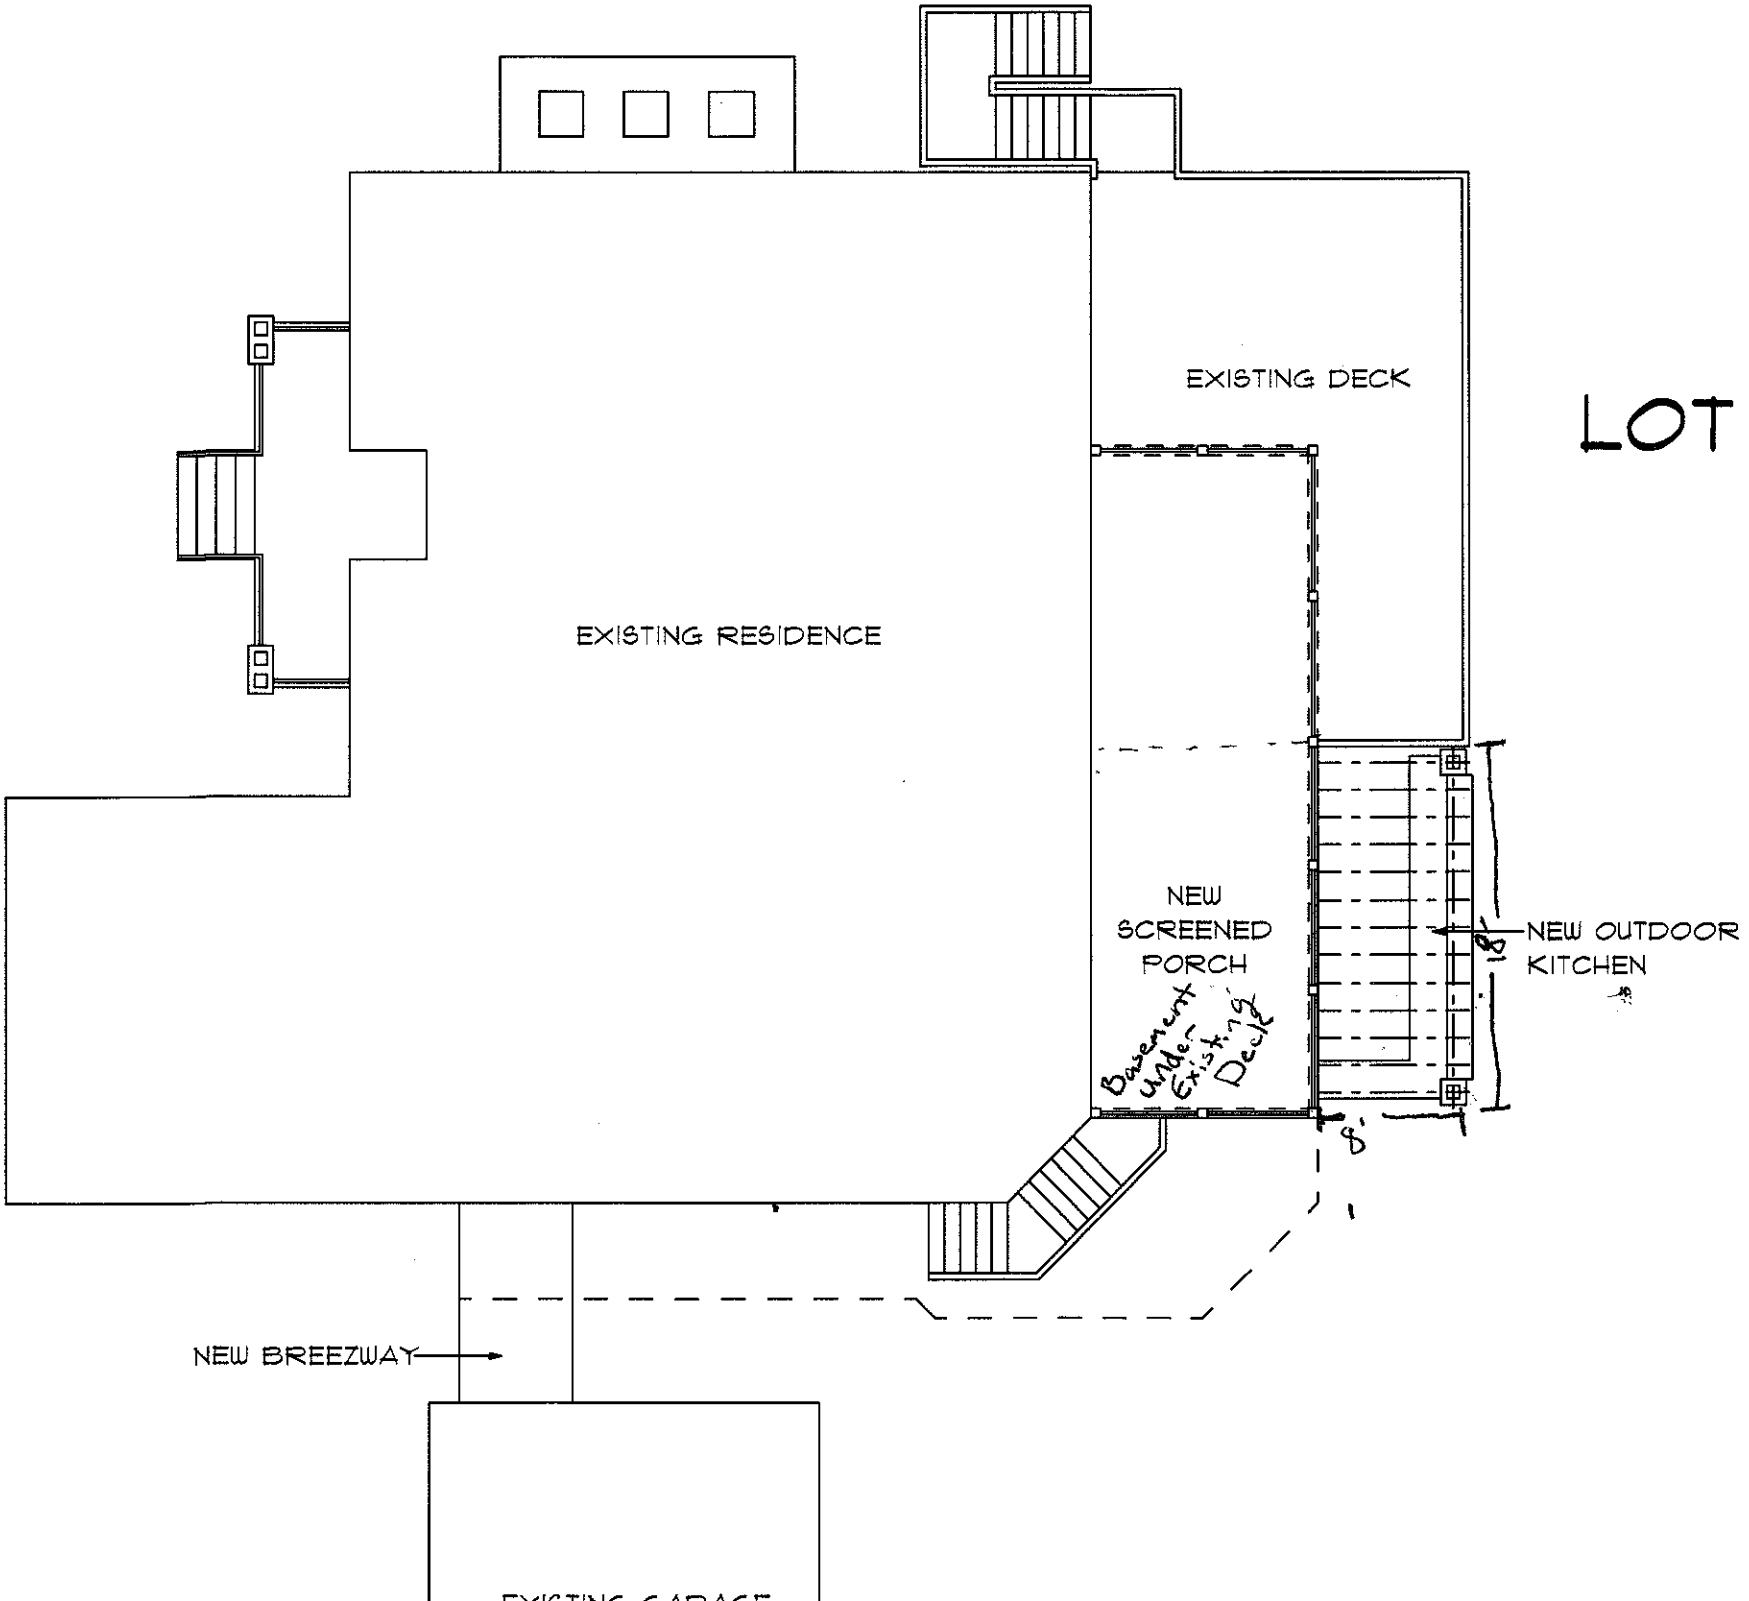

LOT 458
EXISTING DECK
EXISTING RESIDENCE
NEW
SCREENED
PORCH
Basement under Existing Deck
NEW OUTDOOR
KITCHEN
18'
8'
NEW BREEZWAY