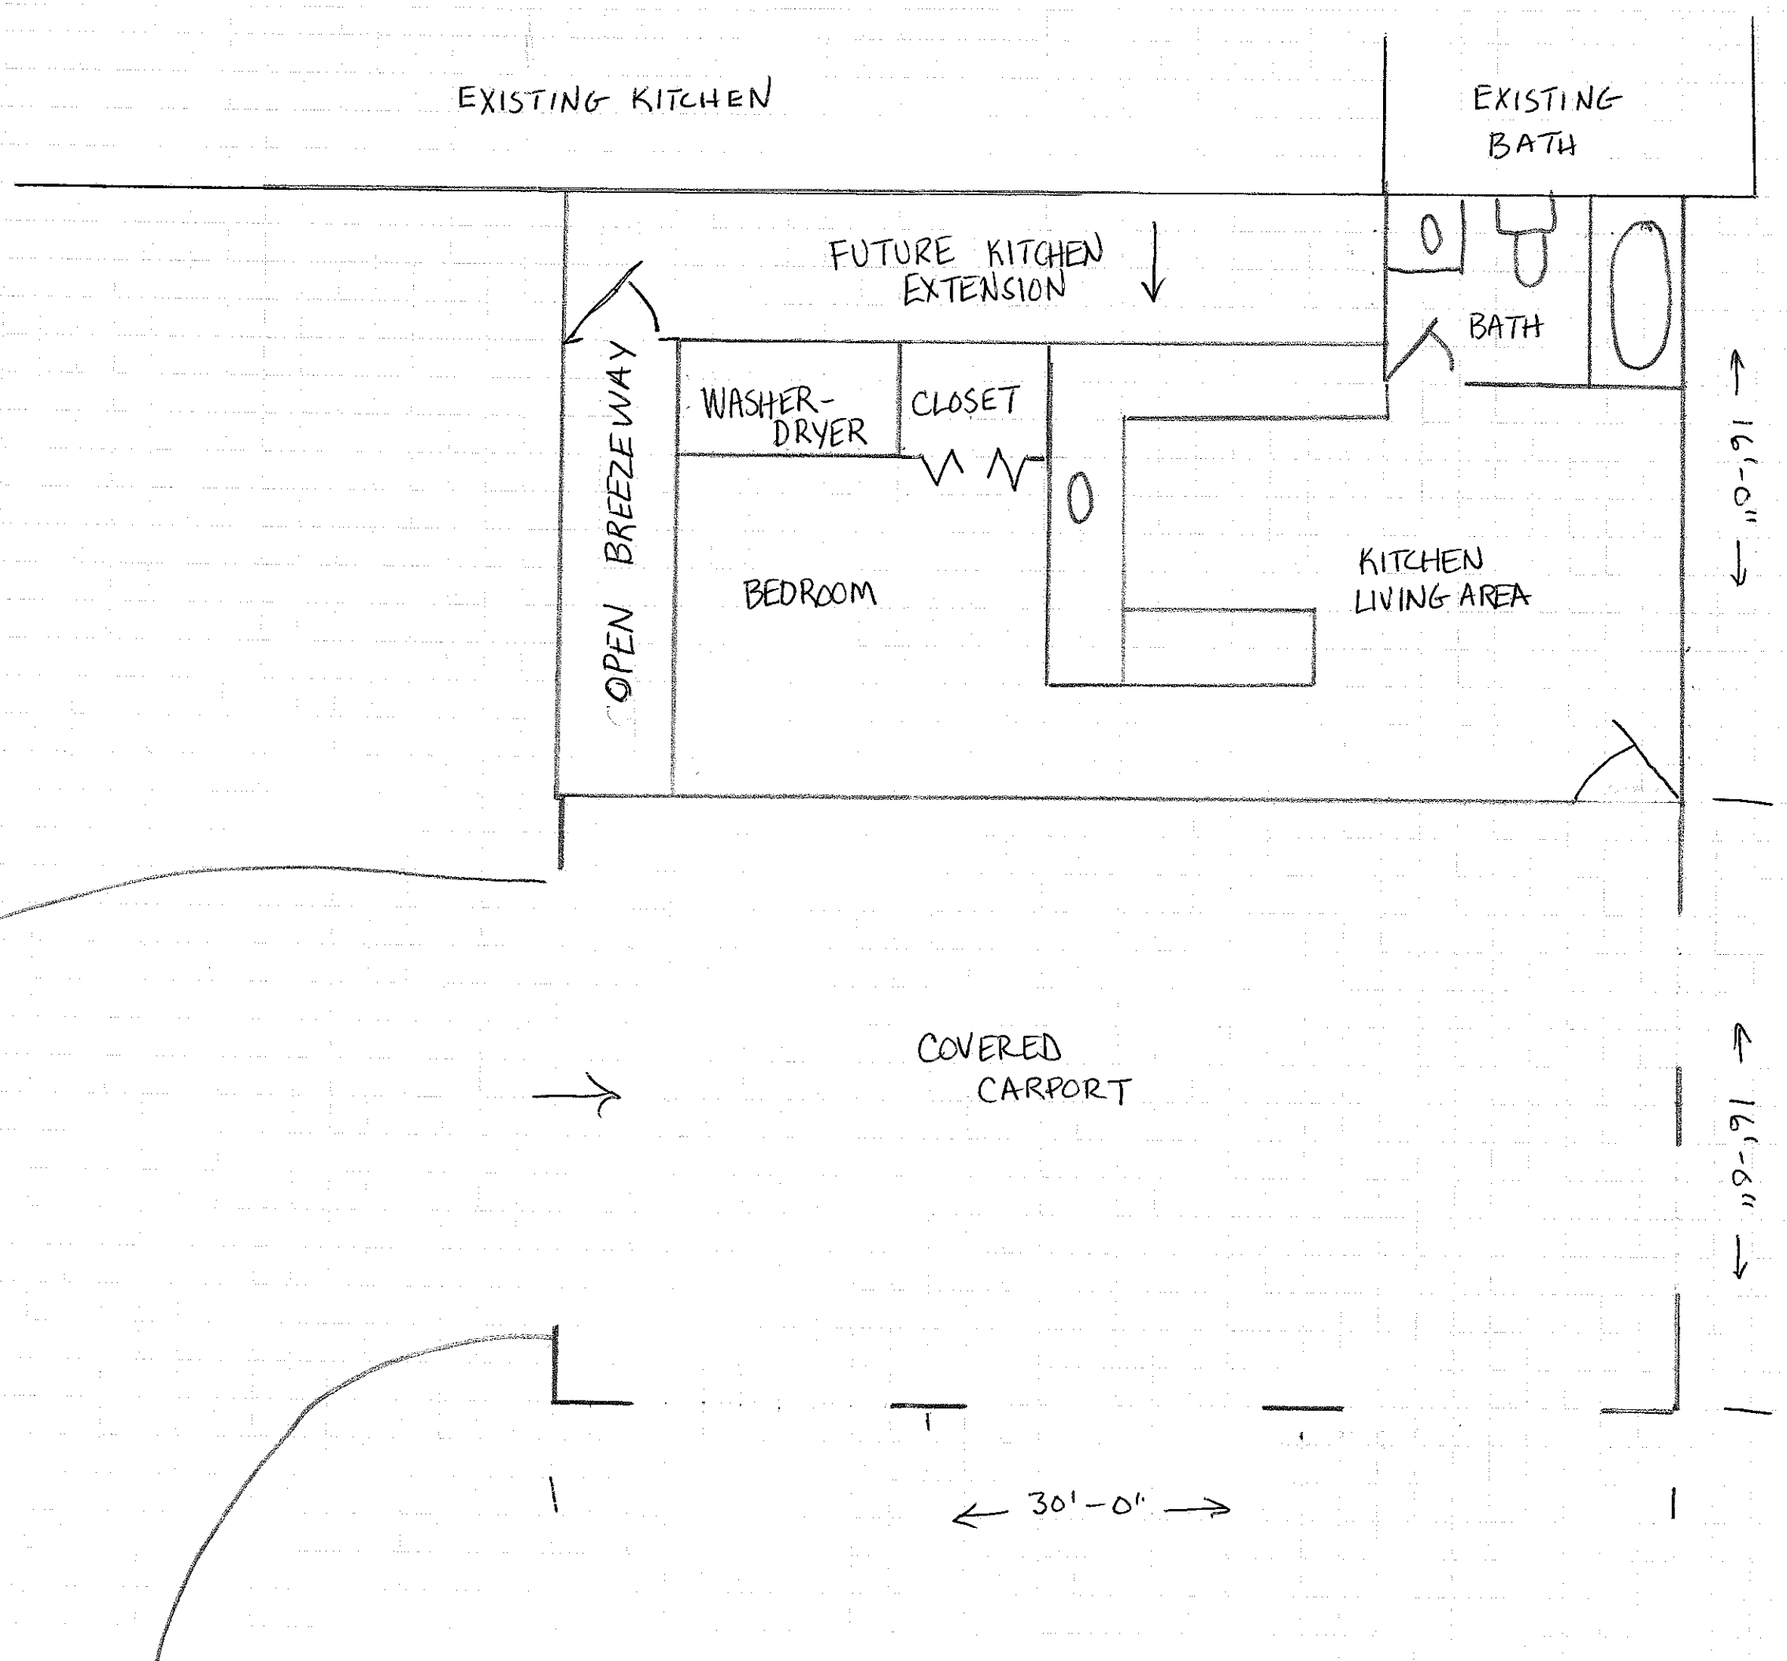

EXISTING KITCHEN
EXISTING BATH
FUTURE KITCHEN EXTENSION
BATH
WASHER-DRYER
CLOSET
OPEN BREEZEWAY
BEDROOM
KITCHEN LIVING AREA
16'-0"
COVERED CARPORT
16'-8"
30'-0"