IREDELL COUNTY HEALTH DEPARTMENT

(SEPTIC TANK) IMPROVEMENTS PERMIT AND CERTIFICATE OF COMPLETION 333

(Ground Absorption Sewage Disposal System -- G. S. Chapter 130-Article 13C)

OWNER OR CONTRACTOR Robin Rhodes - Mr. Davenport DATE 9-7-84 PERMIT NO. 278

PHONE: Business ______ Home ______

LOCATION 1100 TR. 1223 (South Fork) BR. Agnew (1257) Road ~ ½ mile on left in curve S. R. No. ______

SUBDIVISION NAME Lake Norman LOT NO. 40 SECTION OR BLOCK NO. 8

House ( ) Mobile Home (X) Business ( ) Other Repair (2nd Repair)

No. Bedrooms 3 No. Bathrooms 2 Character & Porosity of Soil ______

~~Garbage Disposal Unit~~ Yes ( ) No (X) ~~Percolation Rate~~

Auto. Dishwasher Yes (X) No ( ) ~~Topography~~ Lot Line Existing System


Auto. Wash. Machine Yes (X) No ( ) Depth to Water Table ______

Site Suitable Yes ( ) No (X) Rock or other impervious formations ______

Lot Area Existing

Drive

Basement with Plumbing ______ Basement without Plumbing ______ X No Basement

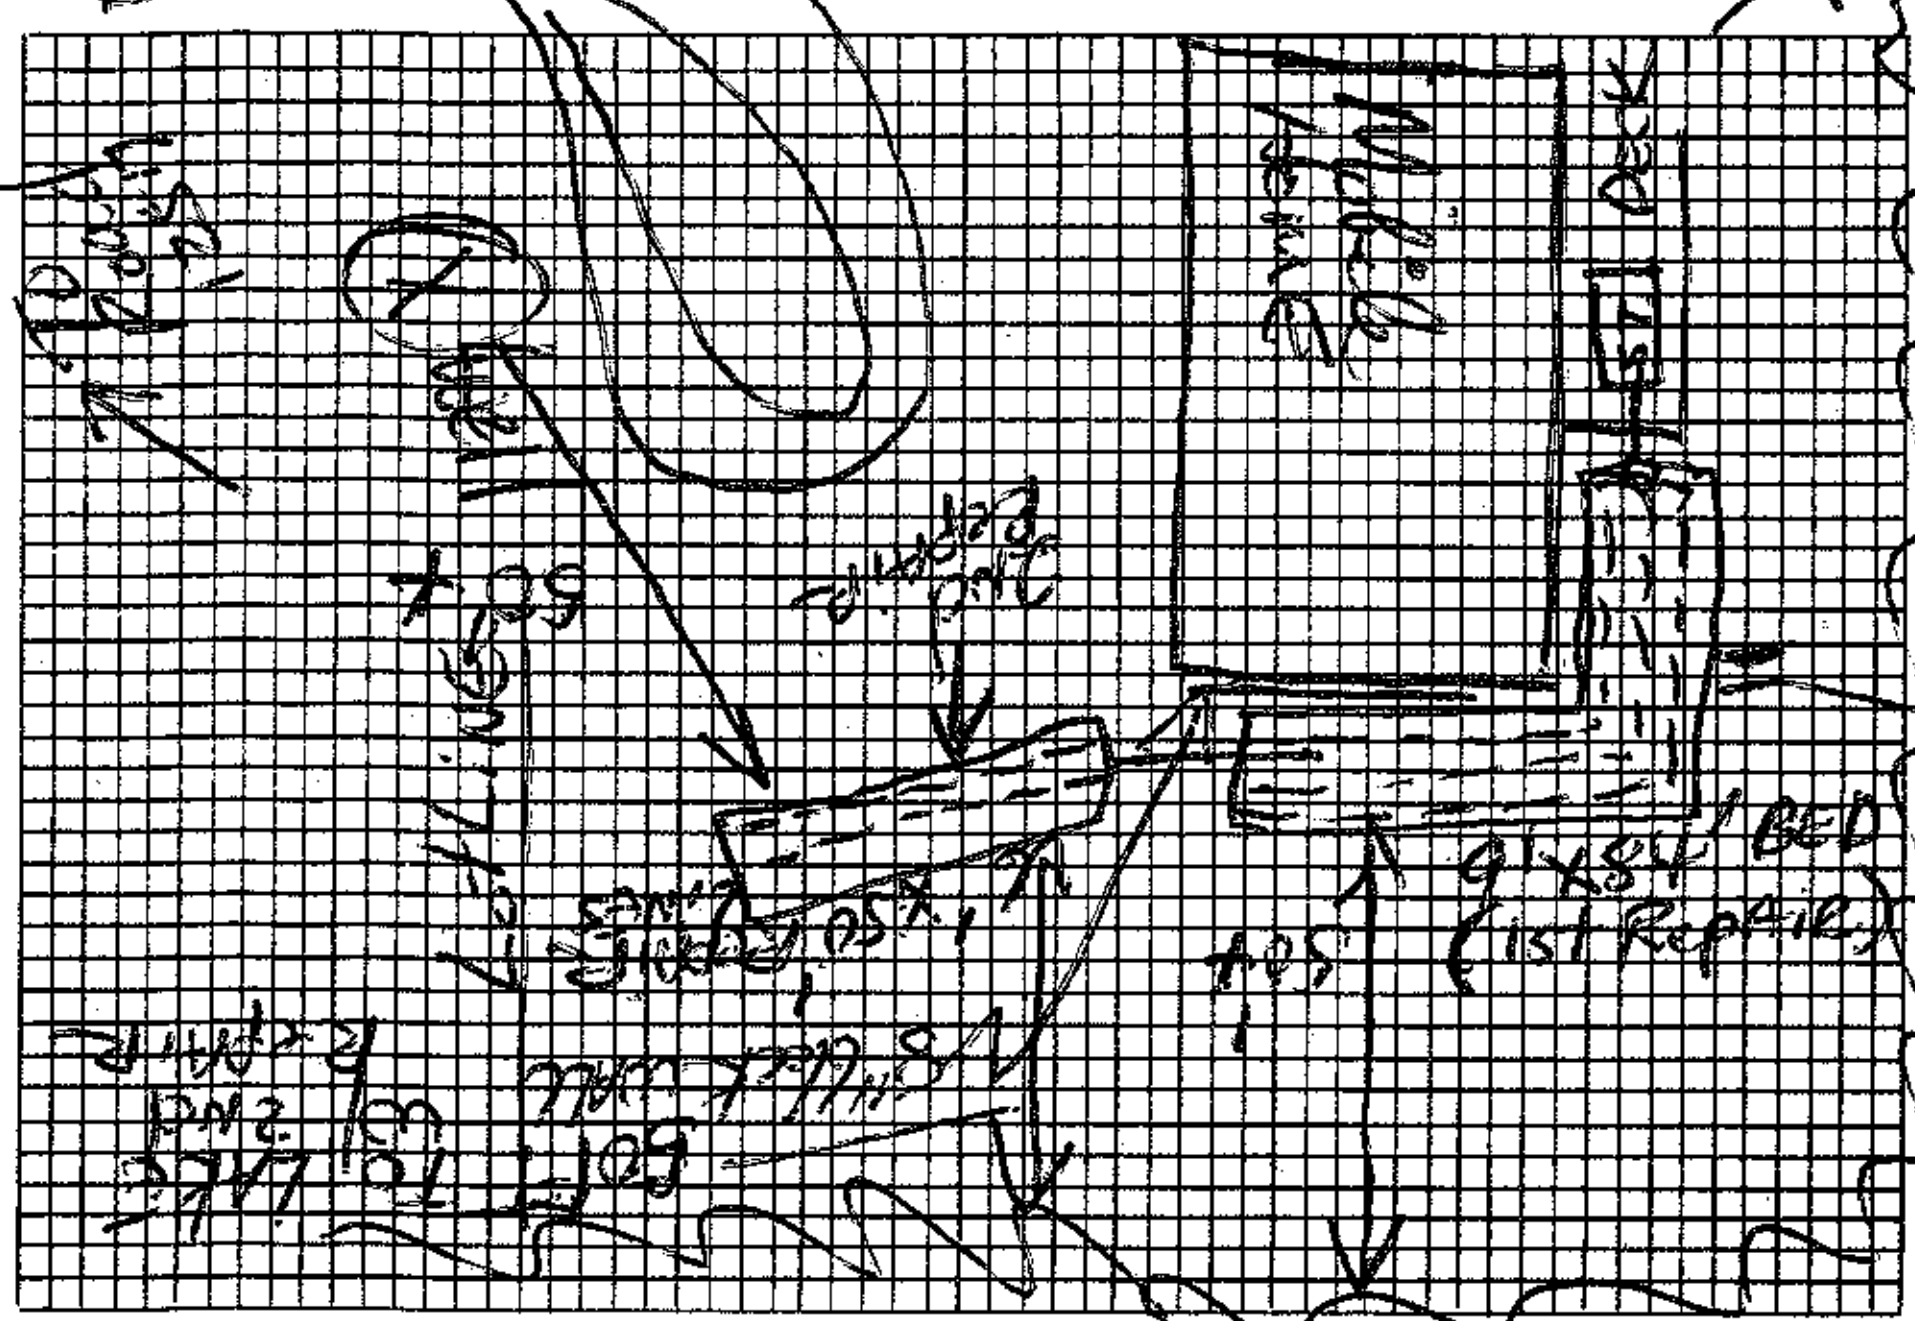

Plot of System

Size of Tank Existing Gals.

Nitrification Field: 2

No. of Lines ______

Sq. Ft. 300 Linear Ft. 100

Depth of Stone in Lines 12"

Water Supply: Individual (X)

Public ( )

Installed by F. J. Ervin Co.

I understand and agree to install septic tank system as specified on this Improvements Permit.

Signed: ______

Malfunction Area

IMPROVEMENTS PERMIT BY Fred Clemmer + Kelly Sleeks

COMMENTS: 2½" Fall on drain lines, water into Repair line (About 6" on probe), poor soil

CERTIFICATE OF COMPLETION BY Fred Clemmer DATE 9-7-84

EXISTING SYSTEM CHECKED BY: ______ DATE ______

CONSTRUCTION MUST COMPLY WITH ALL OTHER APPLICABLE STATE AND LOCAL REGULATIONS.

Permit is VOID if any unauthorized changes are made in installation of system and/or if any false information is supplied in making Improvements Permit.

Health Dept. Copy: White Inspection Dept. Copy: Yellow Sanitarian's Copy: Pink Owner's Copy: Gold