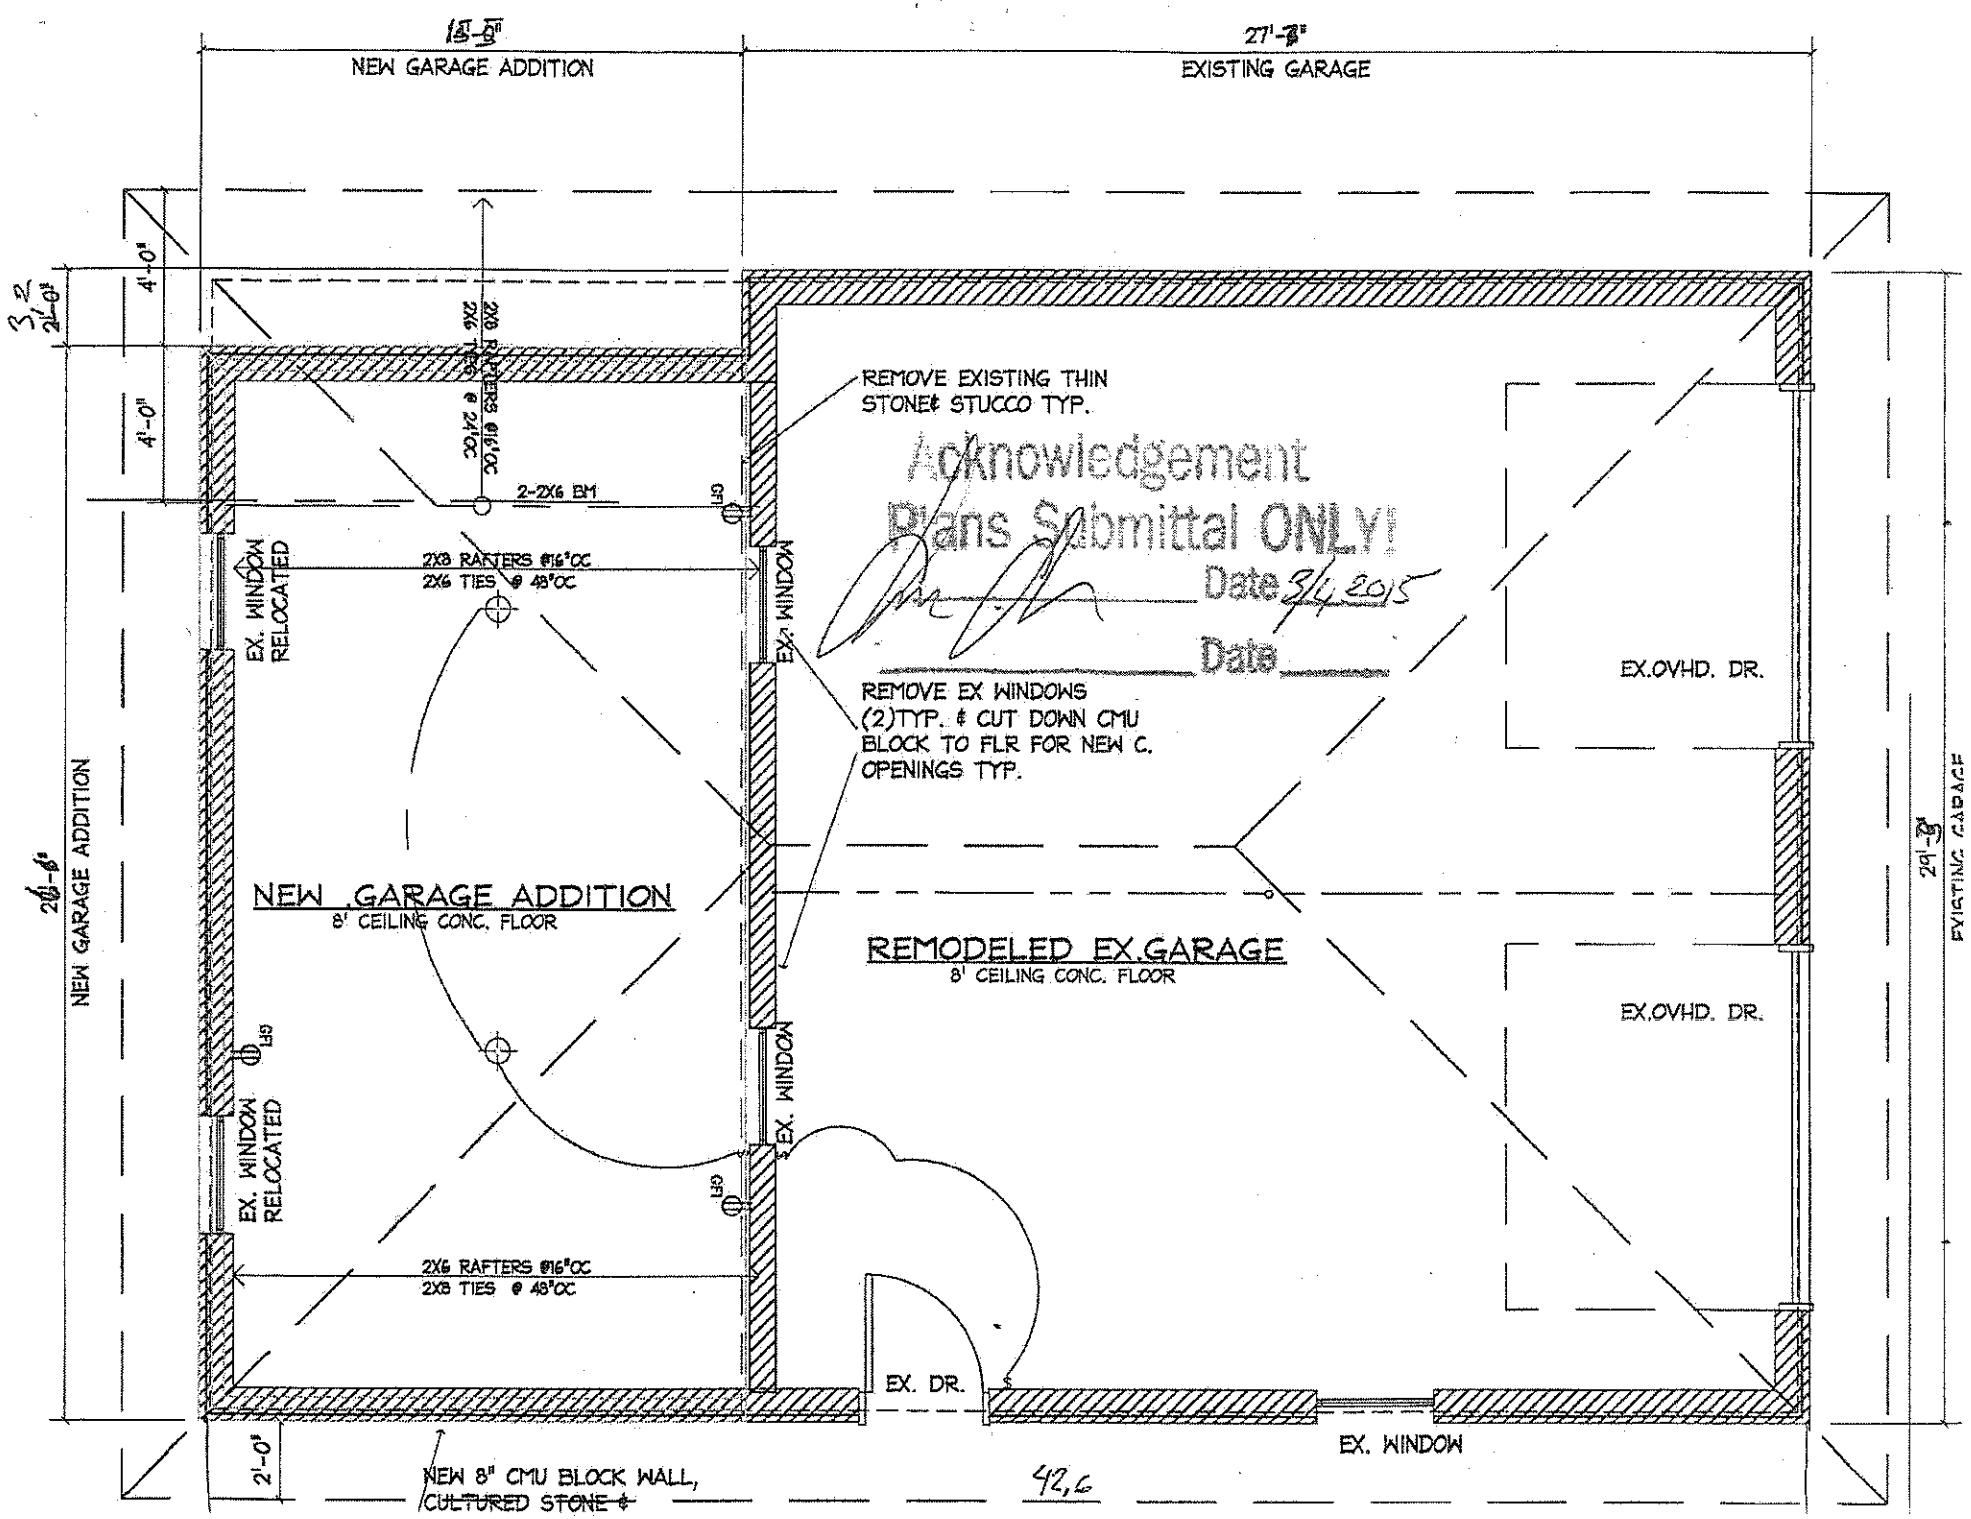

NEW GARAGE ADDITION
EXISTING GARAGE
4'-0"
2'-0"
4'-0"
2X8 RAFTERS @16"OC
2X6 TIES @ 48"OC
2-2X6 BM
EX. WINDOW RELOCATED
2X8 RAFTERS @16"OC
2X6 TIES @ 48"OC
EX. WINDOW
REMOVE EXISTING THIN STONE¢ STUCCO TYP.
Acknowledgement
Plans Submittal ONLY!
Date 3/4/2015
Date
REMOVE EX WINDOWS (2)TYP. ¢ CUT DOWN CMU BLOCK TO FLR FOR NEW C. OPENINGS TYP.
EX.OVHD. DR.
NEW GARAGE ADDITION
8' CEILING CONC. FLOOR
REMODELED EX.GARAGE
8' CEILING CONC. FLOOR
EX.OVHD. DR.
EX. WINDOW RELOCATED
EX. WINDOW
2X6 RAFTERS @16"OC
2X8 TIES @ 48"OC
EX. DR.
EX. WINDOW
NEW GARAGE ADDITION
EXISTING GARAGE
2'-0"
NEW 8" CMU BLOCK WALL, CULTURED STONE ¢
42.6