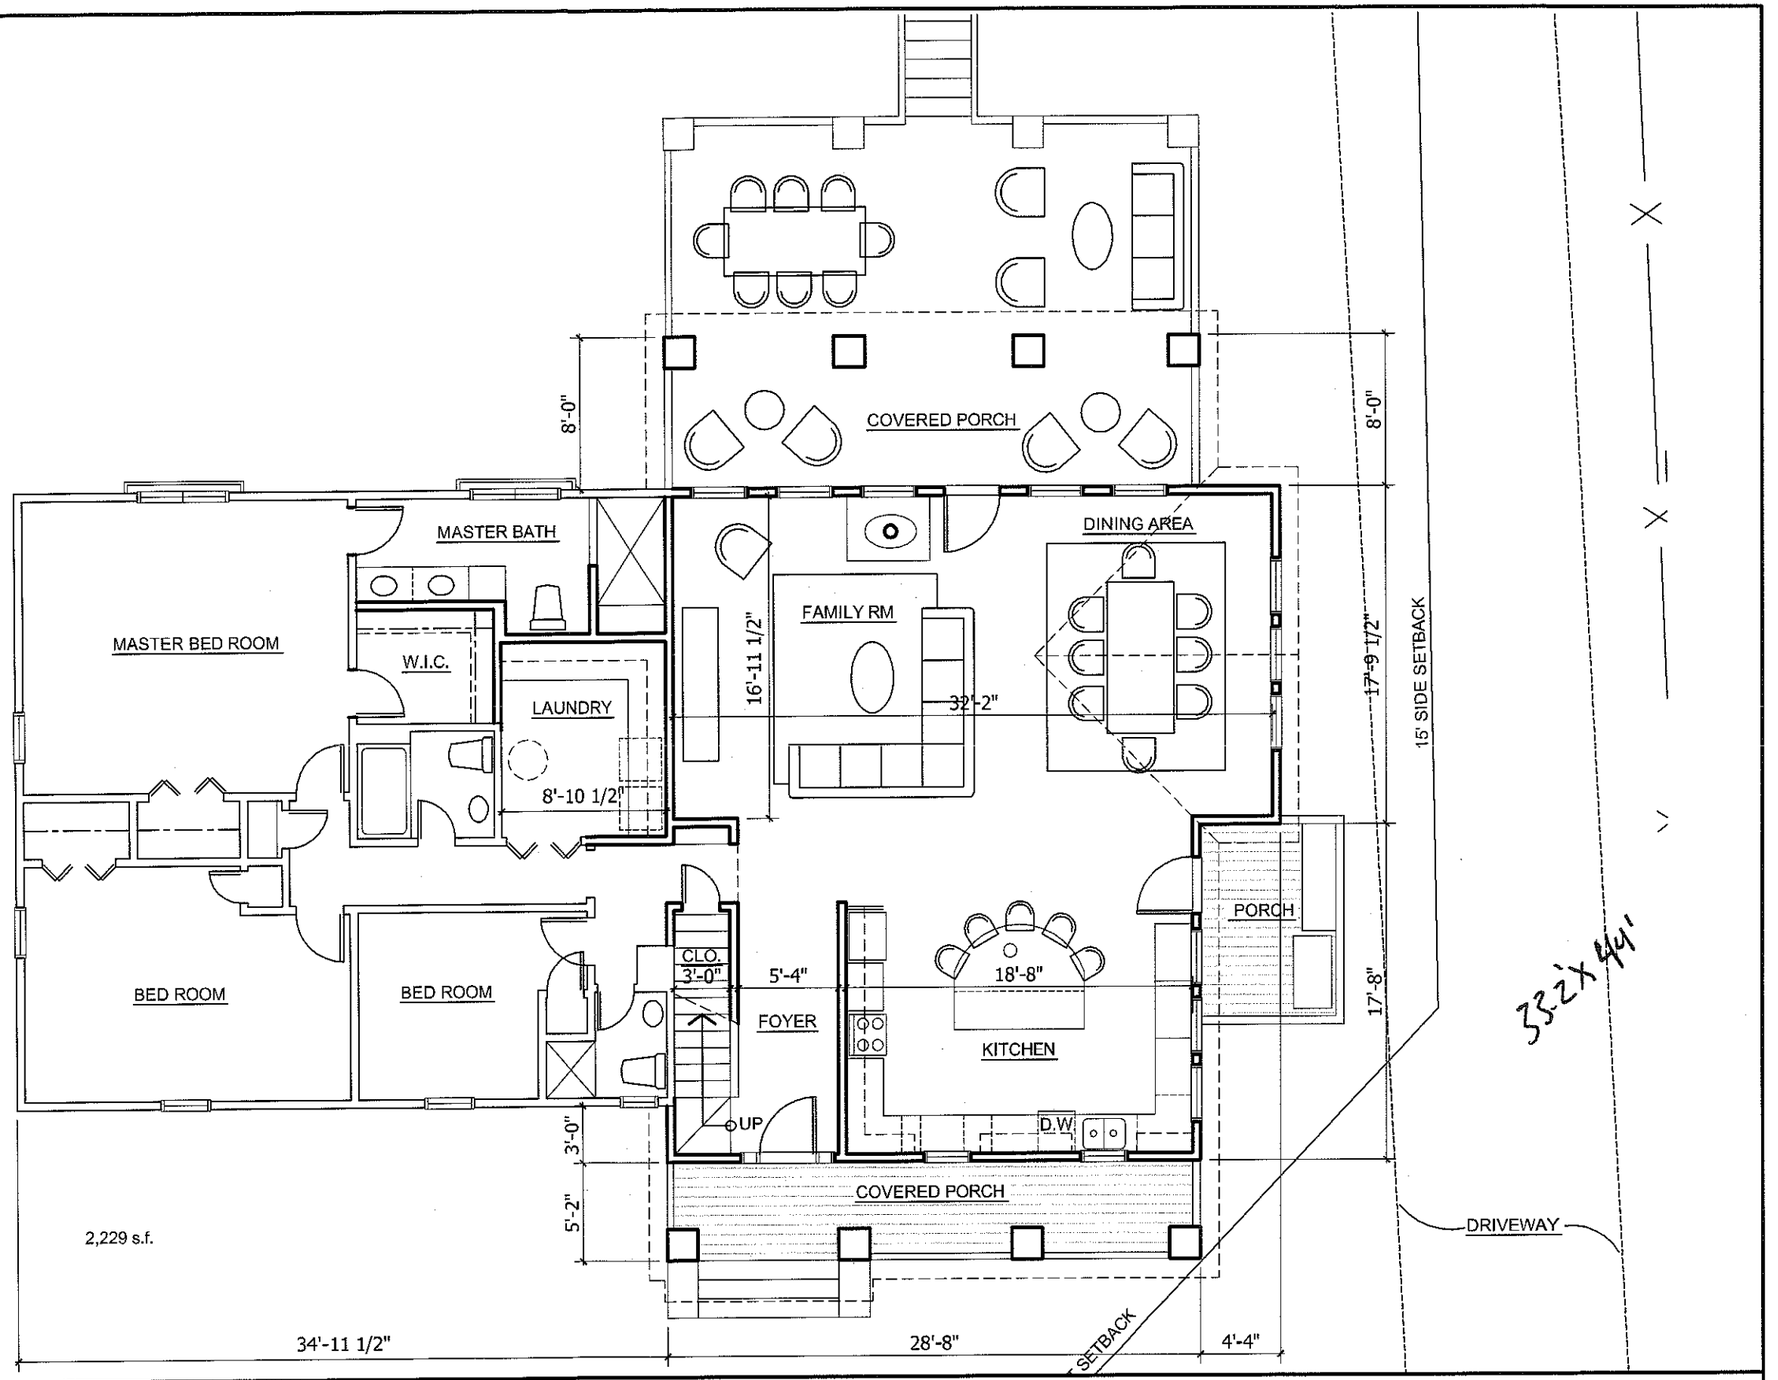


© 2011 Peter A. Brooks

Peter Anthony Brooks, Architect
5501 Robinhood Road, Charlotte, NC 28211
704 756 5087 - peterbrooks @ carolina.rr.com

ALTERATION / ADDITION @ 111 Hogan Lane, Mooresville, NC 28117

Robert & CeCelia Baker
111 Hogan Lane
Mooresville, NC 28117
704-701-5104

FLOOR PLAN - A
1/8" = 1'-0"

SCHEMATIC DESIGN
March 21, 2011

A3
3 of 11