IREDELL COUNTY HEALTH DEPARTMENT

(SEPTIC TANK) IMPROVEMENTS PERMIT AND CERTIFICATE OF COMPLETION
(Ground Absorption Sewage Disposal System – G. S. Chapter 130-Article 13C)

OWNER OR CONTRACTOR Ted Hunter DATE 10-14-85 PERMIT NO. 431

PHONE: Business ______ Home ______

LOCATION 150 W TR 1211 TR 1219 (Green Bay Road)
.8 mile on R ______ S. R. No. ______

SUBDIVISION NAME Lake Norman LOT NO. 153 SECTION OR BLOCK NO. 10

House ( ) Mobile Home (X) Business ( ) Other ______

No. Bedrooms 3 No. Bathrooms 2
Garbage Disposal Unit Yes ( ) No (X)
Auto. Dishwasher Yes (X) No ( )
Auto. Wash. Machine Yes (X) No ( )
Site Suitable Yes (X) No ( )
Lot Area Existing

Character & Porosity of Soil ______
Percolation Rate ______
Topography Existing
Depth to Water Table System
Rock or other impervious formations 3-12-1976

______ Basement with Plumbing ______ Basement without Plumbing X No Basement

Size of Tank Existing Gals.
Nitrification Field: 3
No. of Lines ______
Sq. Ft. 750 Linear Ft. 250
Depth of Stone in Lines 10"
Water Supply: Individual (X)
Public ( )


3-12-1976

Installed by J R Bowles

I understand and agree to install septic tank system as specified on this Improvements Permit.

Signed: ______

System checked by John Houston 3-12-1976

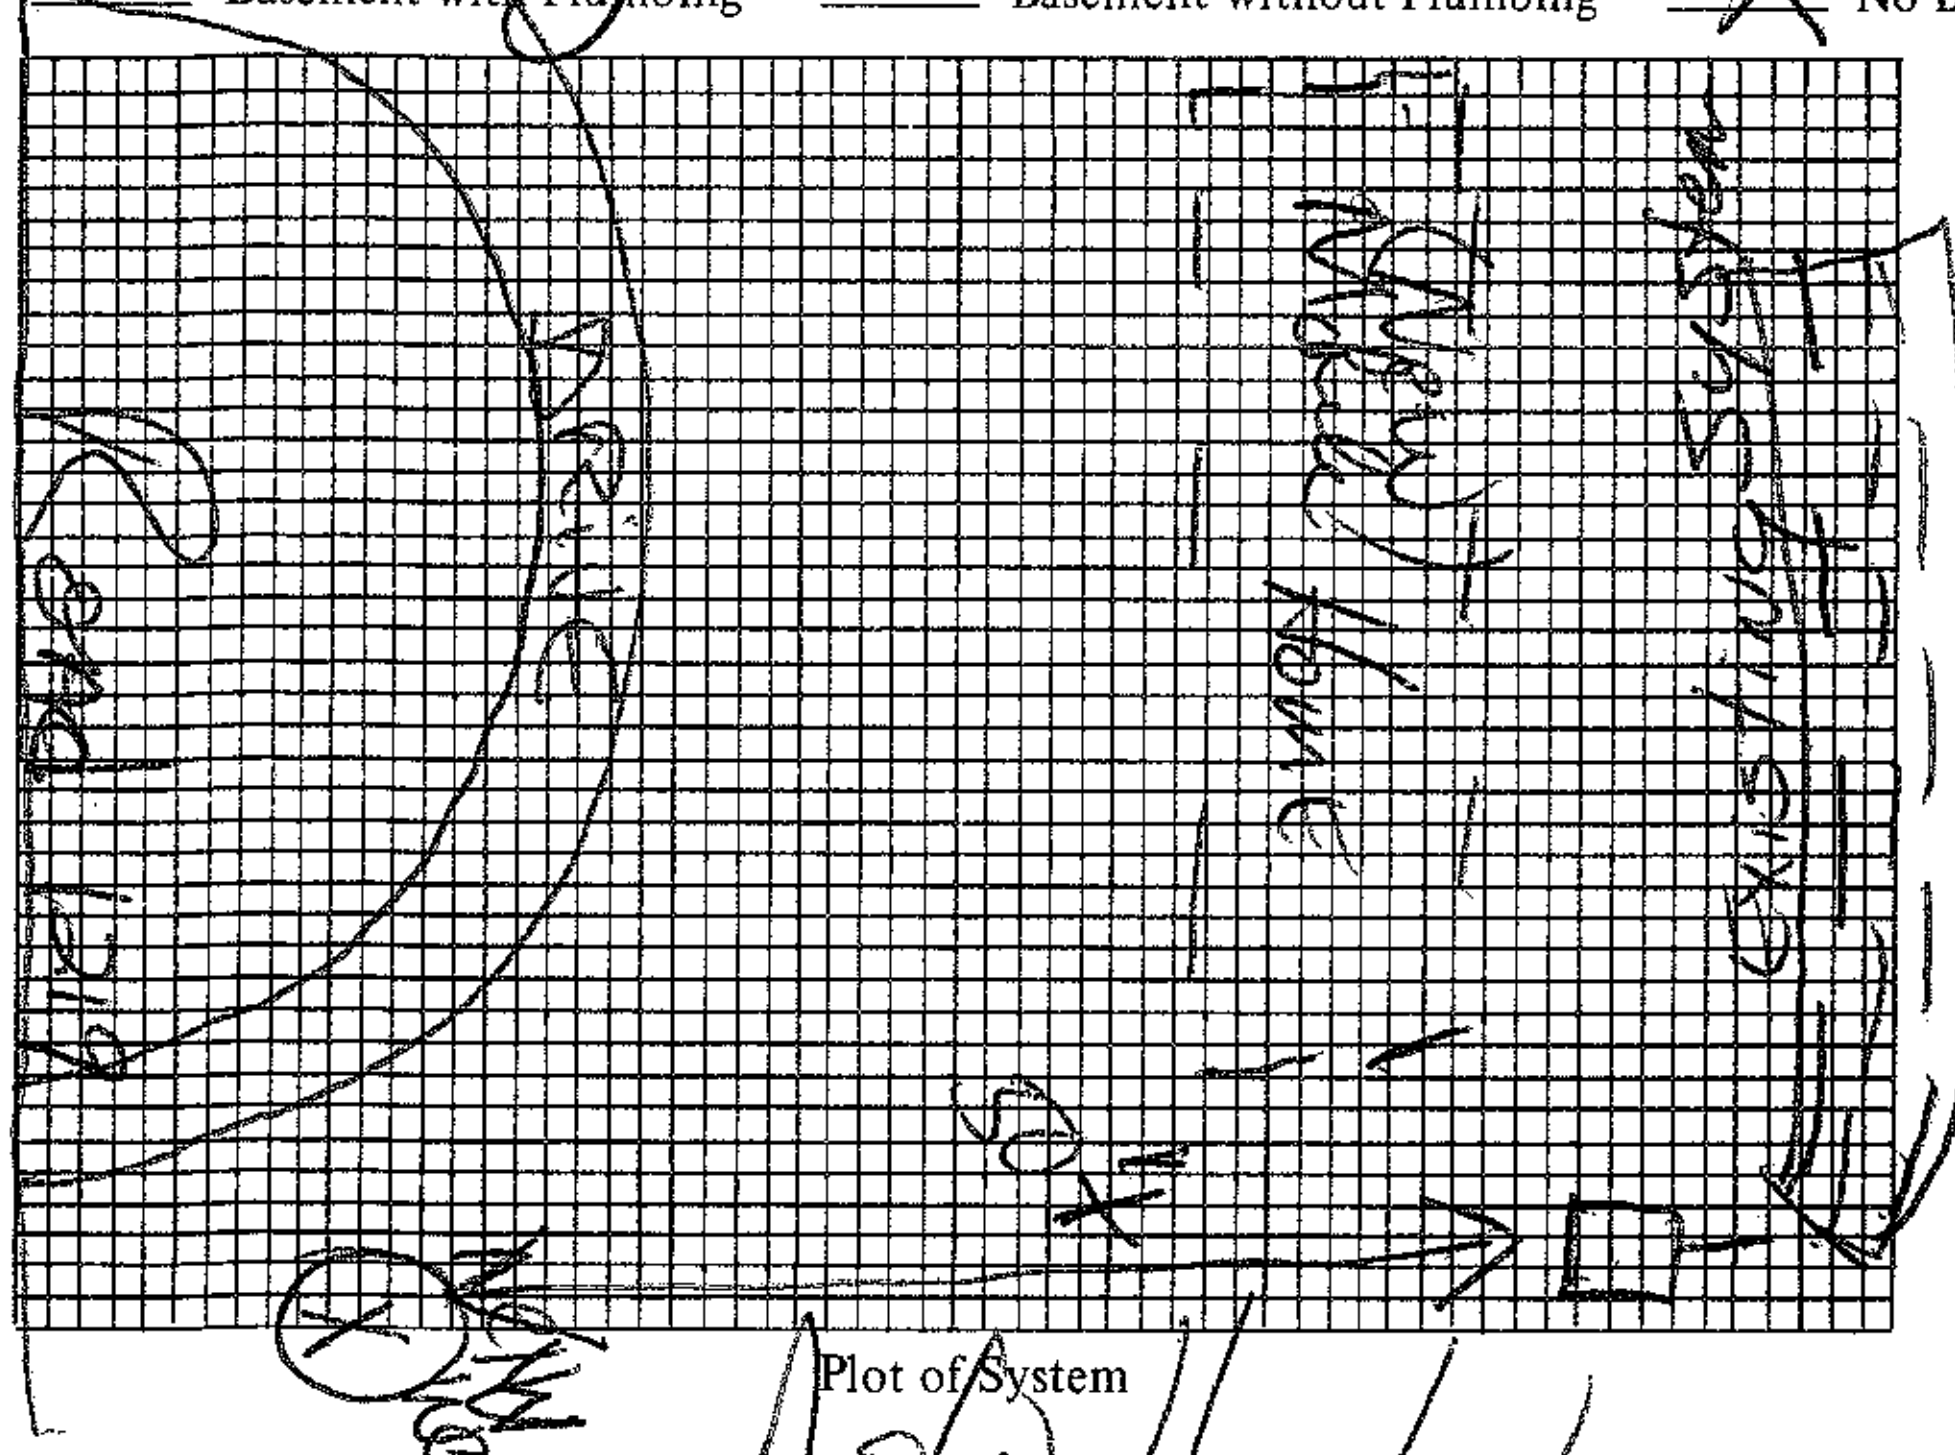

Plot of System

IMPROVEMENTS PERMIT BY John Houston

COMMENTS: Existing System working OK at date of inspection

CERTIFICATE OF COMPLETION BY ______ DATE ______

EXISTING SYSTEM CHECKED BY: Fred Clemmer DATE 10-14-85

CONSTRUCTION MUST COMPLY WITH ALL OTHER APPLICABLE STATE AND LOCAL REGULATIONS.

Permit is VOID if any unauthorized changes are made in installation of system and/or if any false information is supplied in making Improvements Permit.

Health Dept. Copy: White Inspection Dept. Copy: Yellow Sanitarian's Copy: Pink Owner's Copy: Gold