IREDELL COUNTY HEALTH DEPARTMENT

(SEPTIC TANK) IMPROVEMENTS PERMIT AND CERTIFICATE OF COMPLETION
(Ground Absorption Sewage Disposal System – G. S. Chapter 130-Article 13C)

OWNER OR CONTRACTOR Barry V. Morris DATE 6-10-85 PERMIT NO. 257

PHONE: Business ______ Home ______

LOCATION 150 W TL 1211 pass 1218 2nd on R.

______ S. R. No. ______

SUBDIVISION NAME Lake Norman LOT NO. 213 SECTION OR BLOCK NO. 10


House (X) Mobile Home ( ) Business ( ) Other ______

No. Bedrooms 3 No. Bathrooms 2
Garbage Disposal Unit Yes ( ) No (X)
Auto. Dishwasher Yes (X) No ( )
Auto. Wash. Machine Yes (X) No ( )
Site Suitable Yes (X) No ( )
Lot Area 20,000 Ft²

Character & Porosity of Soil ______
Percolation Rate ______
Topography ______ Existing
Depth to Water Table ______ System
Rock or other impervious formations ______

Existing 1000 gal Pump

___ Basement with Plumbing ___ Basement without Plumbing X No Basement

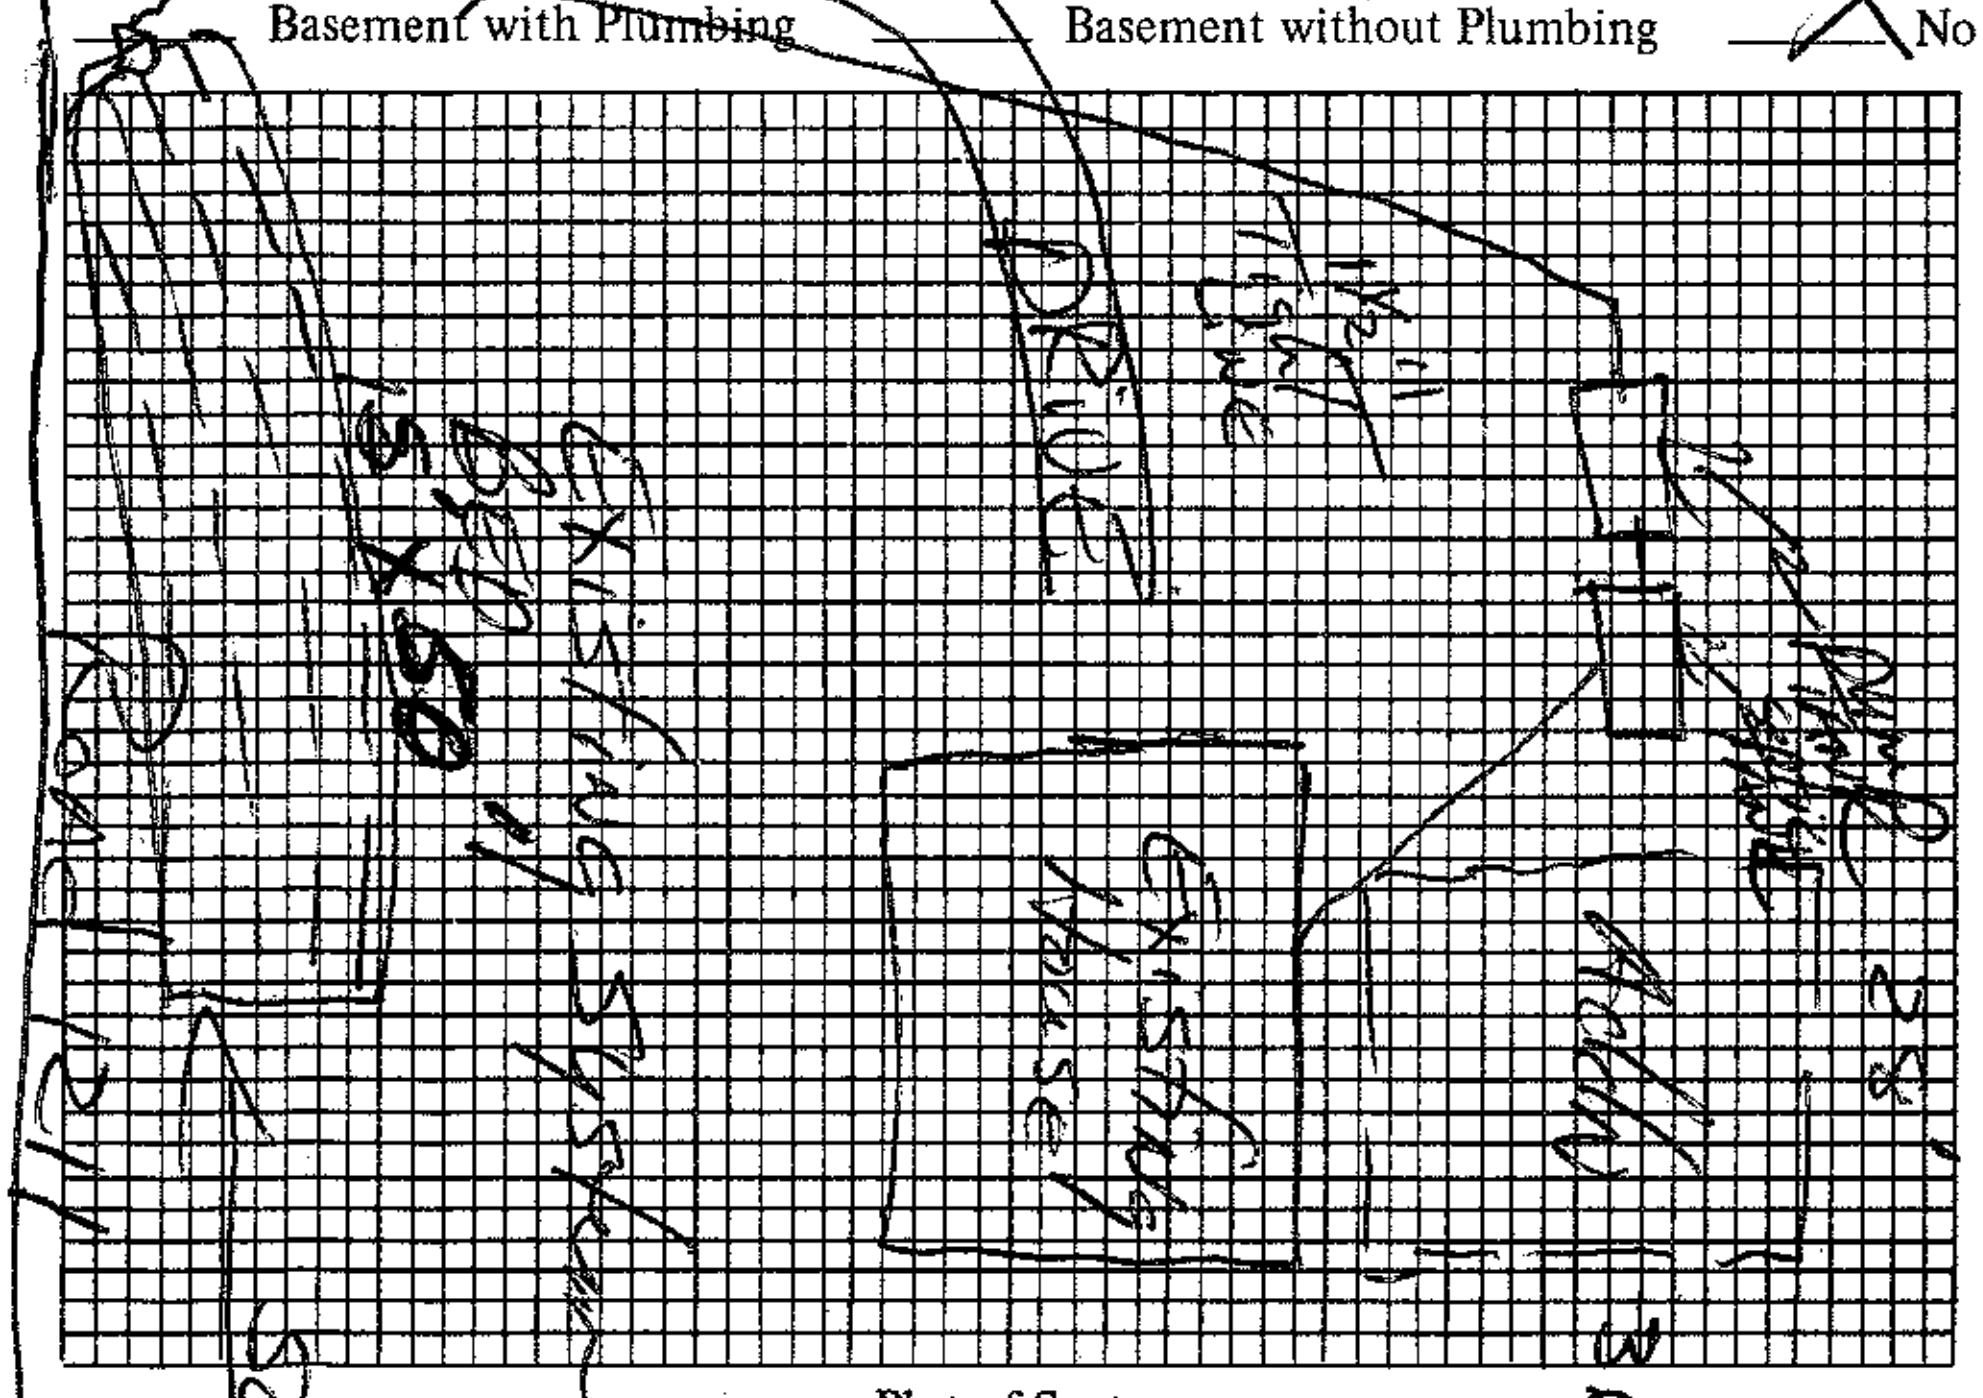

Plot of System

Size of Tank 1000 Gals.
Nitrification Field:
No. of Lines 5
Sq. Ft. 750 Linear Ft. 250
Depth of Stone in Lines 16
Water Supply: Individual (X)
Public ( )

1983

Installed by Owner + F.J. Ervin

I understand and agree to install septic tank system as specified on this Improvements Permit.

Signed: ______

System checked by Fred Clemmer + David Hinson 1983

IMPROVEMENTS PERMIT BY Fred Clemmer + D.R. Hinson

COMMENTS: Existing system working OK at date of inspection

CERTIFICATE OF COMPLETION BY ______ DATE ______

EXISTING SYSTEM CHECKED BY: Fred Clemmer DATE 6-10-85

CONSTRUCTION MUST COMPLY WITH ALL OTHER APPLICABLE STATE AND LOCAL REGULATIONS.

Permit is VOID if any unauthorized changes are made in installation of system and/or if any false information is supplied in making Improvements Permit.

Health Dept. Copy: White Inspection Dept. Copy: Yellow Sanitarian's Copy: Pink Owner's Copy: Gold