
3. MULTIPLE WINDOW OPEN
UNITS UNLESS NOTED A
4. ALL EXTERIOR WALLS SH
16" O.C. WALL

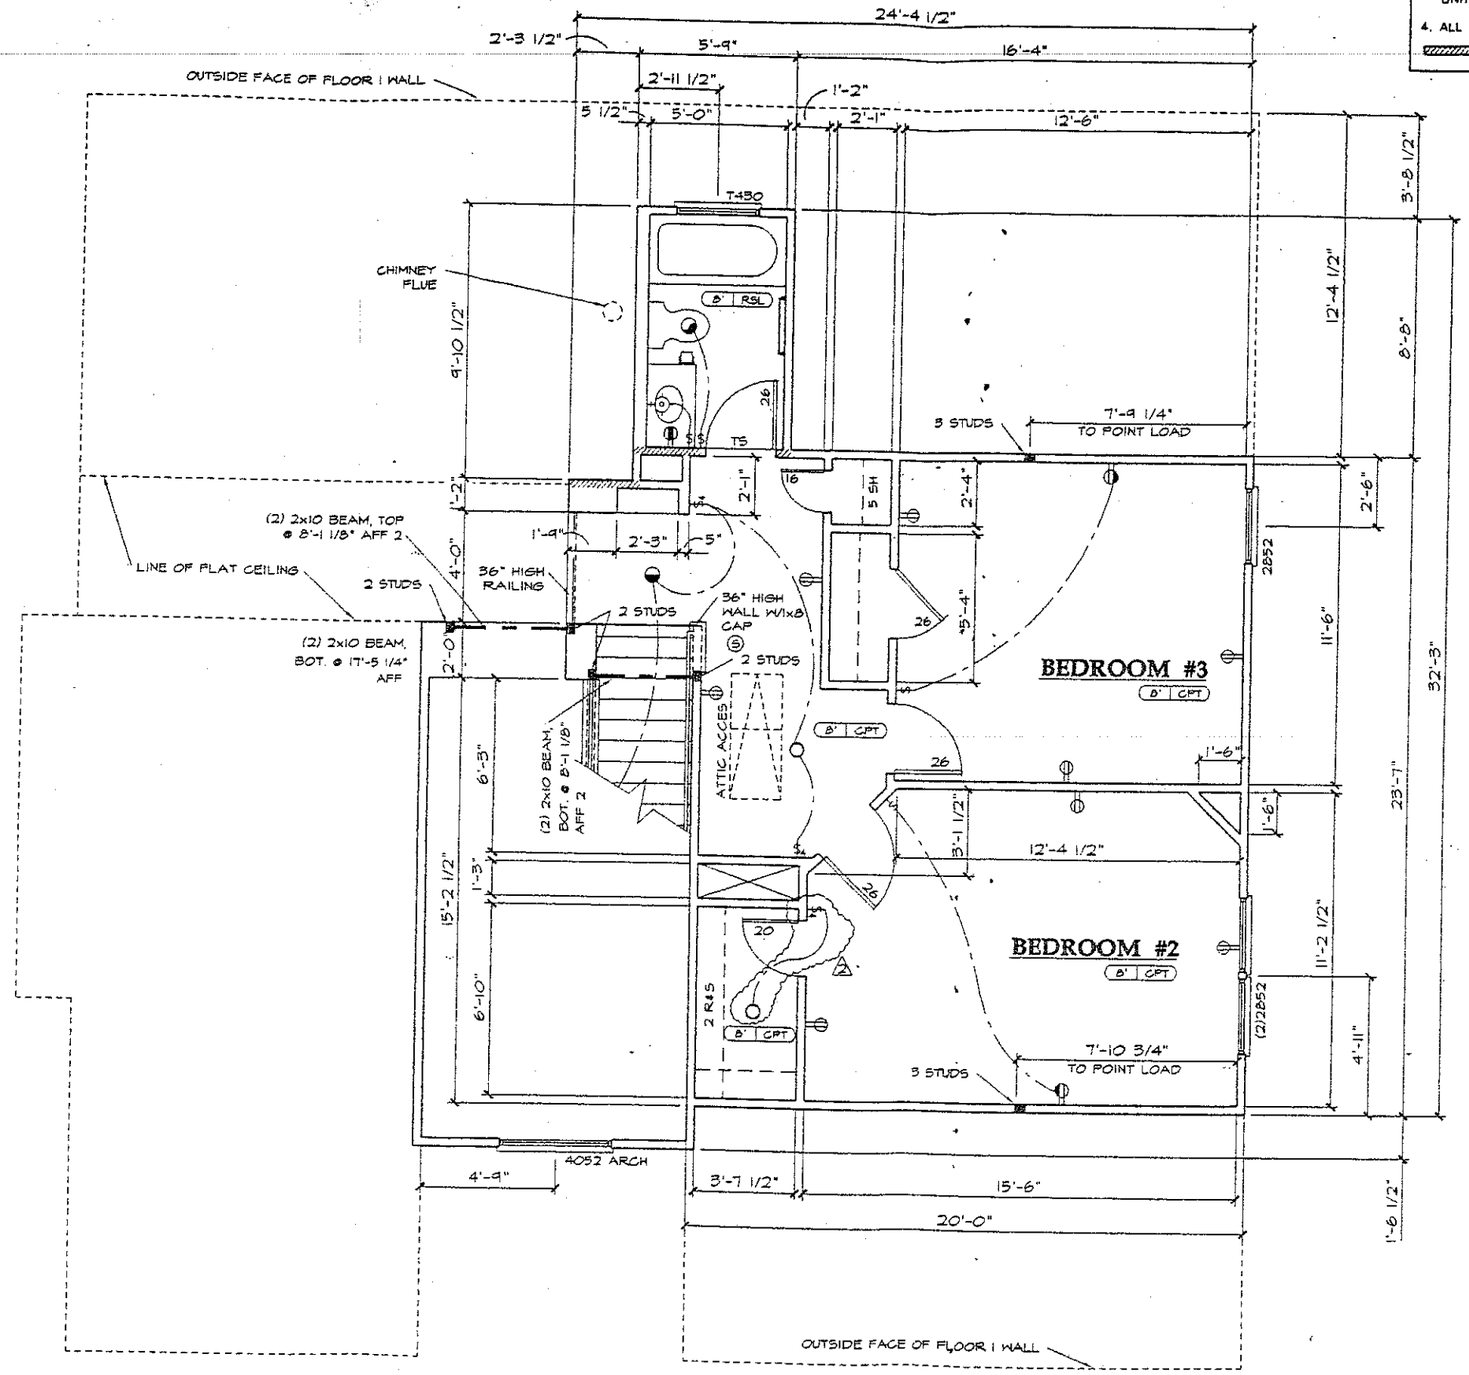

SECOND FLOOR PLAN

REFER TO SHEET C1.1 FOR GENERAL NOTES & LEGENDS

SCALE 1 4 14 / 0 2 8