


1. ALL EXTERIOR DOOR & WINDOW HEADERS SHALL BE (2)2x10's WITH 1/2" PLYWD. CONT. IN WALL CONST. OR (3) 2x10's WITH 1/2" PLYWD CONT. IN 2x6 WALL CONST U.N.O.
2. ALL INTERIOR DOOR & WINDOW HEADERS SHALL BE (1) 2x4 OR (1) 2x6 W/VERTICAL CRIPPLERS @ 2'-0" O.C. TO MATCH WALL WIDTH
3. MULTIPLE WINDOW OPENINGS SHALL HAVE (2) STUDS TO MATCH WALL WIDTH BETWEEN WINDOW UNITS UNLESS NOTED AS A MULLED WINDOW CONDITION
4. ALL EXTERIOR WALLS SHALL BE 16" O.C. WALL CONST. W/ DOUBLE TOP PLATE.

16" O.C. WALL W/DOUBLE PLATE

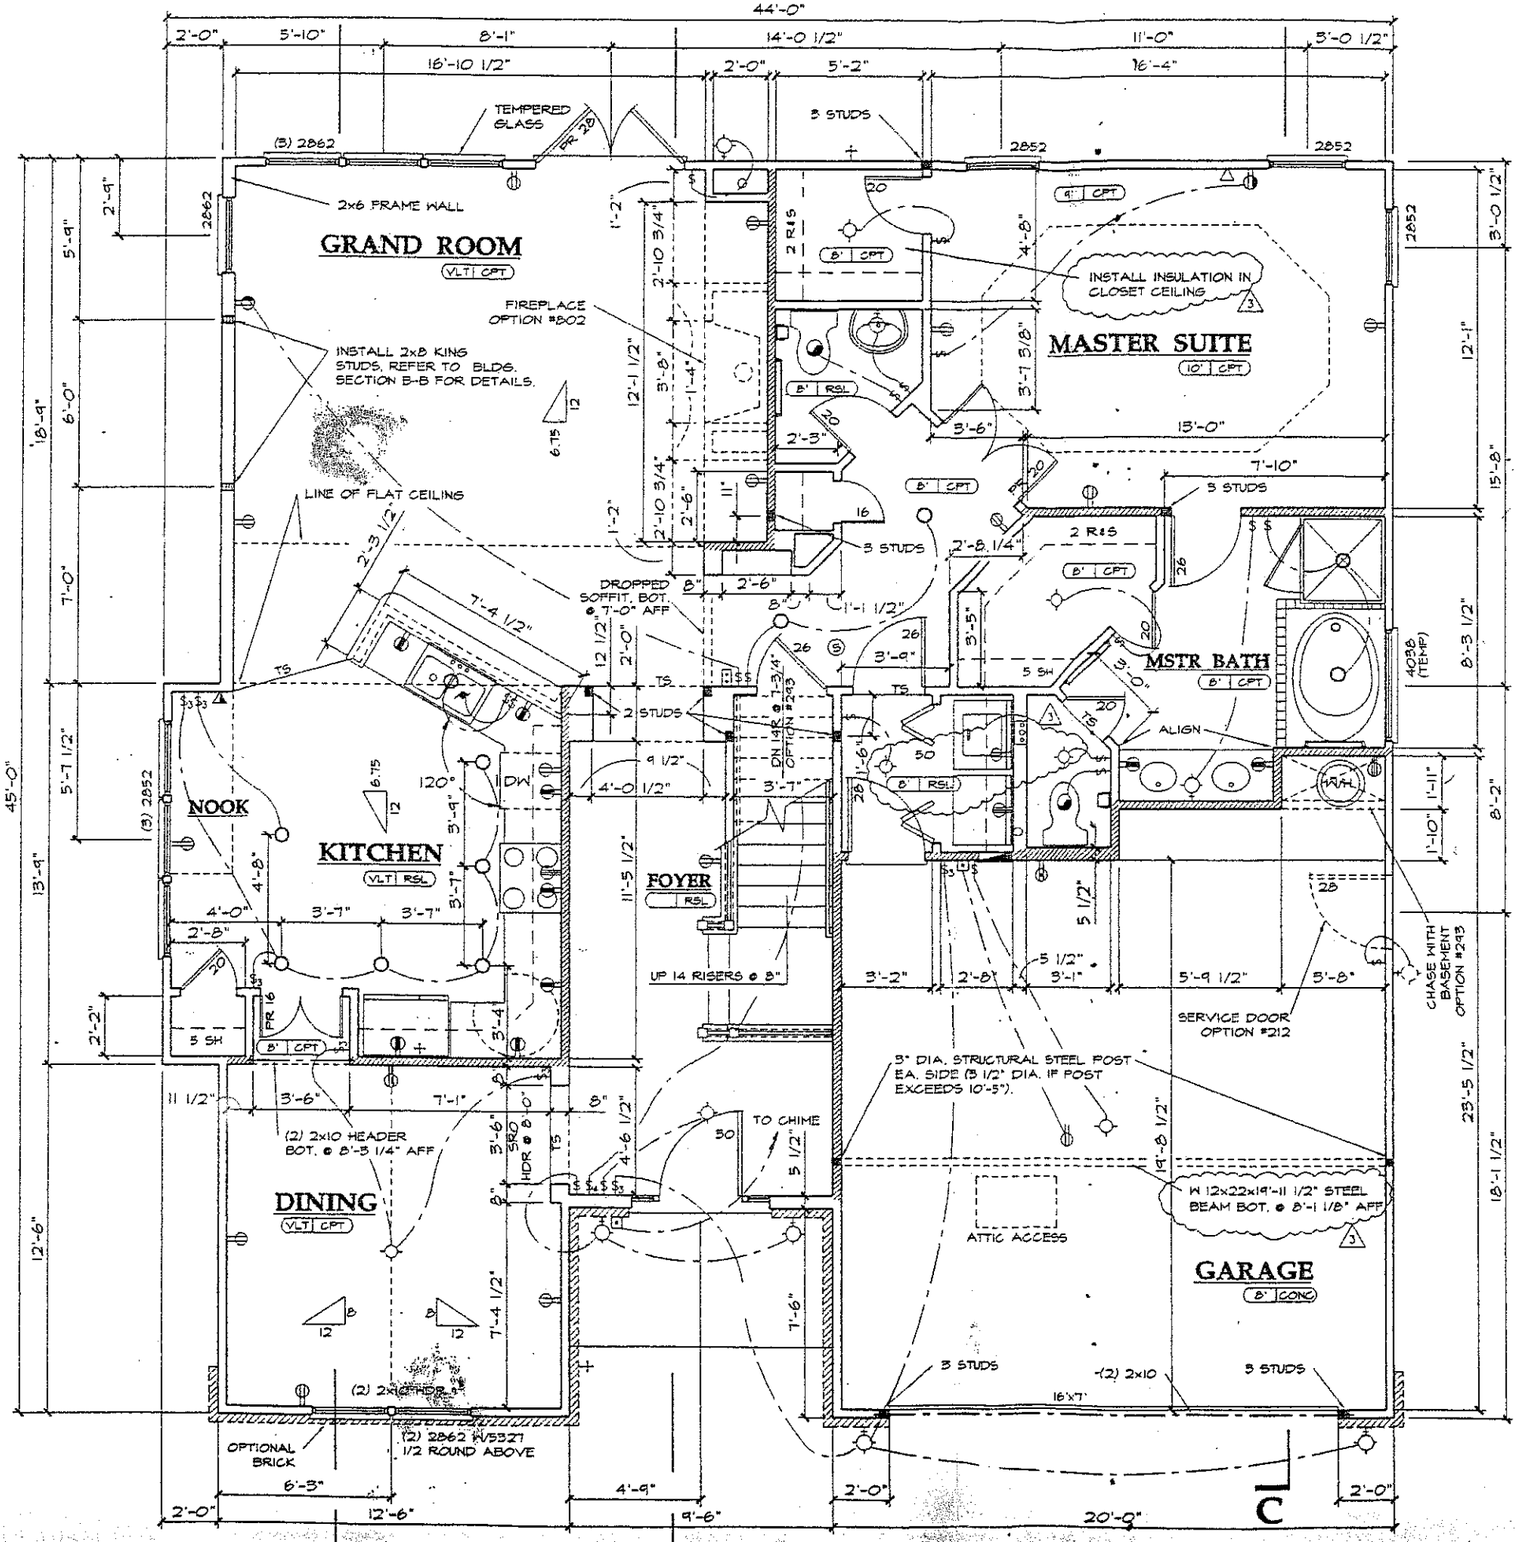

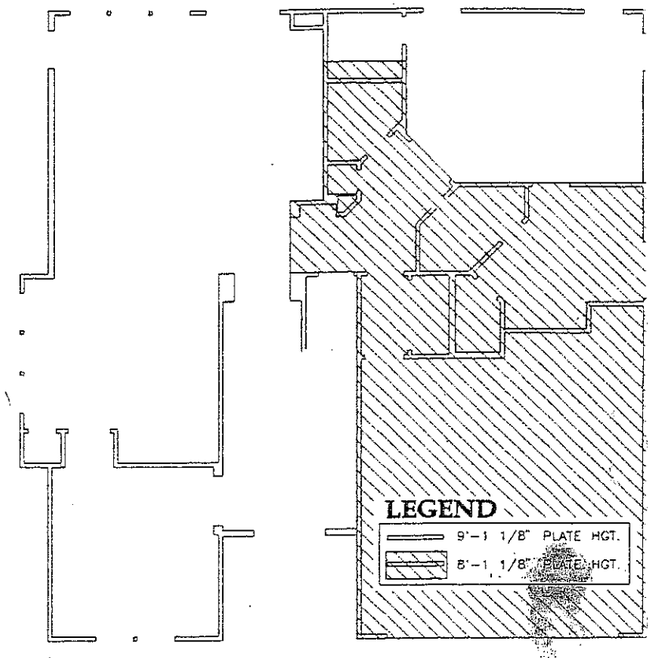

WALL HEIGHT PLAN

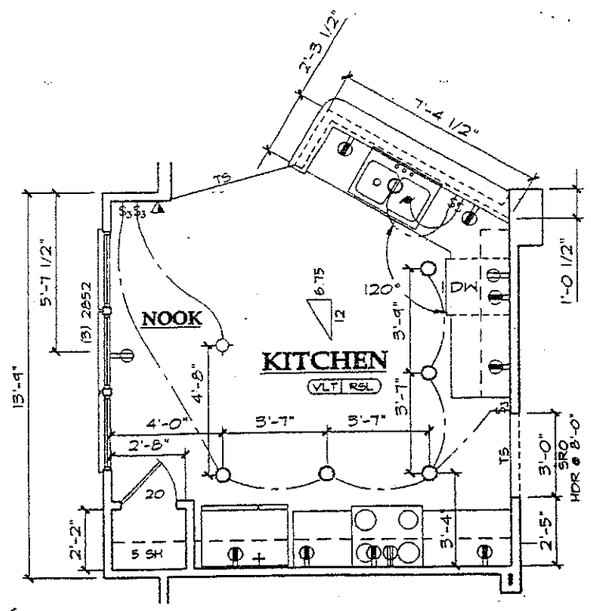

56
48

ALTERNATE KITCHEN