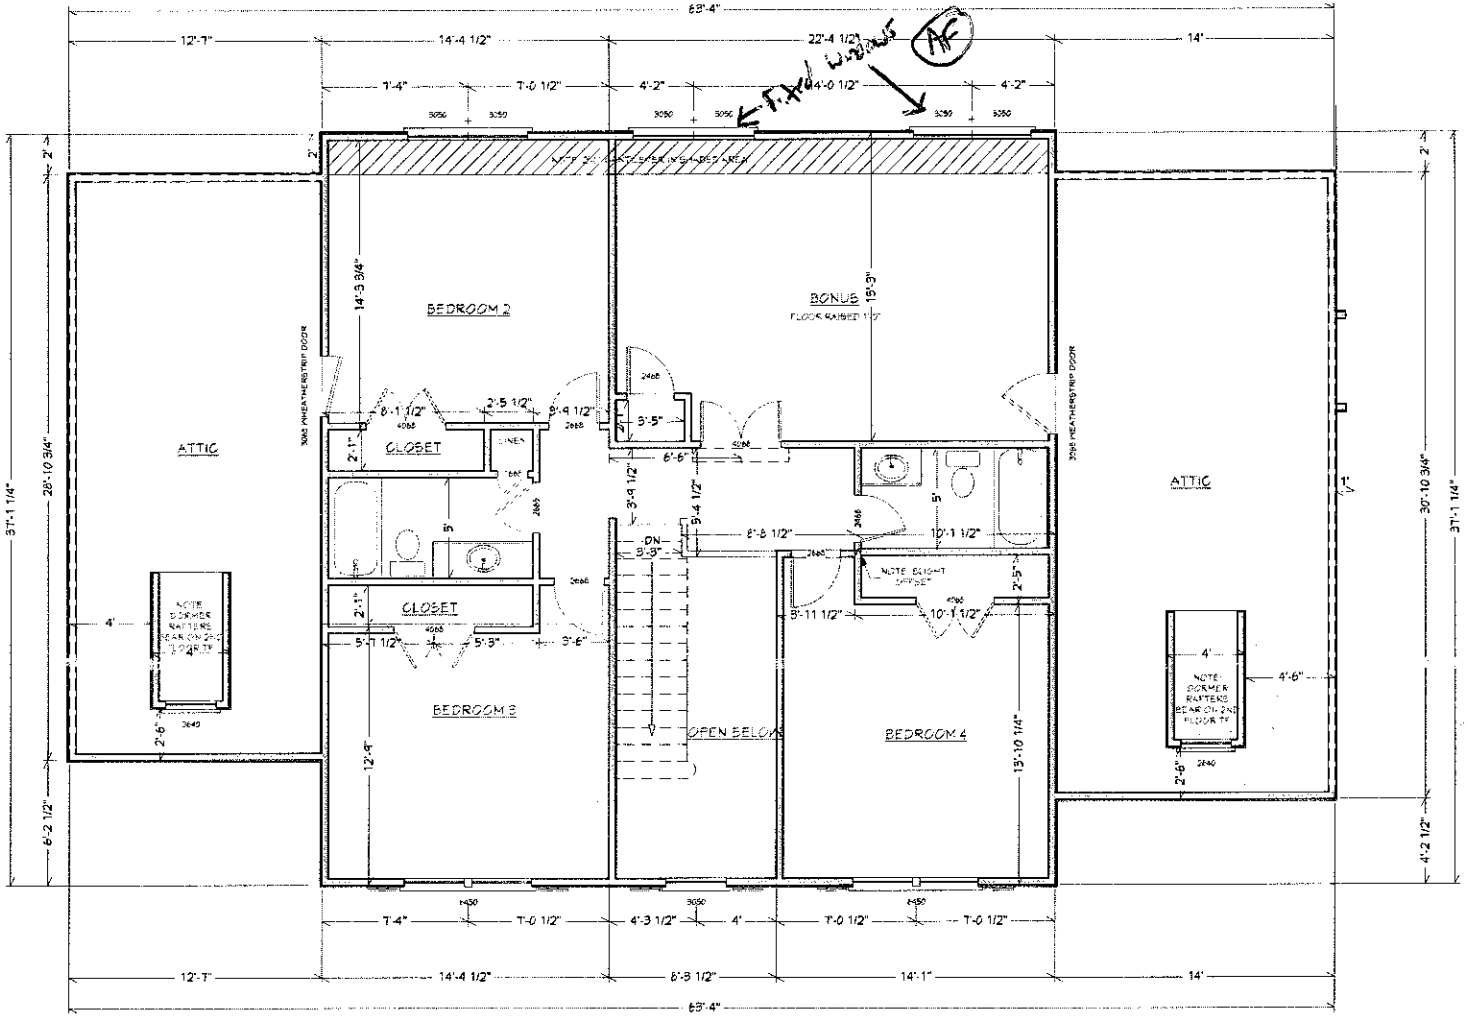



SECOND FLOOR PLAN

Acknowledgement Of Plans Submittal ONLY!

_____ Date 8/14/13

_____ Date

VISUAL DESIGN & DRAFTING

LAKEMIST HOMES

Kraus Residence


Shaw Bluff #65

REVISIONS

NOTE: CONTRACTOR TO VERIFY ALL DIMENSIONS, STRUCTURAL DETAILS AND BUILDING CODES REQUIREMENTS PRIOR TO CONSTRUCTION.

5

Acknowledgement Of
Plans Submittal ONLY!
Date 8/14/13
Date

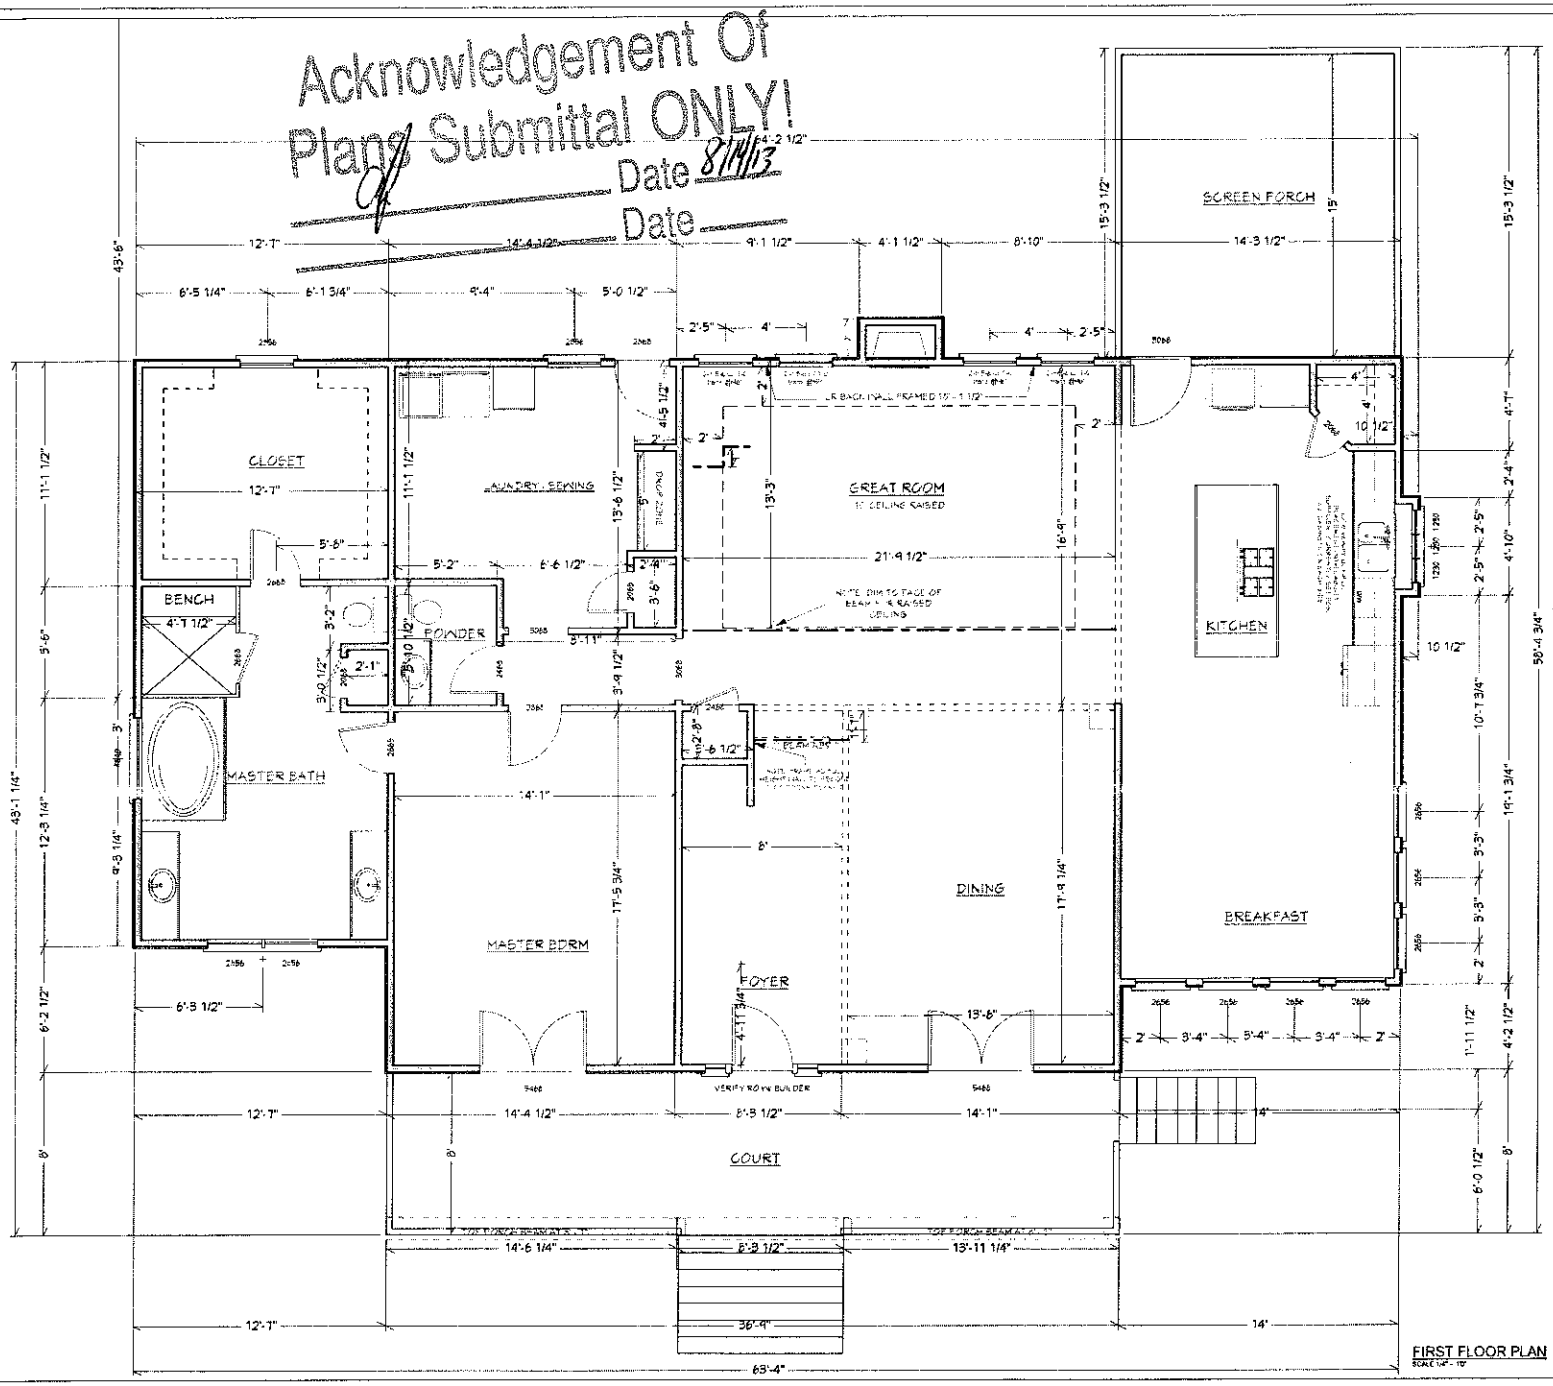


VISUAL DESIGN
VISUAL DESIGN & DRAFTING

LAKEMIST HOMES
Kraus Residence

REVISIONS

NOTE:
CONTRACTOR TO VERIFY ALL DIMENSIONS, STRUCTURAL DETAILS, AND BUILDING CODES REQUIREMENTS PRIOR TO CONSTRUCTION.

4