
Acknowledgement Of
Plans Submittal ONLY!

_____ Date 9-2-14

_____ Date _____

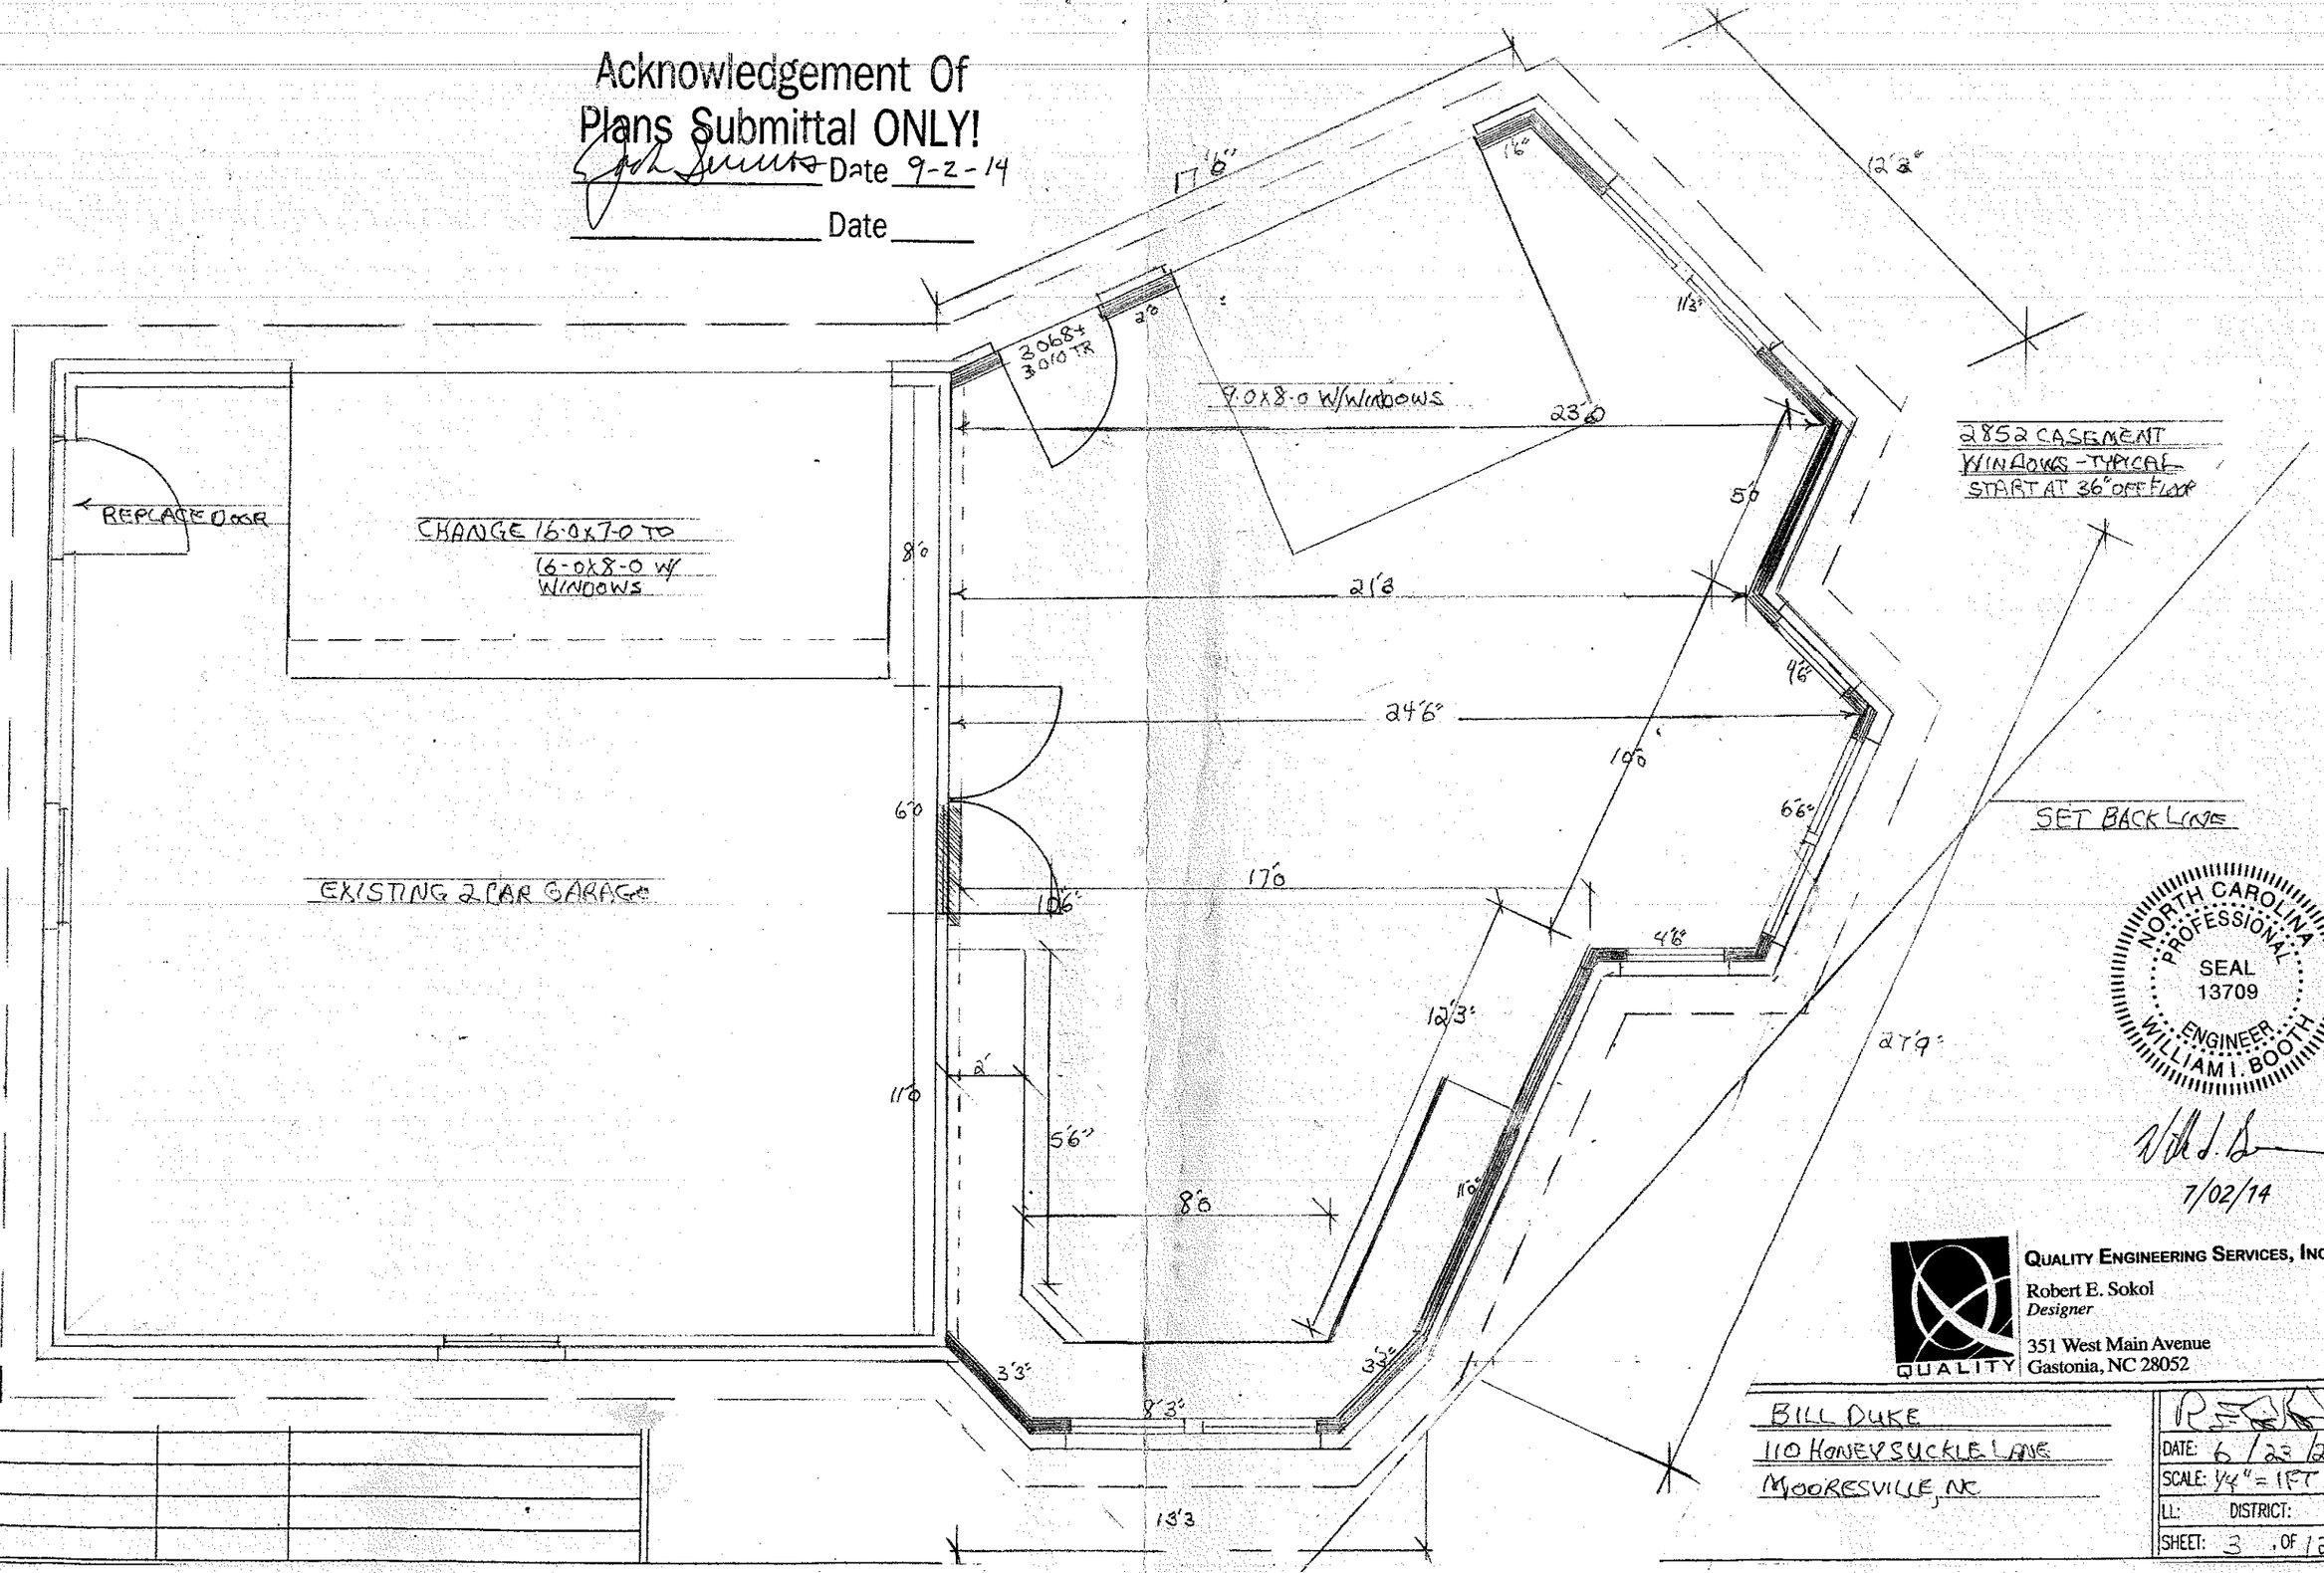

NORTH CAROLINA PROFESSIONAL SEAL 13709 ENGINEER WILLIAM I. BOOTH

7/02/14

QUALITY ENGINEERING SERVICES, INC.
Robert E. Sokol
Designer
351 West Main Avenue
Gastonia, NC 28052

BILL DUKE
110 HONEYSUCKLE LANE
MOORESVILLE, NC

REV			

DATE: 6/23/2014
SCALE: 1/4" = 1FT
LL: DISTRICT:
SHEET: 3 OF 12