# IREDELL COUNTY HEALTH DEPARTMENT


*ENVIRONMENTAL HEALTH DIVISION*

PAGE 2: *SITE PLAN WORKSHEET*

**SEE THE "SAMPLE SITE PLAN" BELOW. *INCOMPLETE SITE PLANS WILL BE RETURNED TO YOU FOR COMPLETION AND MAY RESULT IN A DELAY IN THE ISSUANCE OF YOUR SEPTIC SYSTEM PERMIT!!***

**Place an (X) beside each item as you complete the site plan:**

( ) Property Line measurements are clearly identified
( ) All proposed structures are indicated
( ) Front and side setbacks from property line
( ) Preferred driveway location and well location
( ) Area you prefer your septic system to be placed
( ) North arrow, or other sufficient indicator of direction

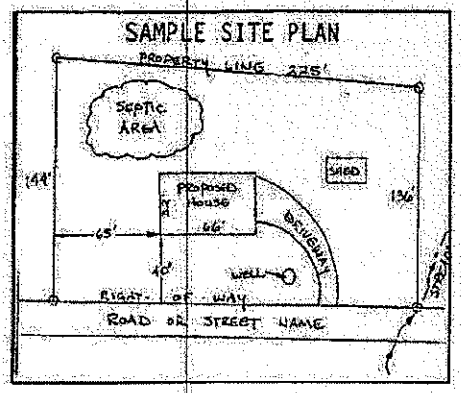



**Circle N/A on the following if appropriate:**

| | |
|---|---|
| Location of septic systems and wells within 100' of your property | N/A |
| Location of easements and rights of ways on your property | N/A |
| Location of any designated wetlands on the property | N/A |

## USE THIS SPACE TO DRAW YOUR SITE PLAN

*Show: proposed house or business footprint, wells, water lines, patios, pools and decks, and any other item that will occupy space on the site*

LAKE

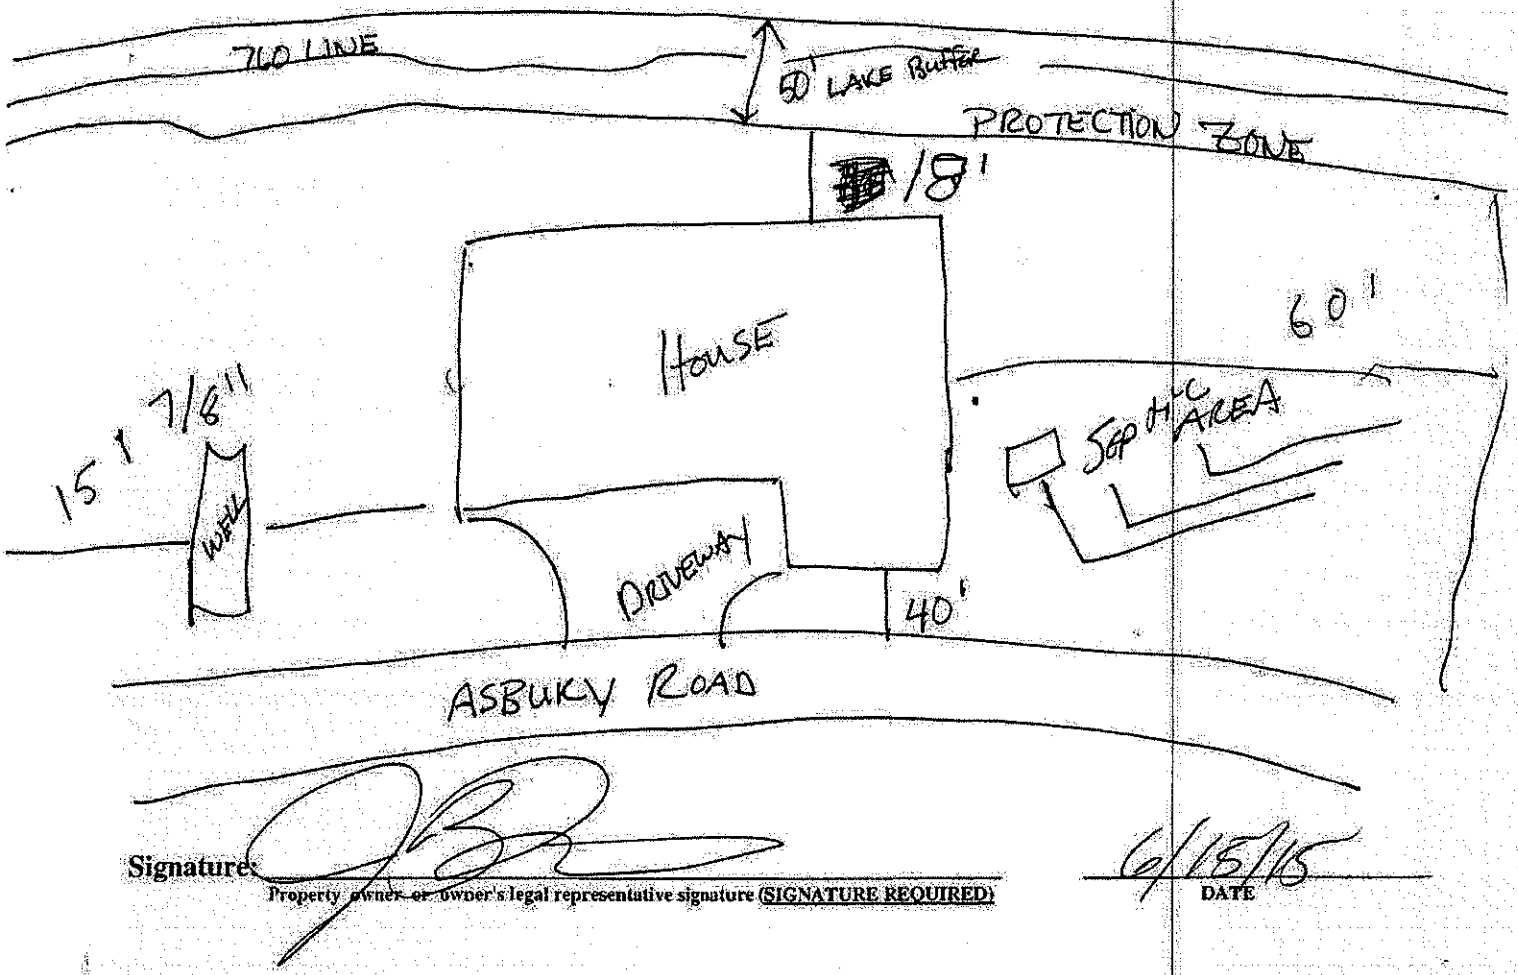


**Signature:** _____ 6/15/15

Property owner or owner's legal representative signature (SIGNATURE REQUIRED) — DATE

# IREDELL COUNTY HEALTH DEPARTMENT


*ENVIRONMENTAL HEALTH DIVISION*

PAGE 2: *SITE PLAN WORKSHEET*

**SEE THE "SAMPLE SITE PLAN" BELOW.** ***INCOMPLETE SITE PLANS WILL BE RETURNED TO YOU FOR COMPLETION AND MAY RESULT IN A DELAY IN THE ISSUANCE OF YOUR SEPTIC SYSTEM PERMIT!!!***

**Place an (X) beside each item as you complete the site plan:**

- ( Y ) Property Line measurements are clearly identified
- ( Y ) All proposed structures are indicated
- ( Y ) Front and side setbacks from property line
- ( Y ) Preferred driveway location and well location
- ( Y ) Area you prefer your septic system to be placed
- ( Y ) North arrow, or other sufficient indicator of direction

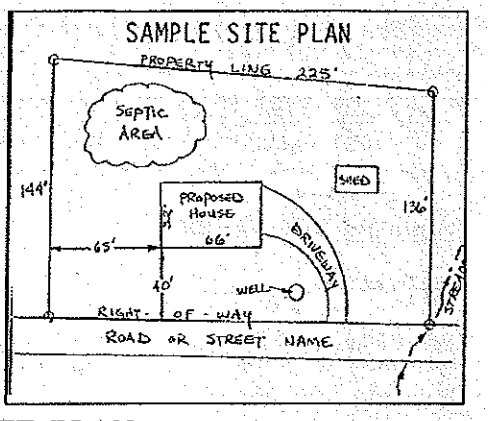


**Circle N/A on the following if appropriate:**

| | |
|---|---|
| Location of septic systems and wells within 100' of your property | N/A |
| Location of easements and rights of ways on your property | N/A |
| Location of any designated wetlands on the property | N/A |

## USE THIS SPACE TO DRAW YOUR SITE PLAN

***Show: proposed house or business footprint, wells, water lines, patios, pools and decks, and any other item that will occupy space on the site***

SEE ATTACHED PLANS

**Signature:** _____ 12/4/14

Property owner or owner's legal representative signature (SIGNATURE REQUIRED) — DATE