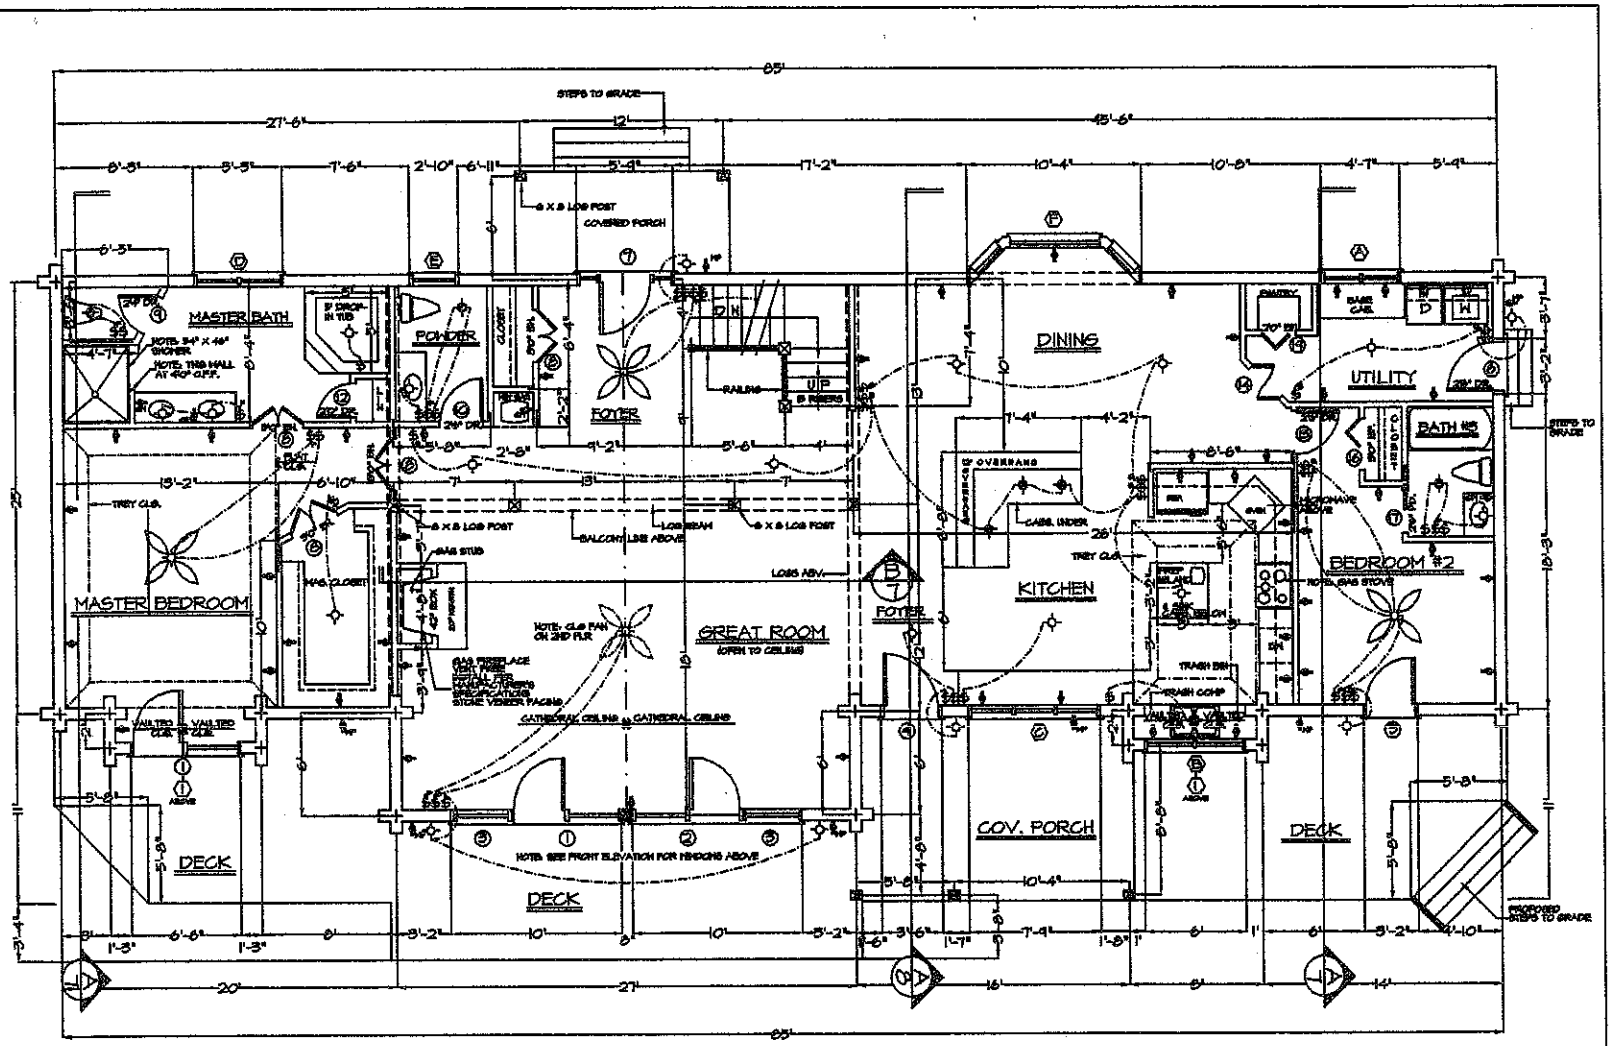


FLOOR PLAN

DOOR SCHEDULE - INTERIOR DOORS				
Ⓐ	5'0" X 6'8" 6 PANEL BI-HINGE	N/A	N/A	4
Ⓒ	2'4" X 6'8" 6 PANEL INTERIOR DR.	N/A	R/H	1
Ⓓ	2'6" X 6'8" 6 PANEL INTERIOR DR.	N/A	R/H	1
Ⓔ	2'0" X 6'8" 6 PANEL INTERIOR DR.	N/A	L/H	1
Ⓕ	2'8" X 6'8" 6 PANEL INTERIOR DR.	N/A	R/H	1
Ⓖ	2'6" X 6'8" BANGER SWING DRS.	N/A	N/A	1
Ⓗ	2'6" X 6'8" 6 PANEL INTERIOR DR.	N/A	L/H	4
Ⓜ	3'0" X 6'8" 6 PANEL BIFOLD DR.	N/A	N/A	1
Ⓝ	2'6" X 6'8" 6 PANEL POCKET DR.	N/A	N/A	1
Ⓟ	4'0" X 6'8" 6 PANEL BIFOLD DR.	N/A	N/A	1
Ⓡ	2'0" X 6'8" 6 PANEL BIFOLD DR.	N/A	N/A	1

DOOR SCHEDULE - M & W DOORS EXTERIOR DOORS				
MARK	SIZE & STYLE	LOG R.O.	SWING	# REQ.
①	6'0" X 6'8" PATIO EXTERIOR DOOR	6'6" X 14 CRSES	R/H	5
②	6'0" X 6'8" EXTERIOR PATIO DOOR	6'6" X 14 CRSES	L/H	2
③	3'0" X 6'8" SIDE EXTERIOR PANEL	3'6" X 14 CRSES	N/A	2
④	3'0" X 6'8" FULL VIEW EXTERIOR DOOR	3'6" X 14 CRSES	L/H	1
⑤	2'8" X 6'8" FULL VIEW EXTERIOR DOOR	3'2" X 14 CRSES	R/H	1
⑥	2'8" X 6'8" 6 PANEL EXTERIOR DOOR	3'2" X 14 CRSES	L/H	2
⑦	3'0" X 6'8" W/ (2) 12" SIDELTS.	5'4" X 14 CRSES	R/H	1

WINDOW SCHEDULE - M & W WINDOWS - DOUBLE HUNG		
MARK	SIZE & STYLE	LOG R.O.
Ⓐ	31 7/8" X 41 5/8" - 2052DH - TWIN	4'1" X 5'4"
Ⓑ	38 1/2" X 57 5/8" - 3046DH	3'6" X 5'1"
Ⓒ	84 1/4" X 41 5/8" - 2452DH - TRIPLE	7'9" X 5'4"
Ⓓ	54 7/8" X 53 5/8" - 2442DH - TWIN	5'3" X 4'9"
Ⓔ	90 1/2" X 41 5/8" - 2452DH	8'2" X 5'4"
Ⓕ	120 7/8" X 66 1/4" - UTDH5036-48 BAY	10'4" X 5'11"
Ⓖ	FIXED GLASS - SIZED AT SITE	N/A
Ⓚ	54 1/2" X 57 5/8" - 3546DH	N/A
Ⓛ	54 7/8" X 41 5/8" - 2452DH - TWIN	N/A

WINDOW SCHEDULE - MW WINDOWS - CIRCLE TOP	
Ⓘ HALF ROUND	CUT AT SITE
Ⓙ EXTENDED QUARTER CIRCLE - SIZED AT SITE	CUT AT SITE
Ⓚ QUARTER CIRCLE - SIZED AT SITE	CUT AT SITE

* MAY REQUIRE FIELD CUT FOR PROPER INSTALLATION

SQUARE FOOTAGE	
FIRST FLOOR	2321'
LOFT	515.5'
BASEMENT (FINISHED)	1365.1'
BASEMENT (UNFINISHED)	962.6'
PORCHES & DECKS	242.7' & 621.9'
PATIOS (CONC. SLAB)	545.5'


FIRST FLOOR PLAN

RESIDENCE OWNER:
CLIFF & KATHY SIFFORD

SCALE: 1/4 = 1'-0"

OLD HICKORY LOG HOMES

SHEET # 3 OF 8

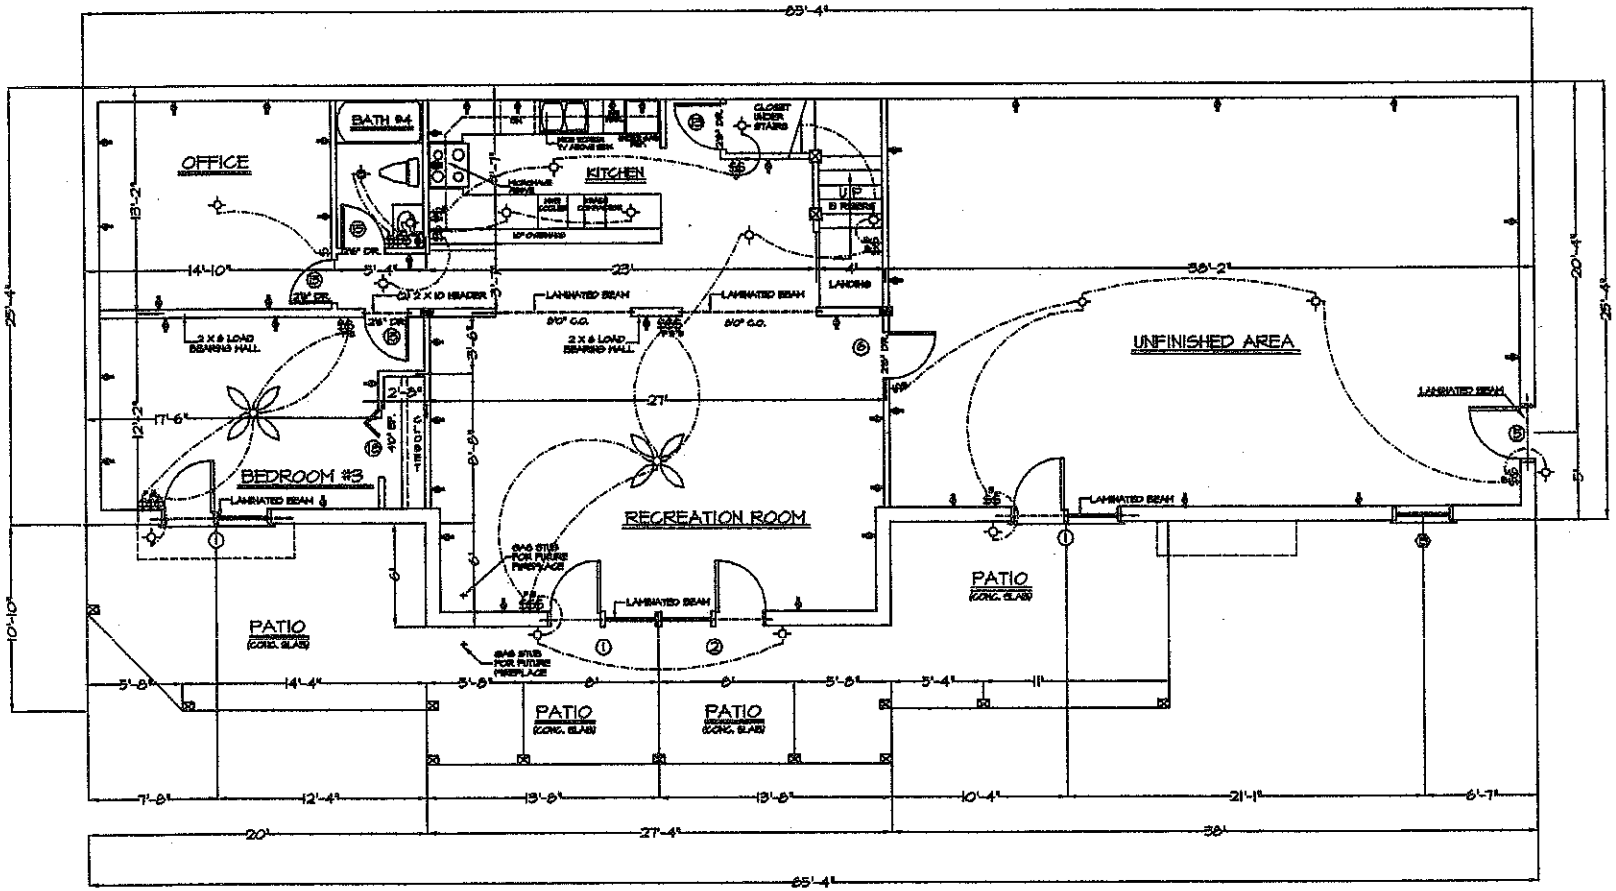

BASEMENT PLAN

DOOR SCHEDULE - INTERIOR DOORS				
Ⓐ	5'0" X 6'8" 6 PANEL BI-HINGE	N/A	N/A	4
Ⓑ	2'4" X 6'8" 6 PANEL INTERIOR DR.	N/A	R/H	1
Ⓒ	2'6" X 6'8" 6 PANEL INTERIOR DR.	N/A	R/H	1
Ⓓ	2'0" X 6'8" 6 PANEL INTERIOR DR.	N/A	L/H	1
Ⓔ	2'8" X 6'8" 6 PANEL INTERIOR DR.	N/A	R/H	1
Ⓕ	2'6" X 6'8" BANGER SWING DRS.	N/A	N/A	1
Ⓖ	2'8" X 6'8" 6 PANEL INTERIOR DR.	N/A	L/H	4
Ⓗ	5'0" X 6'8" 6 PANEL BIFOLD DR.	N/A	N/A	2
Ⓘ	2'6" X 6'8" 6 PANEL POCKET DR.	N/A	N/A	1
Ⓙ	4'0" X 6'8" 6 PANEL BIFOLD DR.	N/A	N/A	1

DOOR SCHEDULE - M & W DOORS EXTERIOR DOORS				
MARK	SIZE & STYLE	LOG R.O.	SWING	# REQ.
①	6'0" X 6'8" PATIO EXTERIOR DOOR	6'6" X 14 CRSES	R/H	3
②	6'0" X 6'8" EXTERIOR PATIO DOOR	6'6" X 14 CRSES	L/H	2
③	5'0" X 6'8" SIDE EXTERIOR PANEL	5'6" X 14 CRSES	N/A	2
④	3'0" X 6'8" FULL VIEW EXTERIOR DOOR	3'6" X 14 CRSES	L/H	1
⑤	3'0" X 6'8" FULL VIEW EXTERIOR DOOR	3'6" X 14 CRSES	R/H	2
⑥	2'8" X 6'8" 6 PANEL EXTERIOR DOOR	3'2" X 14 CRSES	L/H	2
⑦	3'0" X 6'8" W/ (2) 12" SIDELTS.	5'4" X 14 CRSES	R/H	1

WINDOW SCHEDULE - M & W WINDOWS - DOUBLE HUNG		
MARK	SIZE & STYLE	LOG R.O.
Ⓐ	51 7/8" X 41 5/8" - 2052DH - TWIN	4'7" X 3'4"
Ⓑ	38 1/2" X 57 5/8" - 3046DH	3'6" X 5'1"
Ⓒ	89 1/4" X 41 5/8" - 2452DH - TRIPLE	7'4" X 3'4"
Ⓓ	54 7/8" X 59 5/8" - 2442DH - TWIN	5'8" X 4'9"
Ⓔ	30 1/2" X 41 5/8" - 2482DH	3'2" X 3'8"
Ⓕ	120 7/8" X 66 1/4" - UTDH3056-45 BAY	10'4" X 5'11"
Ⓖ	FIXED GLASS - SIZED AT SITE	N/A
Ⓗ	30 1/2" X 49 5/8" - 2451ODH	N/A
Ⓘ	54 7/8" X 41 5/8" - 2452DH - TWIN	N/A

WINDOW SCHEDULE - M W WINDOWS - CIRCLE TOP		
Ⓛ	HALF ROUND	CUT AT SITE
Ⓜ	EXTENDED QUARTER CIRCLE - SIZED AT SITE	CUT AT SITE
Ⓝ	QUARTER CIRCLE - SIZED AT SITE	CUT AT SITE

* MAY REQUIRE FIELD CUT FOR PROPER INSTALLATION

SQUARE FOOTAGE	
FIRST FLOOR	2521'
LOFT	513.5'
BASEMENT (FINISHED)	1363.1'
BASEMENT (UNFINISHED)	962.6'
PORCHES & DECKS	242.7' & 621.9'
PATIOS (CONC. SLAB)	545.5'

BASEMENT PLAN

SCALE : 1/4 = 1'-0"

RESIDENCE OWNER:

CLIFF & KATHY SIFFORD

OLD HICKORY LOG HOMES

SHEET # 4 OF 8