Accessory Bldg. 174383

IREDELL COUNTY HEALTH DEPARTMENT

STATESVILLE 704-878-5305 MOORESVILLE 704-664-5281

IMPROVEMENT PERMIT / AUTHORIZATION TO CONSTRUCT / OPERATION PERMIT / EXISTING SYSTEM INSPEC

PERMIT# 113345 174381 PIN# ~~4627-88-5496.000~~ 4627870528 DATE Oct 27, 0

OWNER OR CONTRACTOR Greenbay Forest LLC / Princeton Bld PHONE: Business Home

ADDRESS P.O. Box 3606, Mooresville, N.C. 28117

LOCATION 152 West TL Paradise Peninsula TL Greenbay Rd. on left

SUBDIVISION Greenbay Forest BLOCK / SECTION LOT 13 LOT AREA 1.62 AC SITE CLASS. PS DESIGN FLOW 480gpd L.T.A.R. .4 - .3

Septic Tank: 1000 Gallons; STB Date

Pump Tank: Gallons; PT Date

Pump Make: Model Serial No.

Nitrification Field: No Fields 1 Square Feet 1200 Linear Feet 400

No Lines 5 @ 80' Trench Width 36" Max Trench Bottom Depth 36"

☑ New System ☐ Repair System Type: I, II, III, IV, V, VI

System Description: Gravity 25% Reduction

Repair System Description: SAME

Maintenance Agreement Required: ☐ Yes ☑ No

Gravel Depth N/A

☑ House/Mod. Home No. Bedrooms 4/4

☐ Mobile Home No. Bathrooms

☐ Business No. Employees

☐ Other

Water Supply: ☑ Individual ☐ Public ☐ Community

☐ Slab ☑ Crawl Space ☐ Basement w/plumbing ☐ Basement wo/plumbing

Comments:/Conditions: Reviewed 8/8/12 Floor plans & site plan in compliance with IP Must keep house as shown

Comments:/Conditions:

The proposed / existing 20'x20' Out Bldg. addition does not appear to impact the existing septic system.


**NOTE: Must be at least 25ft from well

Maria Dolan R.S.

Date: 8/10/12

ICHD-Environmental Health Division

1"=50' INITIAL SITE SKETCH

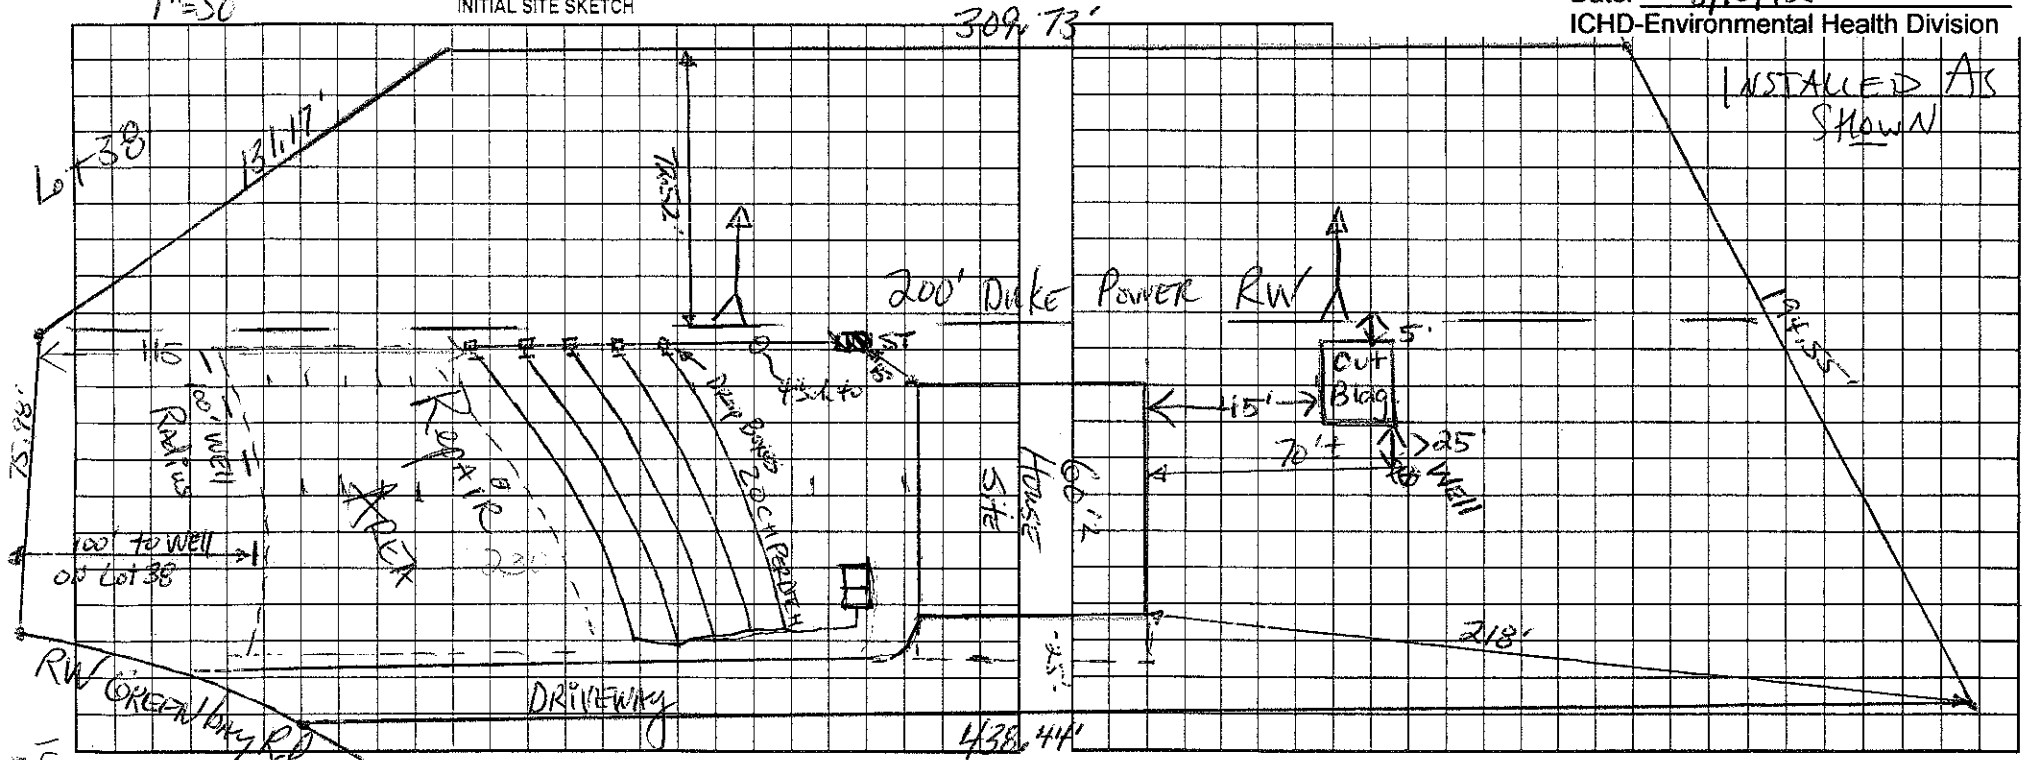

Permit can be suspended or revoked if any false information is supplied toward securing the permit/any unauthorized changes are made to the site/any unauthorized changes are made in the installation of the system. Improvement Permit with plat valid without expiration. Improvement Permit with site plan valid for sixty months. Authorization to Construct is valid for a period equal to that of Improvement Permit – not to exceed sixty months.

Signed: date 10-3-03 Installed by: Gunter Grading

Improvement Permit by: date 10-27-03 Operation Permit by: REHS date 10-19-12

Authorization to Construct by: Maria Dolan R.S. date 8/8/12 Existing System Inspection by: date

HEALTH DEPT. COPY: WHITE OWNER COPY (FINAL): YELLOW OWNER COPY (INITIAL): PINK