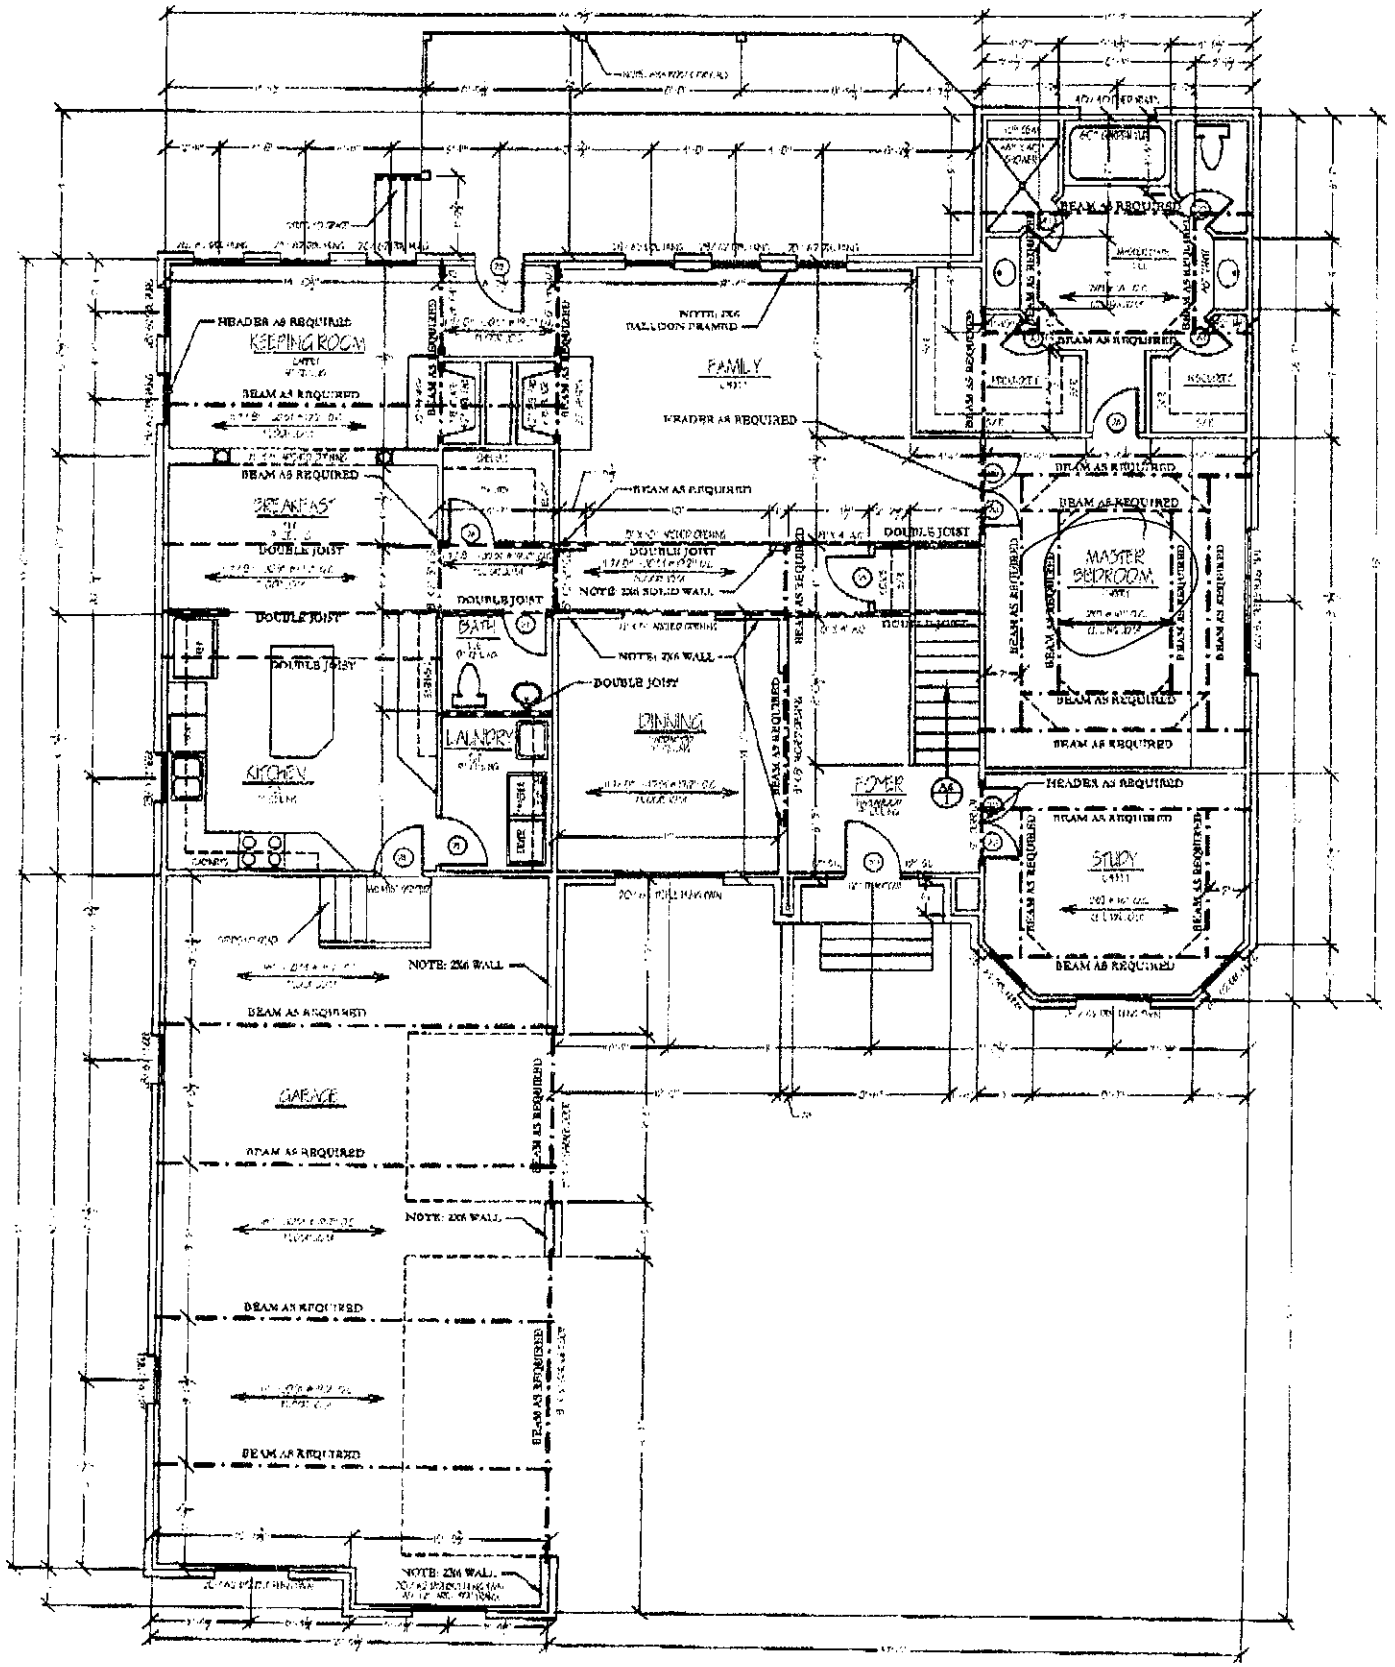
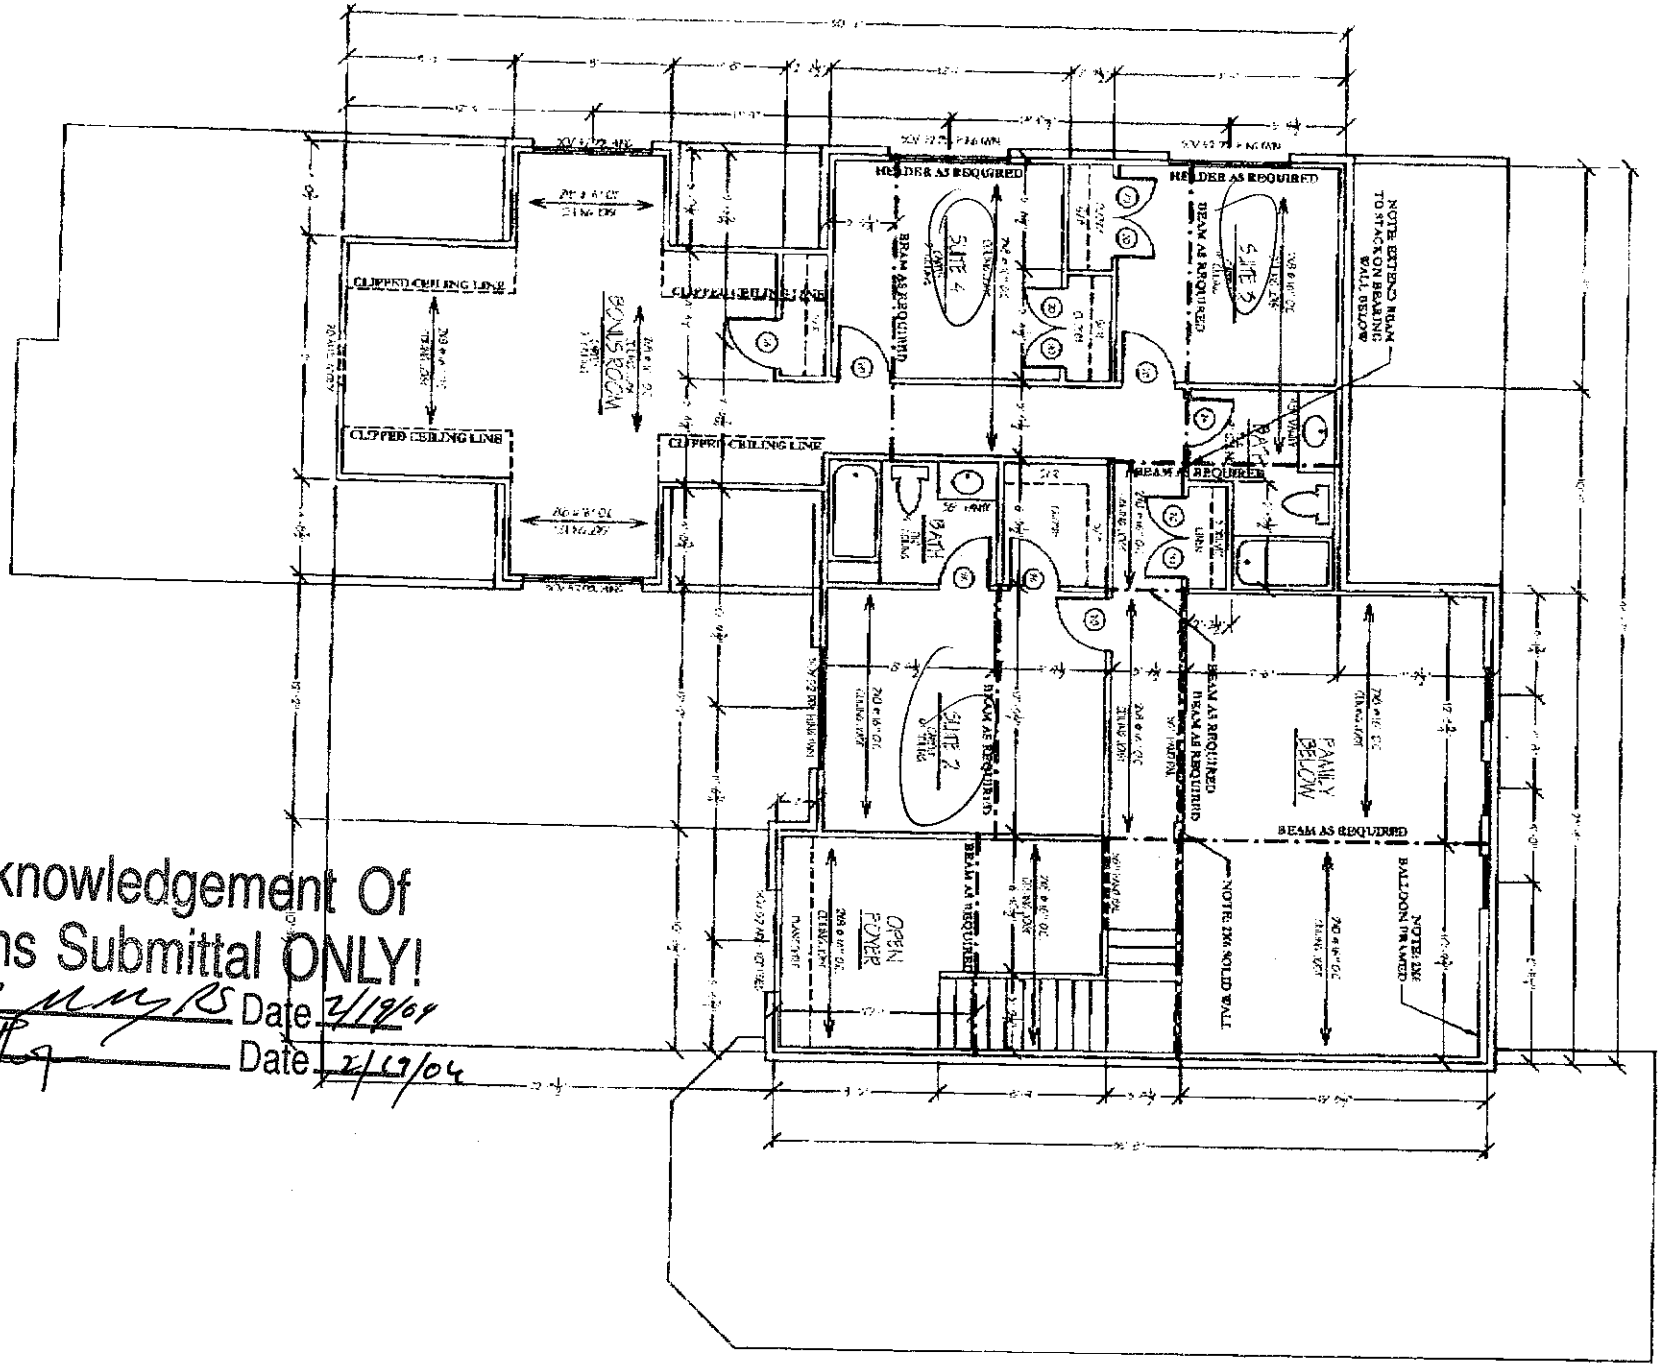

KEEPING ROOM
FAMILY
BREAKFAST
KITCHEN
BATH
LAUNDRY
DINING
FOYER
MASTER BEDROOM
STUDY
GARAGE
HEADER AS REQUIRED
BEAM AS REQUIRED
DOUBLE JOIST
NOTE: 2X6 WALL
NOTE: 2X6 BALLOON FRAMED
NOTE: 2X6 SOLID WALL



Acknowledgement Of
Plans Submittal ONLY!

Date 2/19/04

Date 2/19/04