

Lot 8
Green Bay

Acknowledgement Of Plans Submittal ONLY!
W Sparks RS. Date 3/17/04
WJ Edwards Date

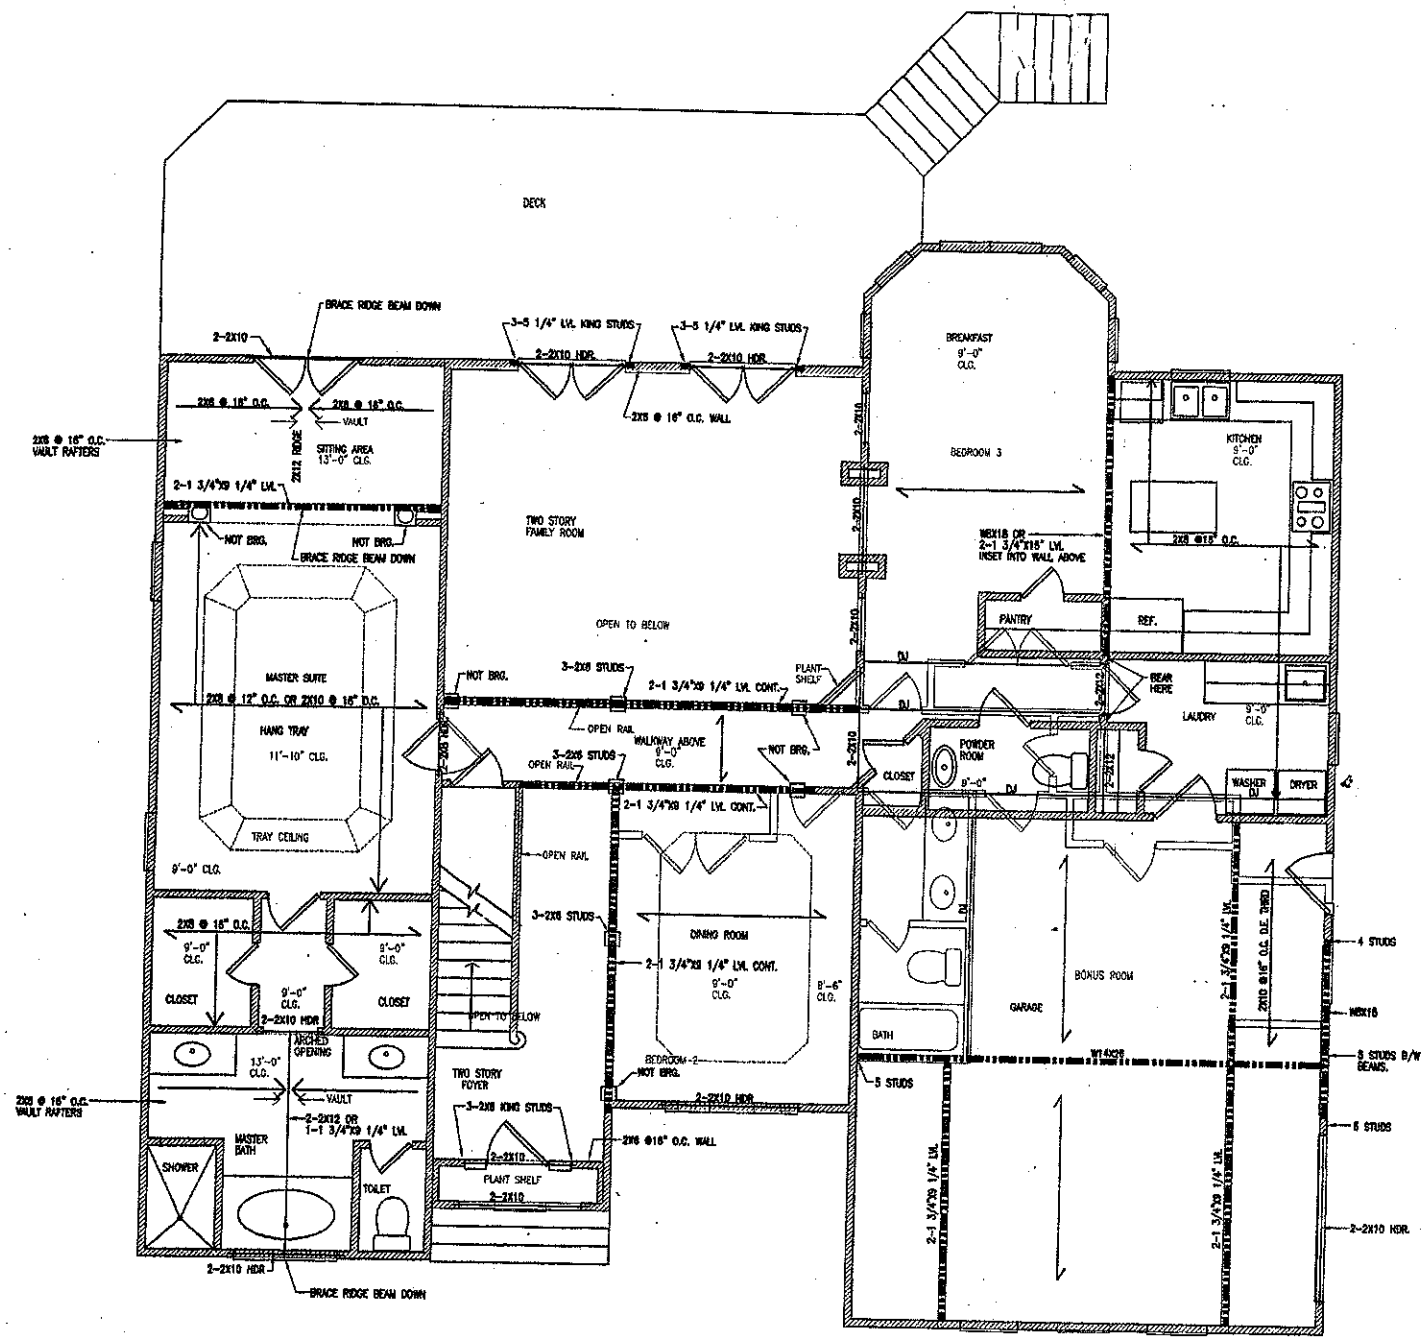

1 A4S MAIN LEVEL STRUCTURAL PLAN
1/4" = 1'-0"

NOTES:
1. 2ND FLOOR FRAMING TO BE 2X10 @ 16" O.C. UNLESS OTHERWISE NOTED.
2. MINIMUM OF 3 STUDS UNDER ALL POINT LOADS FROM 2ND FLOOR AND 1ST FLOOR UNLESS OTHERWISE NOTED.
3. 1ST FLOOR HEADERS TO BE 2-2X10 UNLESS OTHERWISE NOTED.
4. DOUBLE JOIST UNDER ALL PARALLEL WALLS, UNLESS OTHERWISE NOTED.
5. EXTERIOR HEADERS TO BE 2-2X10, UNLESS OTHERWISE NOTED.
6. INTERIOR HEADERS TO BE 2-2X8, UNLESS OTHERWISE NOTED.

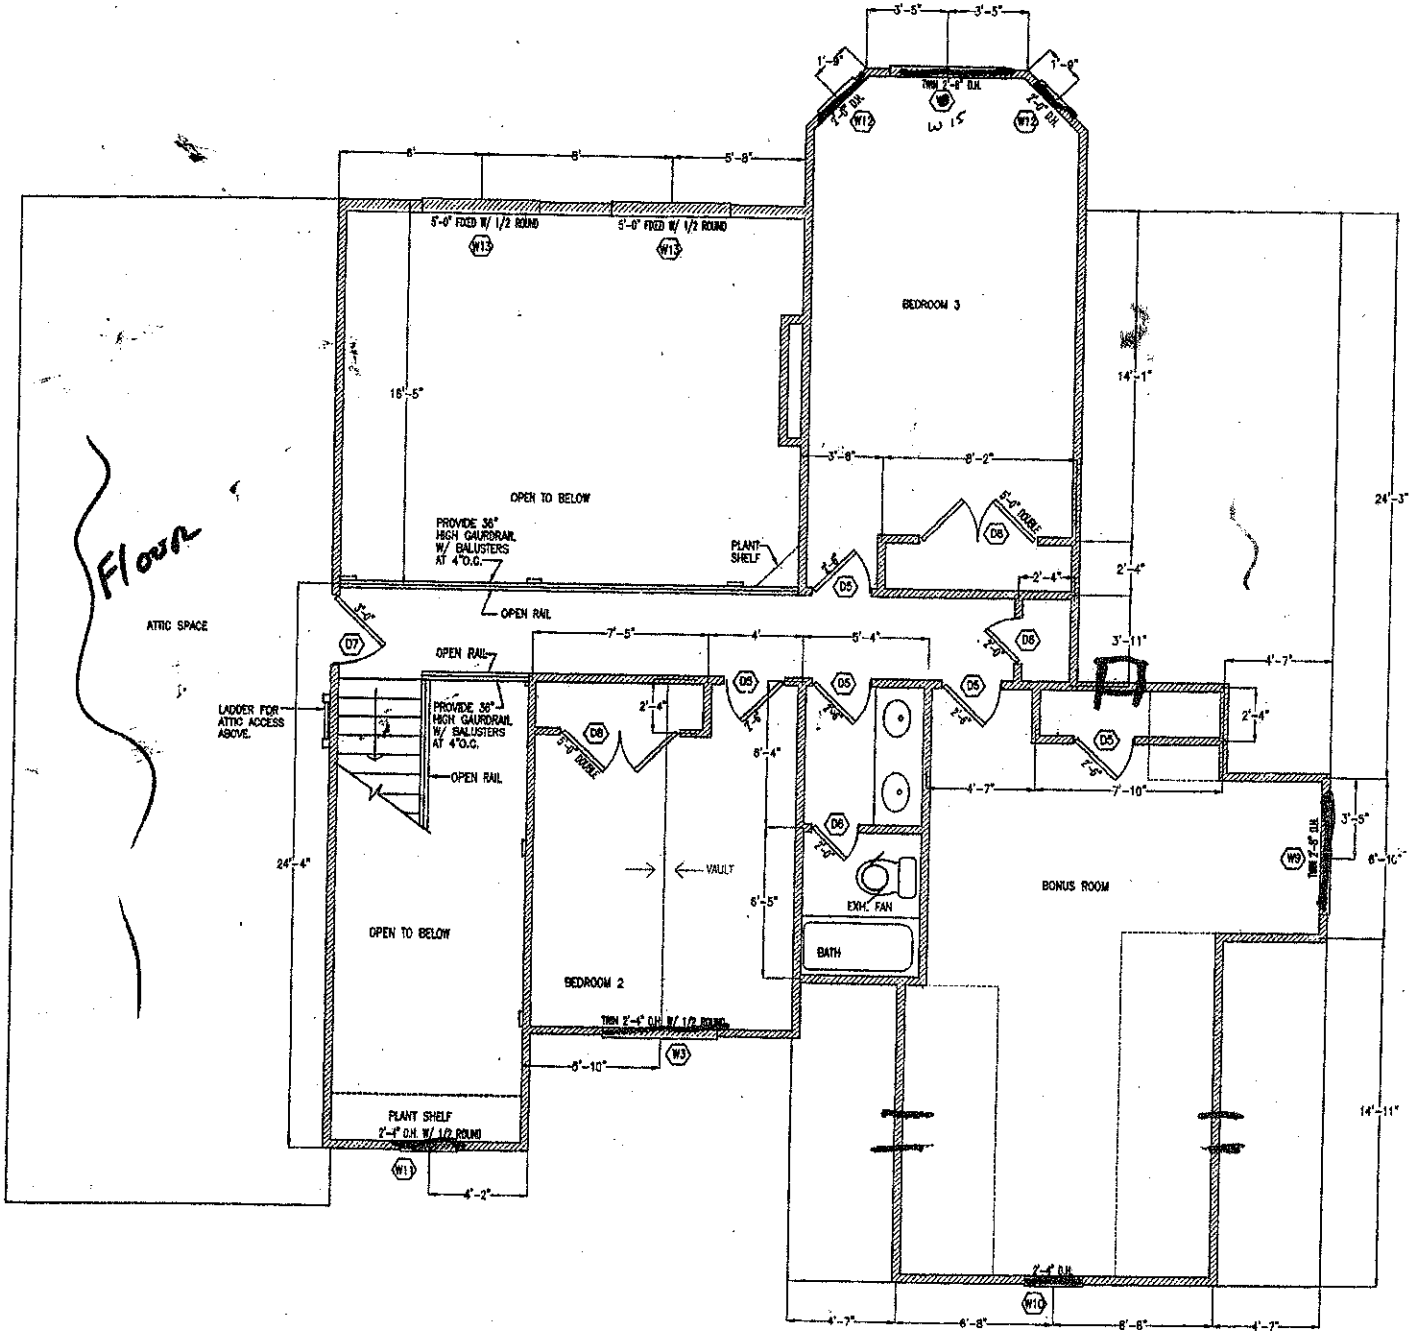

1 A2 UPPER LEVEL DIMENSION
1/4" = 1'-0"