IREDELL COUNTY HEATLH DEPARTMENT

PAGE 2: *SITE PLAN WORKSHEET*

SEE THE SAMPLE SITE PLAN BELOW. INCOMPLETE SITE PLANS WILL BE RETURNED TO YOU FOR COMPLETION AND MAY RESULT IN A DELAY IN THE ISSUANCE OF YOUR SEPTIC SYSTEM PERMIT!!!

Place an (X) beside each item as you complete the site plan:

- ✓ Property Line measurements are clearly identified…
- ✓ All proposed structures are indicated…
- *SHOW: proposed house or business footprint, wells, water lines, patios, pools and decks, and any other item that will occupy space on the site*
- ✓ Front and side setbacks from property line…
- ✓ Preferred driveway location and configuration, preferred well location…
- ✓ Area you prefer your septic system to be placed…
- ___ North arrow, or other sufficient indicator of direction…


Circle N/A on the following if appropriate:


- ___ Location of septic systems and wells within 100' of your property… ~~N/A~~
- ___ Location of easements and rights of ways on your property… ~~N/A~~
- ___ Location of any designated wetlands on the property… ~~N/A~~


Signature: Dwight Haney
Property owner or owner's legal representative signature (SIGNATURE REQUIRED)

8/3/04
DATE

USE THIS SPACE TO DRAW YOUR SITE PLAN

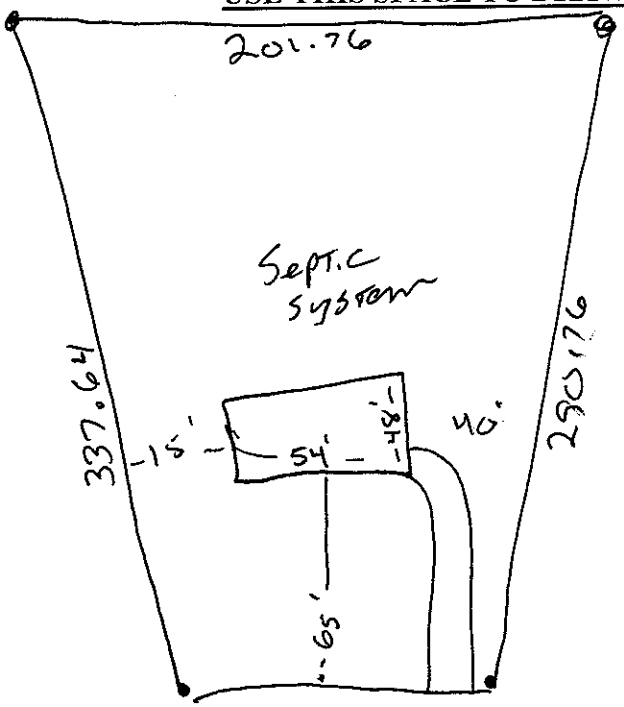

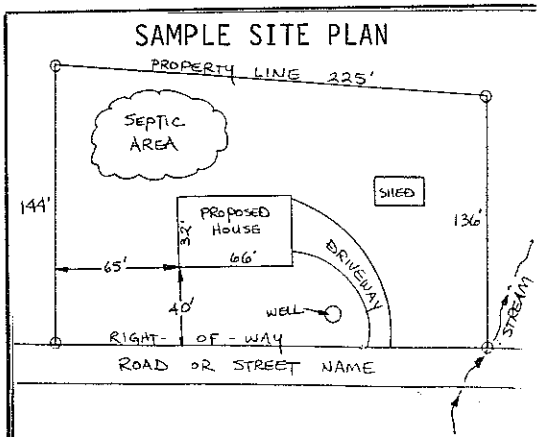

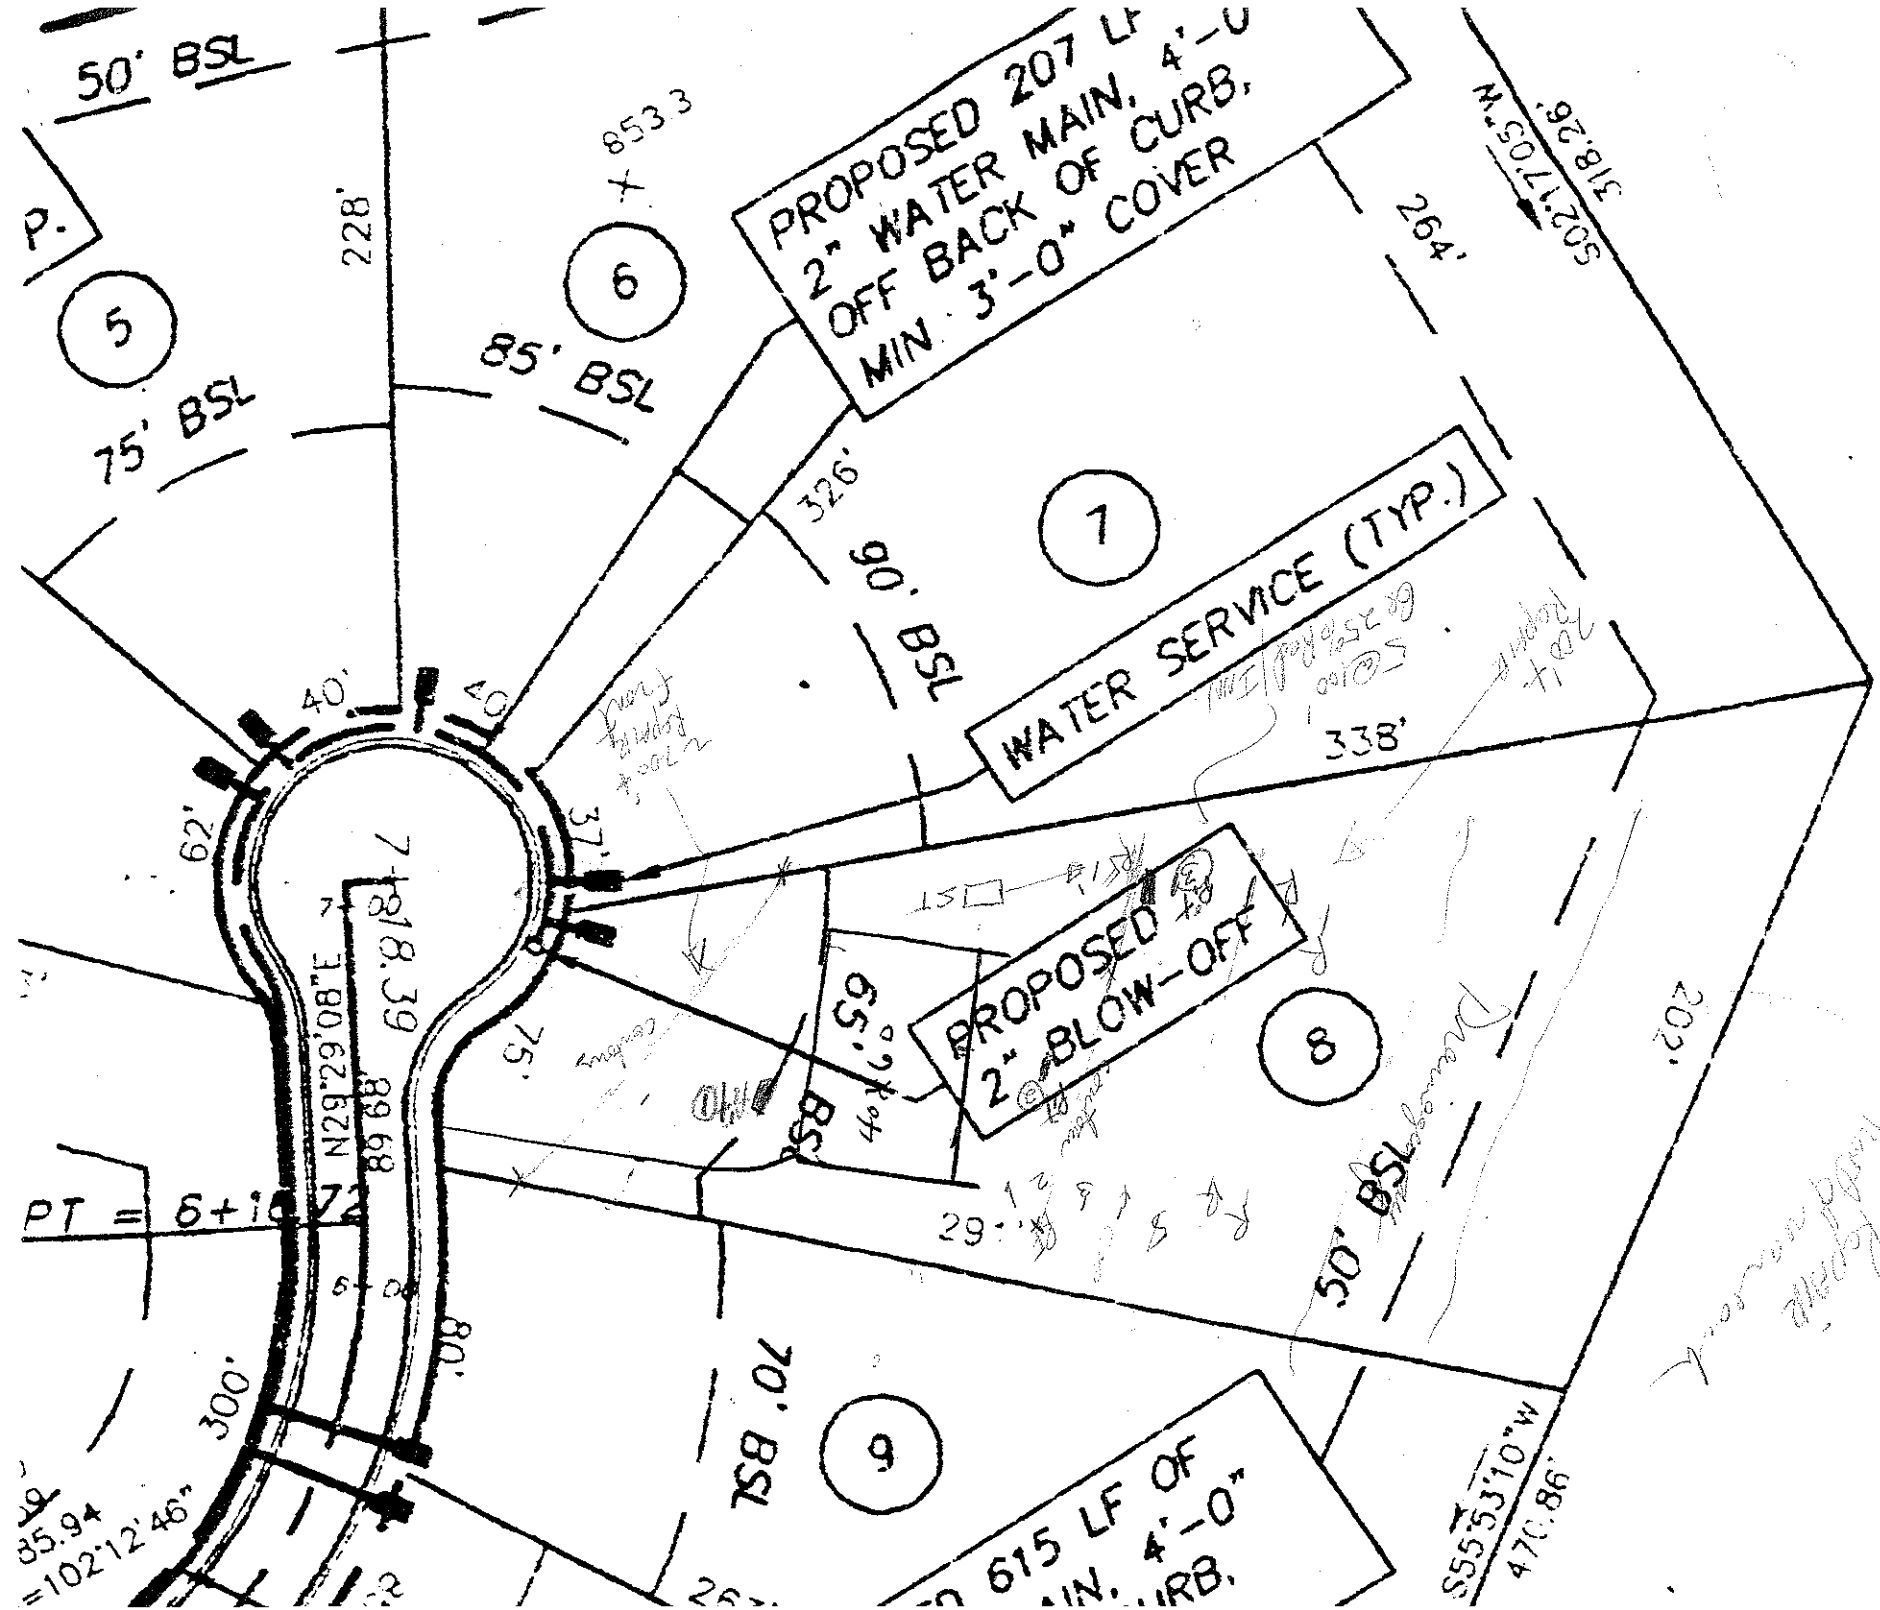
50' BSL
PROPOSED 207 LF
2" WATER MAIN, 4'-0
OFF BACK OF CURB,
MIN 3'-0" COVER
CRESCENT
DB
FORMERL
M.L.
N02°17'05"W
318.26'
264'
228'
85' BSL
75' BSL
90' BSL
326'
338'
WATER SERVICE (TYP.)
PROPOSED
2" BLOW-OFF
40'
62'
37'
75'
85'
202'
50' BSL
29.12'
PT = 6+
N29°29'08"E
88.88'
300'
80'
85.94
=102°12'46"
615 LF OF
4'-0"
S55°53'10"W
470.86'