VISION OF ENVIRONMENTAL HEALTH
-SITE WASTEWATER SECTION

PROPERTY ID #: _____
COUNTY: _____

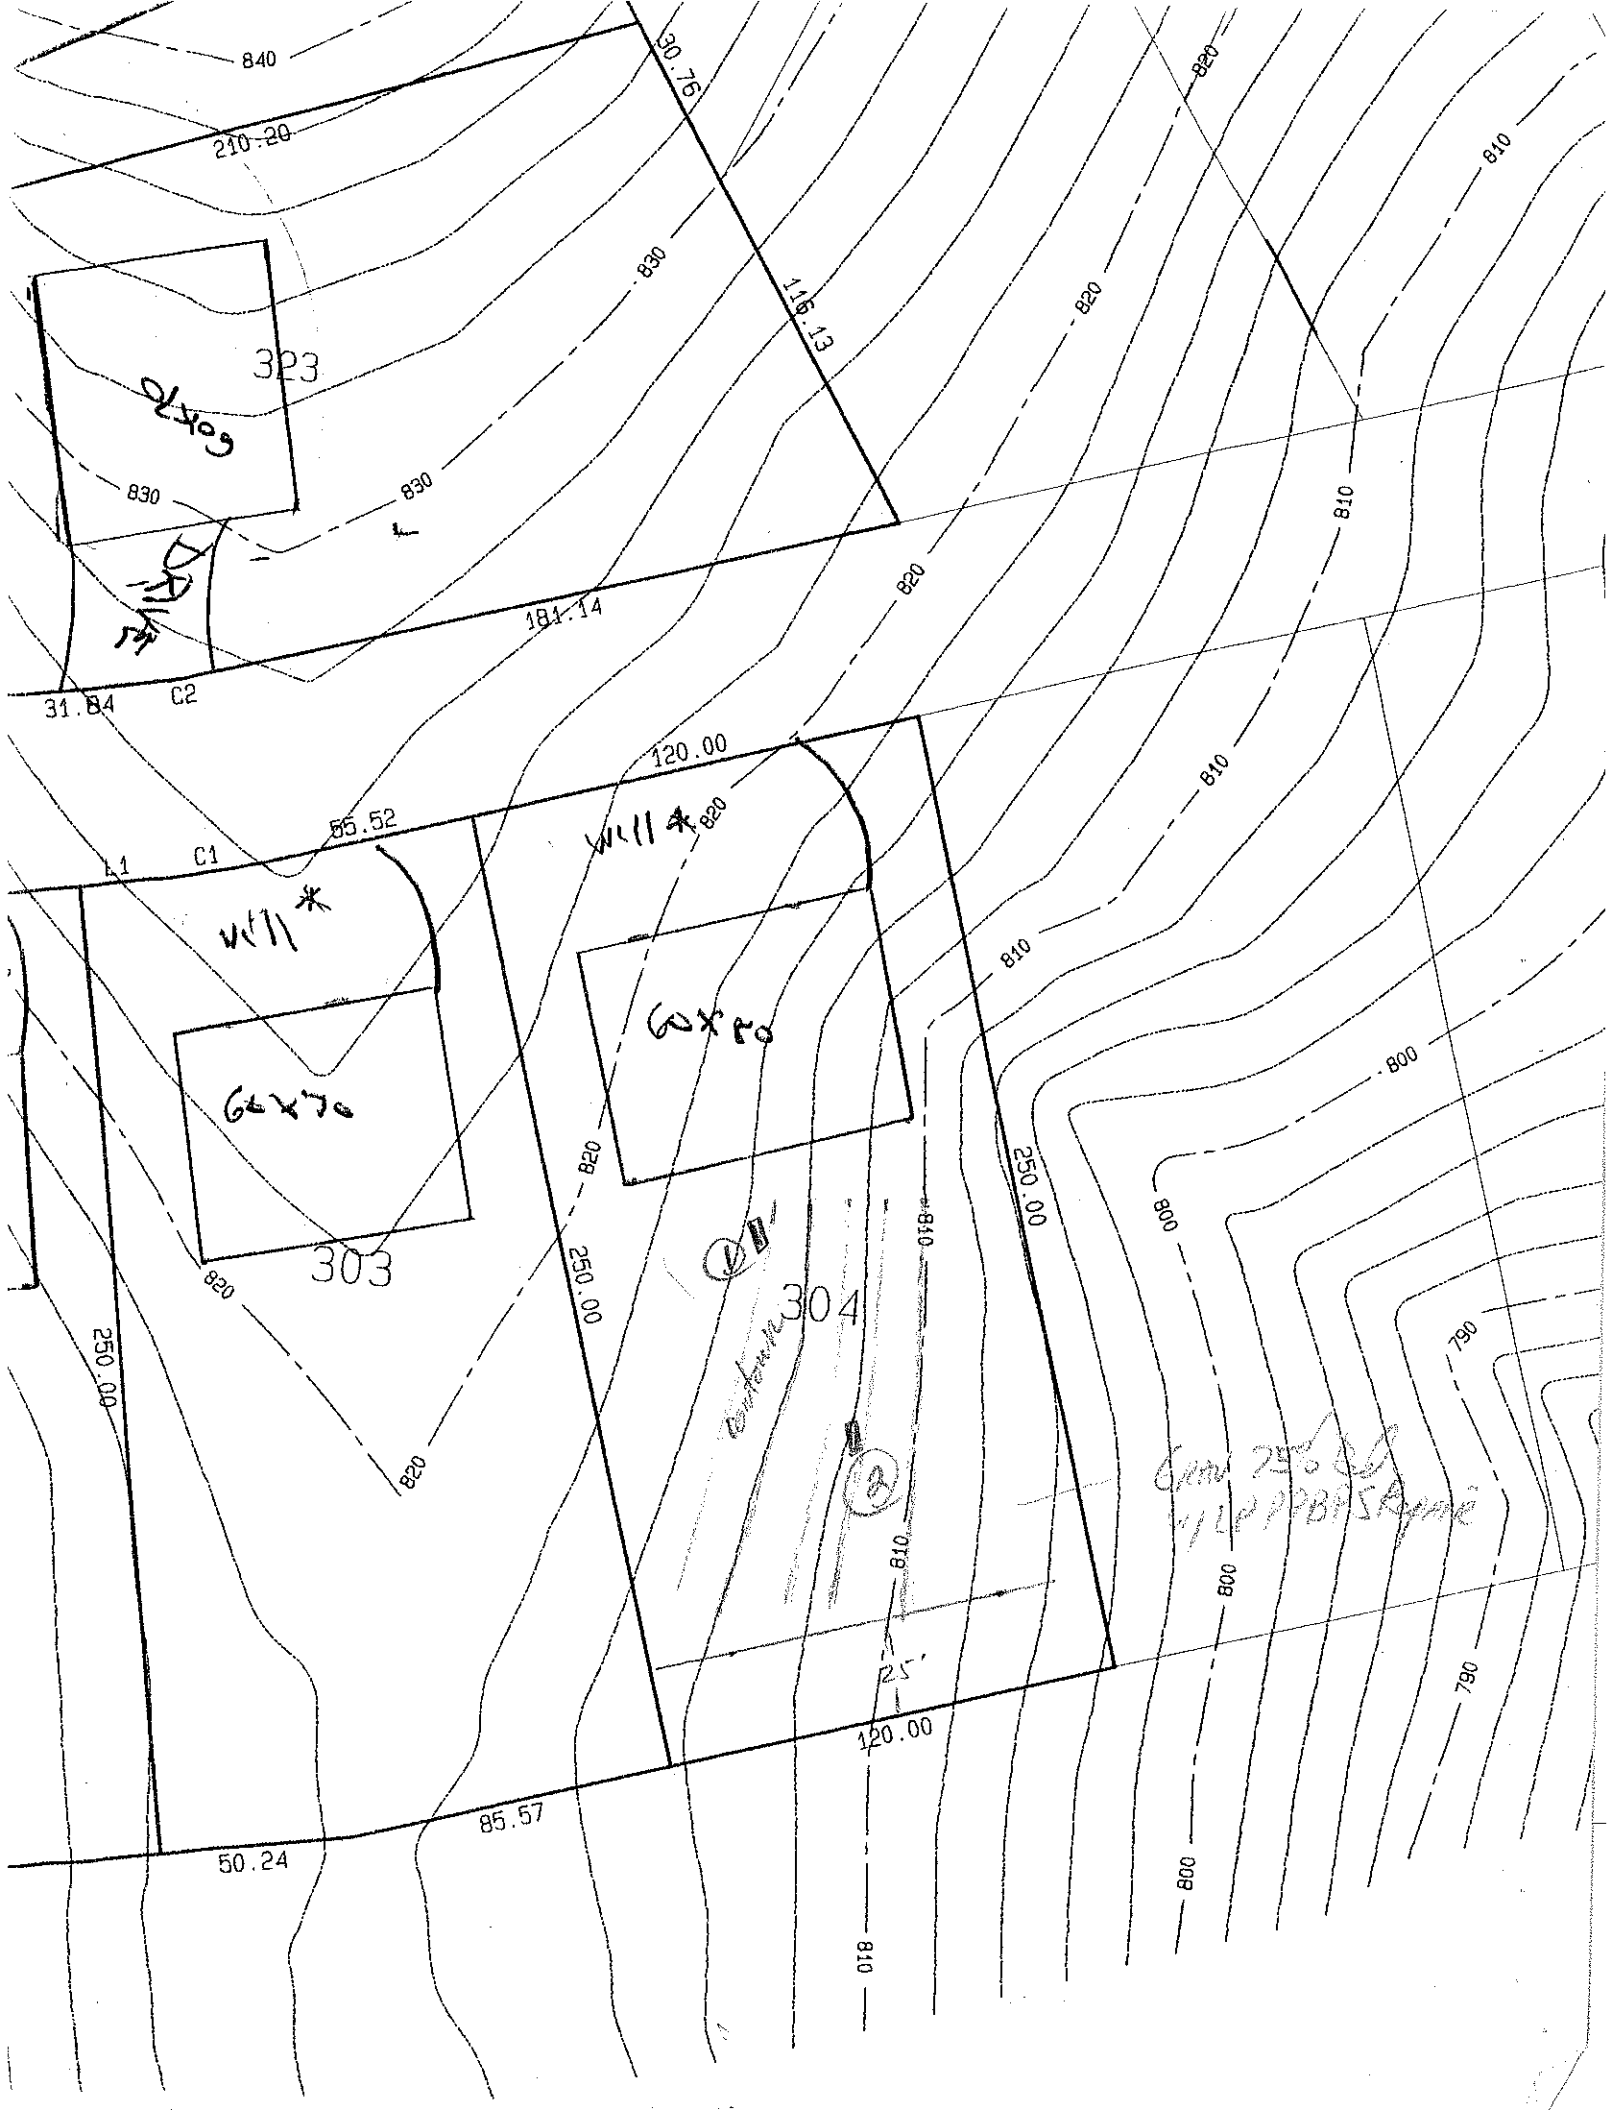
SOIL/SITE EVALUATION
for ON-SITE WASTEWATER SYSTEM

OWNER: _____ APPLICANT: _____
ADDRESS: _____ APPLICATION DATE: _____ DATE EVALUATED: 8/-02
PROPOSED FACILITY: _____ PROPOSED DESIGN FLOW (.1949): _____ PROPERTY SIZE: _____
LOCATION OF SITE: Lot 304 Shawnboro Blvd PROPERTY RECORDED: _____
WATER SUPPLY: ☐ Private ☐ Public ☐ Well ☐ Spring ☐ Other _____
EVALUATION METHOD: ☐ Auger Boring ☐ Pit ☐ Cut
TYPE OF WASTEWATER: ☐ Sewage ☐ Industrial Process ☐ Mixed

.1940 LANDSCAPE POSITION/ SLOPE %	HORIZON DEPTH (IN.)	SOIL MORPHOLOGY (.1941) .1941 STRUCTURE/ TEXTURE	SOIL MORPHOLOGY (.1941) .1941 CONSISTENCE/ MINERALOGY	OTHER PROFILE FACTORS .1942 SOIL WETNESS/ COLOR	OTHER PROFILE FACTORS .1943 SOIL DEPTH	OTHER PROFILE FACTORS .1956 SAPRO CLASS	OTHER PROFILE FACTORS .1944 RESTR HORIZ	PROFILE CLASS & LTAR
	0-22	Mfsb RC	fi sp					.25-.3
	22-49	Mfsk yrch	fr ssp					
			few coarse fel ssp					
				Isolated deep - 36"76				
	0-7	gr brn sl fr ssp						
	7-25	Lsk rc	fi sp ssp					.3
	25-52	Mfsk R-yrch	fr ssp					

DESCRIPTION	INITIAL SYSTEM	REPAIR SYSTEM
ilable Space (.1945)		
Type(s)		

OTHER FACTORS (.1946): _____
SITE CLASSIFICATION (.1948): _____
EVALUATED BY: _____


840
210.20
30.76
116.13
820
810
830
323
60x70
830
830
181.14
820
31.84
C2
120.00
55.52
L1
C1
Well *
820
810
60x70
60x70
303
820
250.00
820
810
304
250.00
800
790
780
820
820
810
810
25'
120.00
85.57
50.24
800
810