IREDELL COUNTY HEALTH DEPARTMENT
ENVIRONMENTAL HEALTH DIVISION
Application For Improvement Permit

ALL items on this application form must be completed before Health Department can begin work. One application must be completed by the property owner or agent for each (proposed) site.

PERSONAL INFORMATION: 463-6905

Applicant	Phone #	Mailing Address	City	State	Zip Code
Shavender Dev. Gp.		1193-D Executive Circle	Gary	NC	28511
"		"			
Current Property Owner		Mailing Address	City	State	Zip Code

PROPERTY INFORMATION:

(Proposed) Subdivision Name	(Proposed) Lot #	(Proposed) Block/Section #	State Road #
Shavenders Bend	149		

(Proposed) Water Supply: Public, Private Well — 96 **Preliminary Plat Approval Date** (DEVELOPERS ONLY) — 46278 Tax Map #

Specific Directions to Property SW Benton Path
Left Dobbin Court
on

TYPE OF FACILITY: (use check (X) or number as appropriate)

House ✓ Mobile Home ____ Commercial ____ No. Bedrooms 4 No. Baths 3

No. Persons or Employees (commercial only) ____ Basement ____ Basement with Plumbing ____

Crawl Space X Concrete Slab ____ Garbage Disposal ✓ Jaccuzi or spa ____

COVENANT AND SIGNATURE:

I hereby make application to the Iredell County Health Department for a soils/site evaluation of the property described above. This evaluation is to be conducted for the sole purpose of obtaining a septic system Improvement Permit. I hereby authorize Iredell County Health Department representatives to go onto the above property for purposes of conducting this evaluation. I understand that, by state law, any Improvement Permit issued on the above property may be voided if substantial changes are made to the designated sewage system site. The issuance of an Improvement Permit by the Iredell County Health Department does not relieve me from compliance with all other relevant state/local laws or regulations. As owner or authorized agent, I covenant that the contents of this application are true and represent the maximum facilities intended to be placed on this property to my knowledge to date.


I understand that any Improvement Permit issued on the above property is valid for five (5) years from the issuance date and is subject to revocation if the above described site plans or intended use changes.

6/27/97 DATE Terry C. Johnson, Agt SIGNATURE OF OWNER/AUTHORIZED AGENT

FRI 0994

Kevin Huffstetler
4612 Charlie Hipp Rd
Charlotte, NC 28214
613-5780

330
Pressure Conventional

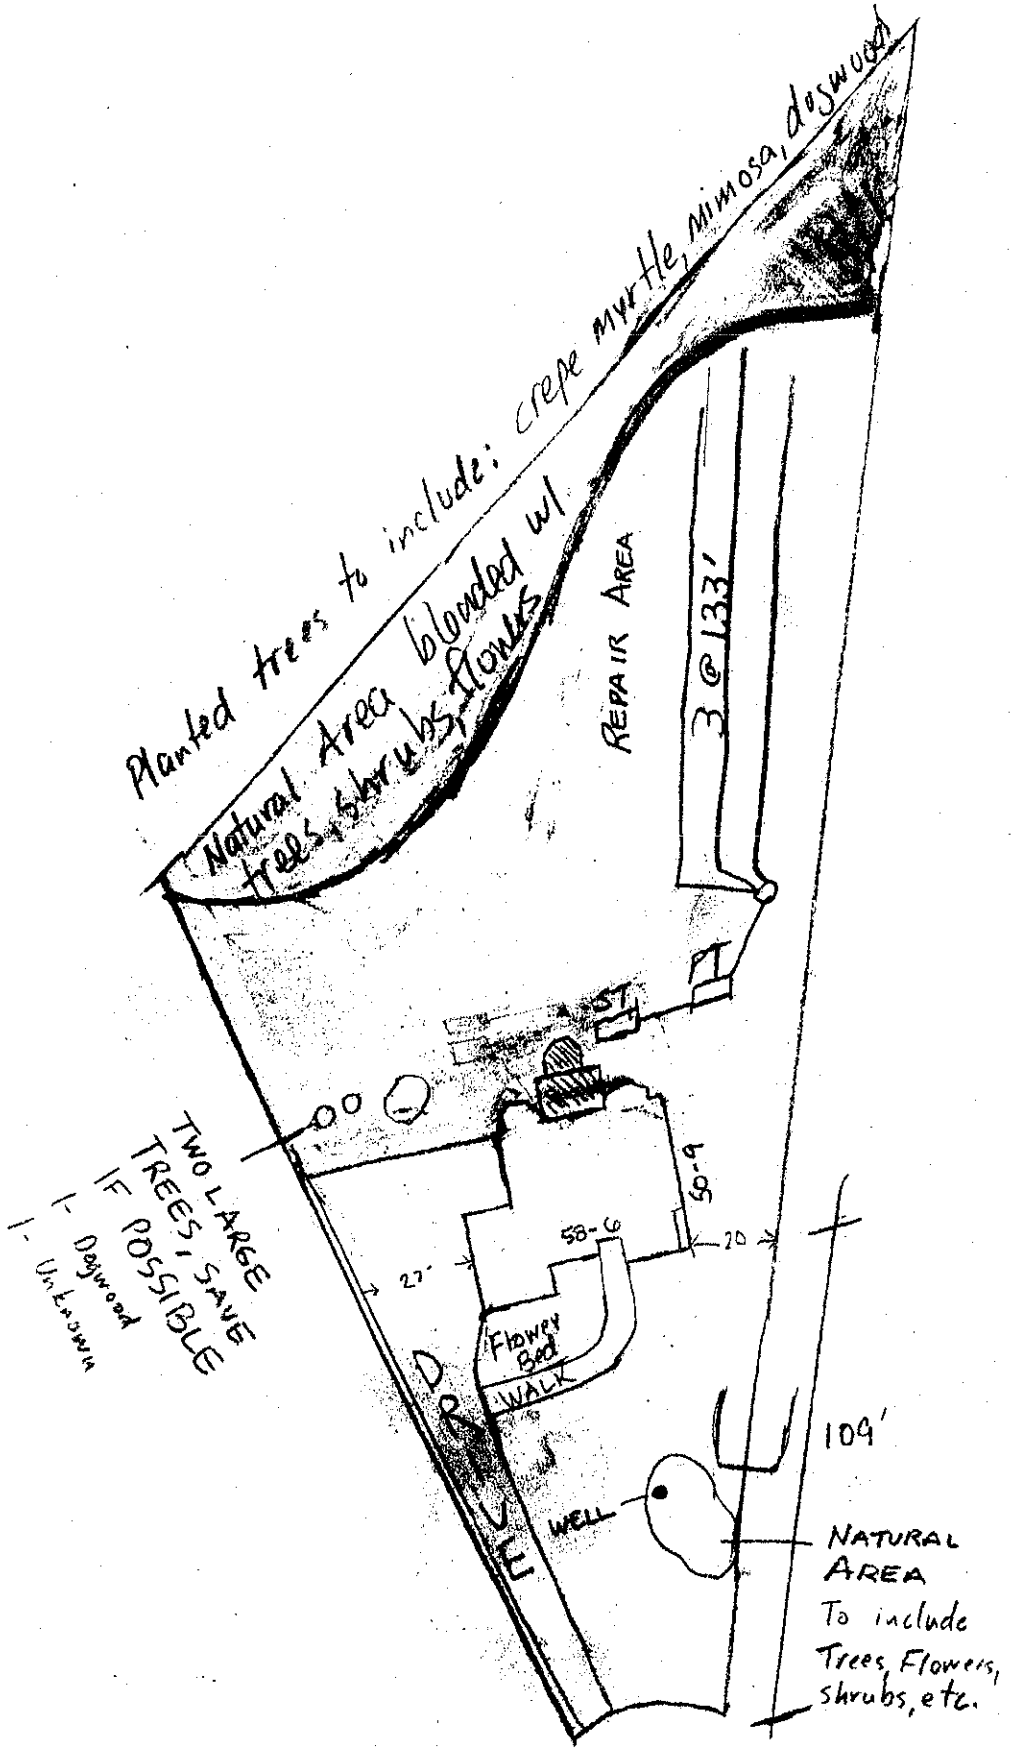

SITE PLAN

149 DOBBIN LN.