IREDELL COUNTY HEATLH DEPARTMENT

PAGE 2: *SITE PLAN WORKSHEET*

SEE THE SAMPLE SITE PLAN BELOW. INCOMPLETE SITE PLANS WILL BE RETURNED TO YOU FOR COMPLETION AND MAY RESULT IN A DELAY IN THE ISSUANCE OF YOUR SEPTIC SYSTEM PERMIT!!!

Place an (X) beside each item as you complete the site plan:

- ✓ **Property Line measurements are clearly identified...**
- ✓ **All proposed structures are indicated...**
  SHOW: proposed house or business footprint, wells, water lines, patios, pools and decks, and any other item that will occupy space on the site
- ✓ **Front and side setbacks from property line...**
- ✓ **Preferred driveway location and configuration, preferred well location...**
- ✓ **Area you prefer your septic system to be placed...**
- ✓ **North arrow, or other sufficient indicator of direction...**


Circle N/A on the following if appropriate:


- ____ **Location of septic systems and wells within 100' of your property...** (N/A)
- ____ **Location of easements and rights of ways on your property...** (N/A)
- ____ **Location of any designated wetlands on the property...** (N/A)

Signature: Karen D. Wallace
Property owner or owner's legal representative signature (SIGNATURE REQUIRED)

10-11-07
DATE

USE THIS SPACE TO DRAW YOUR SITE PLAN

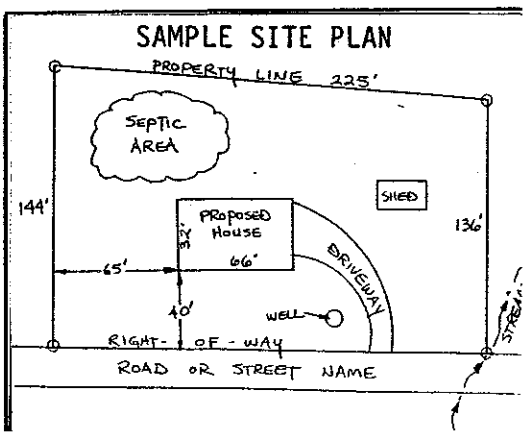

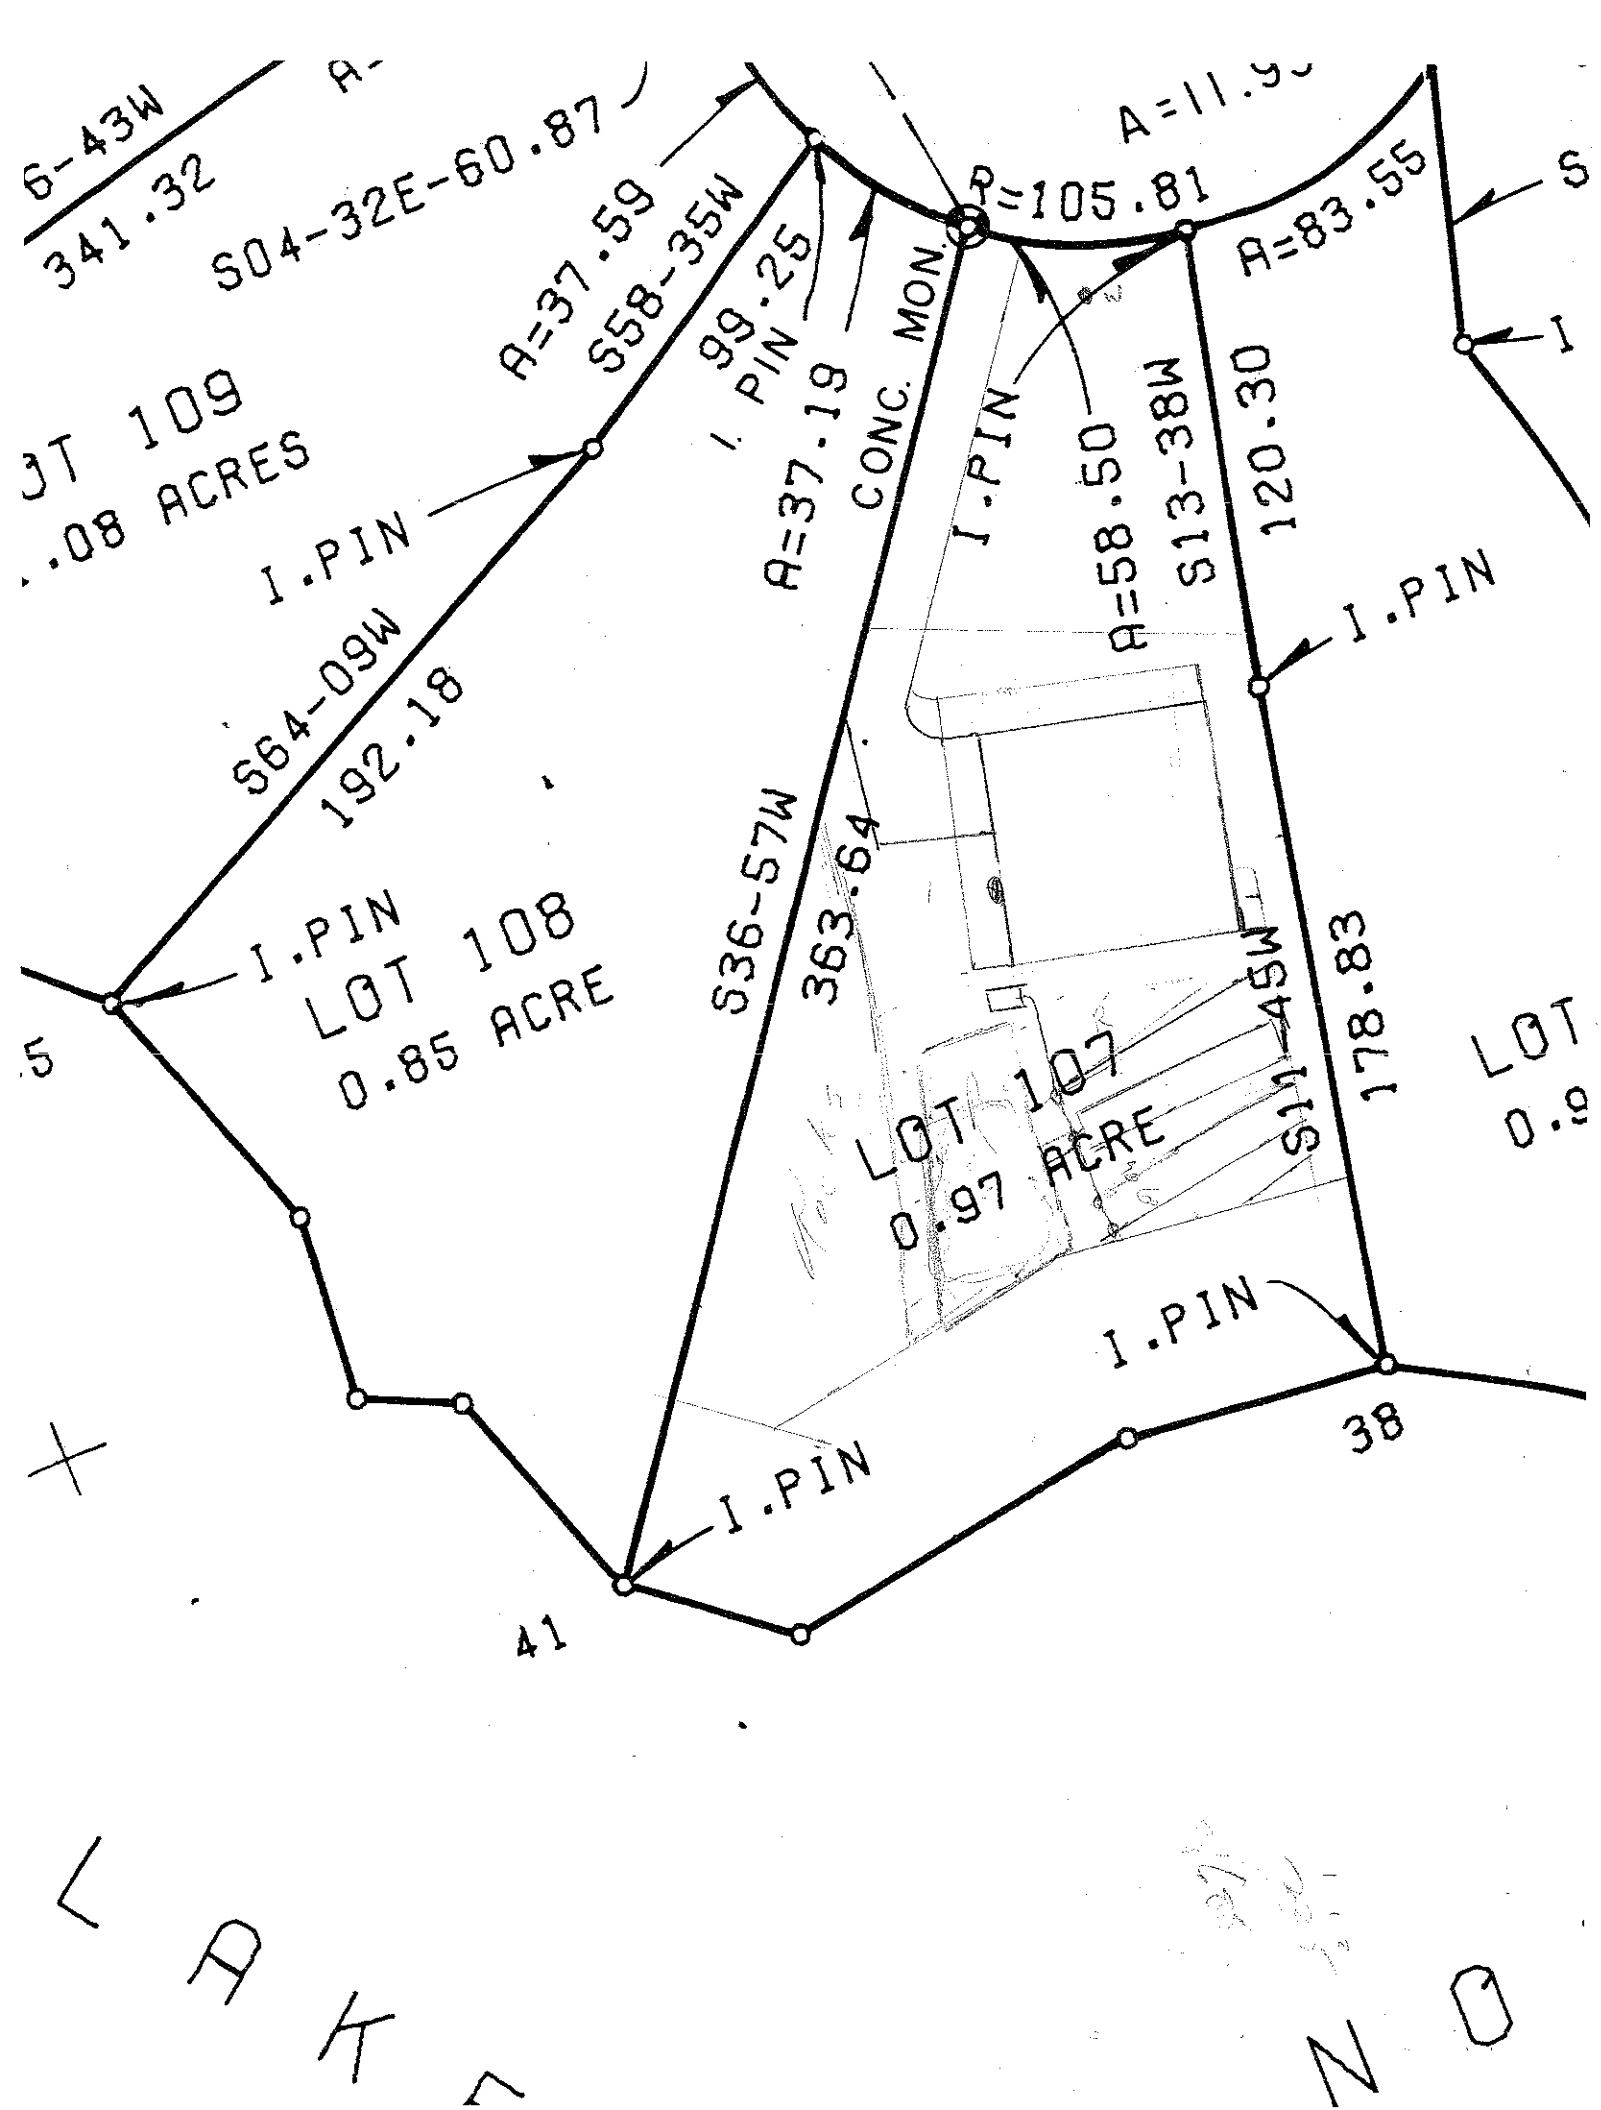
S6-43W
341.32
S04-32E-60.87
A=37.59
S58-35W
99.25
I.PIN
CONC. MON.
A=37.19
R=105.81
A=11.9
A=83.55
S
I
I.PIN
A=58.50
S13-38W
120.30
I.PIN
S64-09W
192.18
I.PIN
LOT 108
0.85 ACRE
S36-57W
363.64
LOT 107
0.97 ACRE
S11-45W
178.83
LOT
0.9
I.PIN
I.PIN
I.PIN
41
38
5