DIVISION OF ENVIRONMENTAL HEALTH
ON-SITE WASTEWATER SECTION

Sheet ____ of ____
PROPERTY ID #: ____
COUNTY: ____

SOIL/SITE EVALUATION
for ON-SITE WASTEWATER SYSTEM

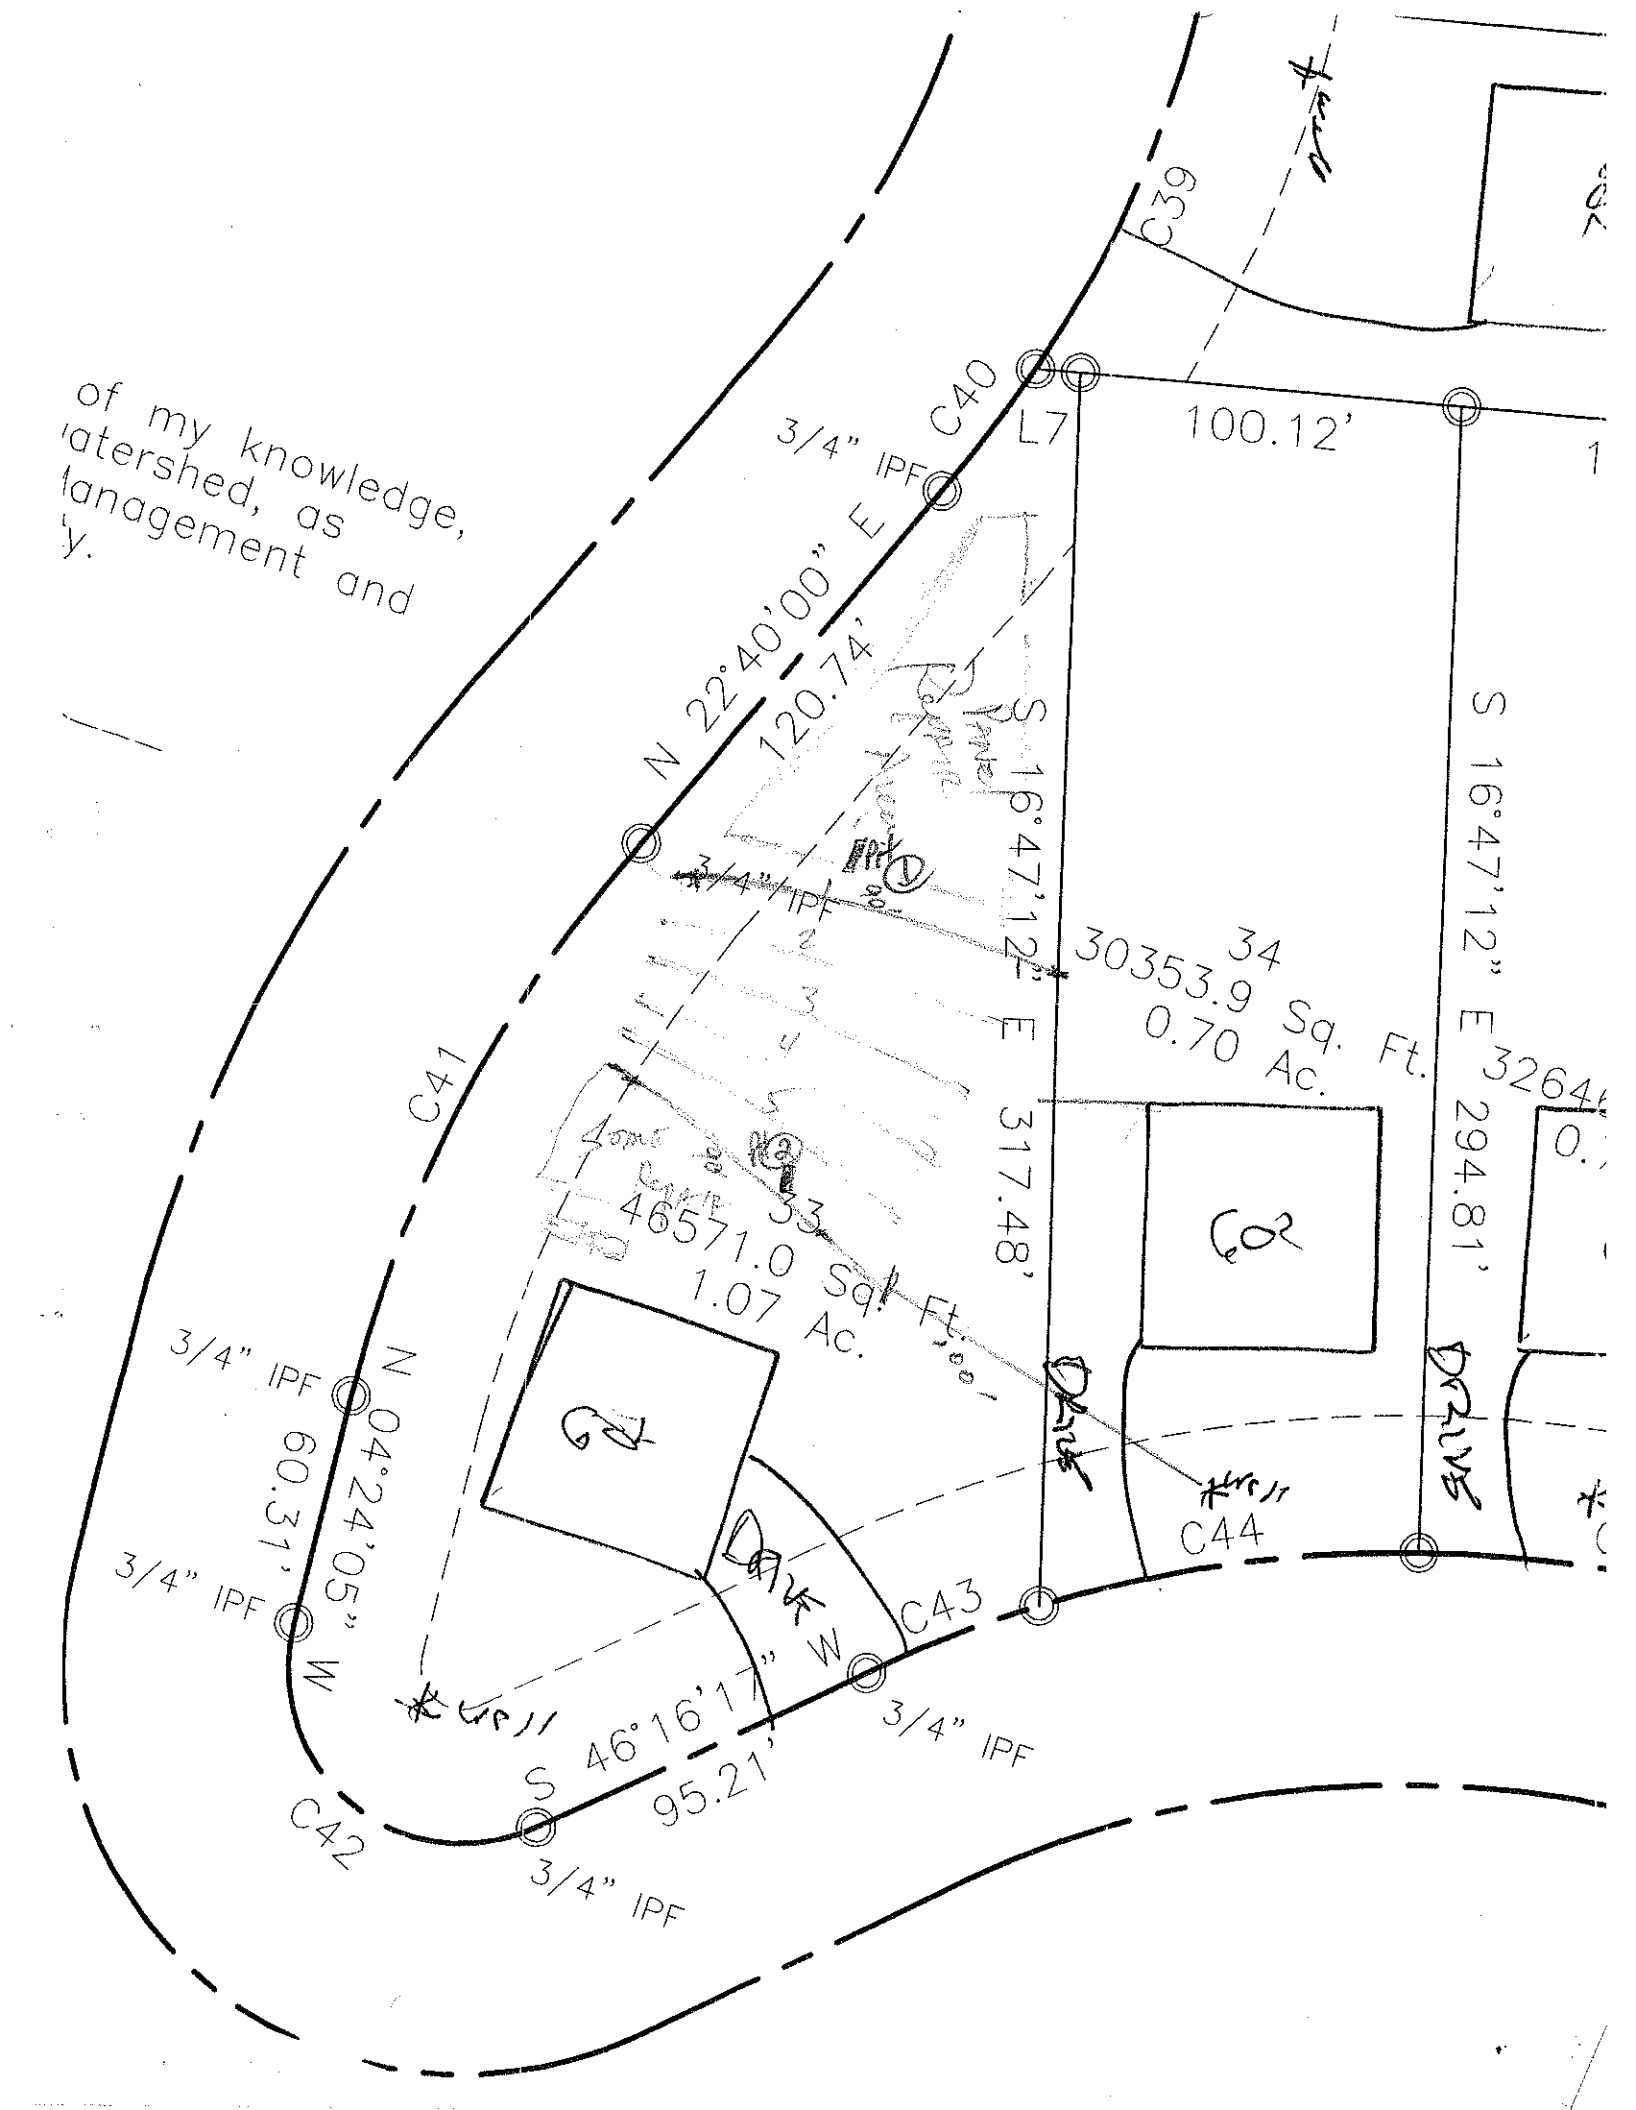
OWNER: ____ APPLICATION DATE ____
ADDRESS: ____
PROPOSED FACILITY: ____ PROPOSED DESIGN FLOW (.1949): 480gpd DATE EVALUATED: 8-7-03
LOCATION OF SITE: Lot 33 Greenbay Forest PROPERTY SIZE: ____
WATER SUPPLY: ☒ Private ☐ Public ☒ Well ☐ Spring ☐ Other ____ PROPERTY RECORDED: ____
EVALUATION METHOD: ☐ Auger Boring ☒ Pit ☐ Cut
TYPE OF WASTEWATER: ☒ Sewage ☐ Industrial Process ☐ Mixed

PROFILE #	.1940 LAND-SCAPE POSITION/ SLOPE %	HORI-ZON DEPTH (IN.)	SOIL MORPHOLOGY (.1941) .1941 STRUCTURE/ TEXTURE	.1941 CONSISTENCY/ MINERALOGY	OTHER PROFILE FACTORS .1942 SOIL WETNESS/ COLOR	.1943 SOIL DEPTH	.1956 SAPRO CLASS	.1944 RESTR HORIZ	PROFILE CLASS & LTAR
1	6%	0-10	Br lmsl	Fri ss sp	Perch sap 30"				0.3
		10-37	Mott R SC	Fri ss sp					
		37-50	mottle Rg L/SCL sap	fri ss sp					
2		0-24	Br mott brn-gray scl	fri ss sp					0.3
		24-46	Mott rg sc	fri ss sp Kaol					
3									
4									

DESCRIPTION	INITIAL SYSTEM	REPAIR SYSTEM
Available Space (.1945)	PS	PS
System Type(s)	pm 25% Red	LPP PRS
Site LTAR	.3	.3

OTHER FACTORS (.1946): ____
SITE CLASSIFICATION (.1948): PS
EVALUATED BY: DLT
OTHER(S) PRESENT: Paul Pennington

COMMENTS: ____


of my knowledge,
watershed, as
Management and
ty.
C39
C40
L7
100.12'
3/4" IPF
N 22°40'00" E
120.74'
S 16°47'12" E
317.48'
S 16°47'12" E 294.81'
34
30353.9 Sq. Ft.
0.70 Ac.
33
46571.0 Sq. Ft.
1.07 Ac.
C41
C42
C43
C44
3/4" IPF
N 04°24'05" W
60.31'
S 46°16'17" W
95.21'
3/4" IPF
3/4" IPF
3/4" IPF