DEPARTMENT OF ENVIRONMENT AND NATURAL RESOURCES
DIVISION OF ENVIRONMENTAL HEALTH
ON-SITE WASTEWATER SECTION

Sheet ____ of ____
PROPERTY ID #: _____
COUNTY: _____

SOIL/SITE EVALUATION
for ON-SITE WASTEWATER SYSTEM

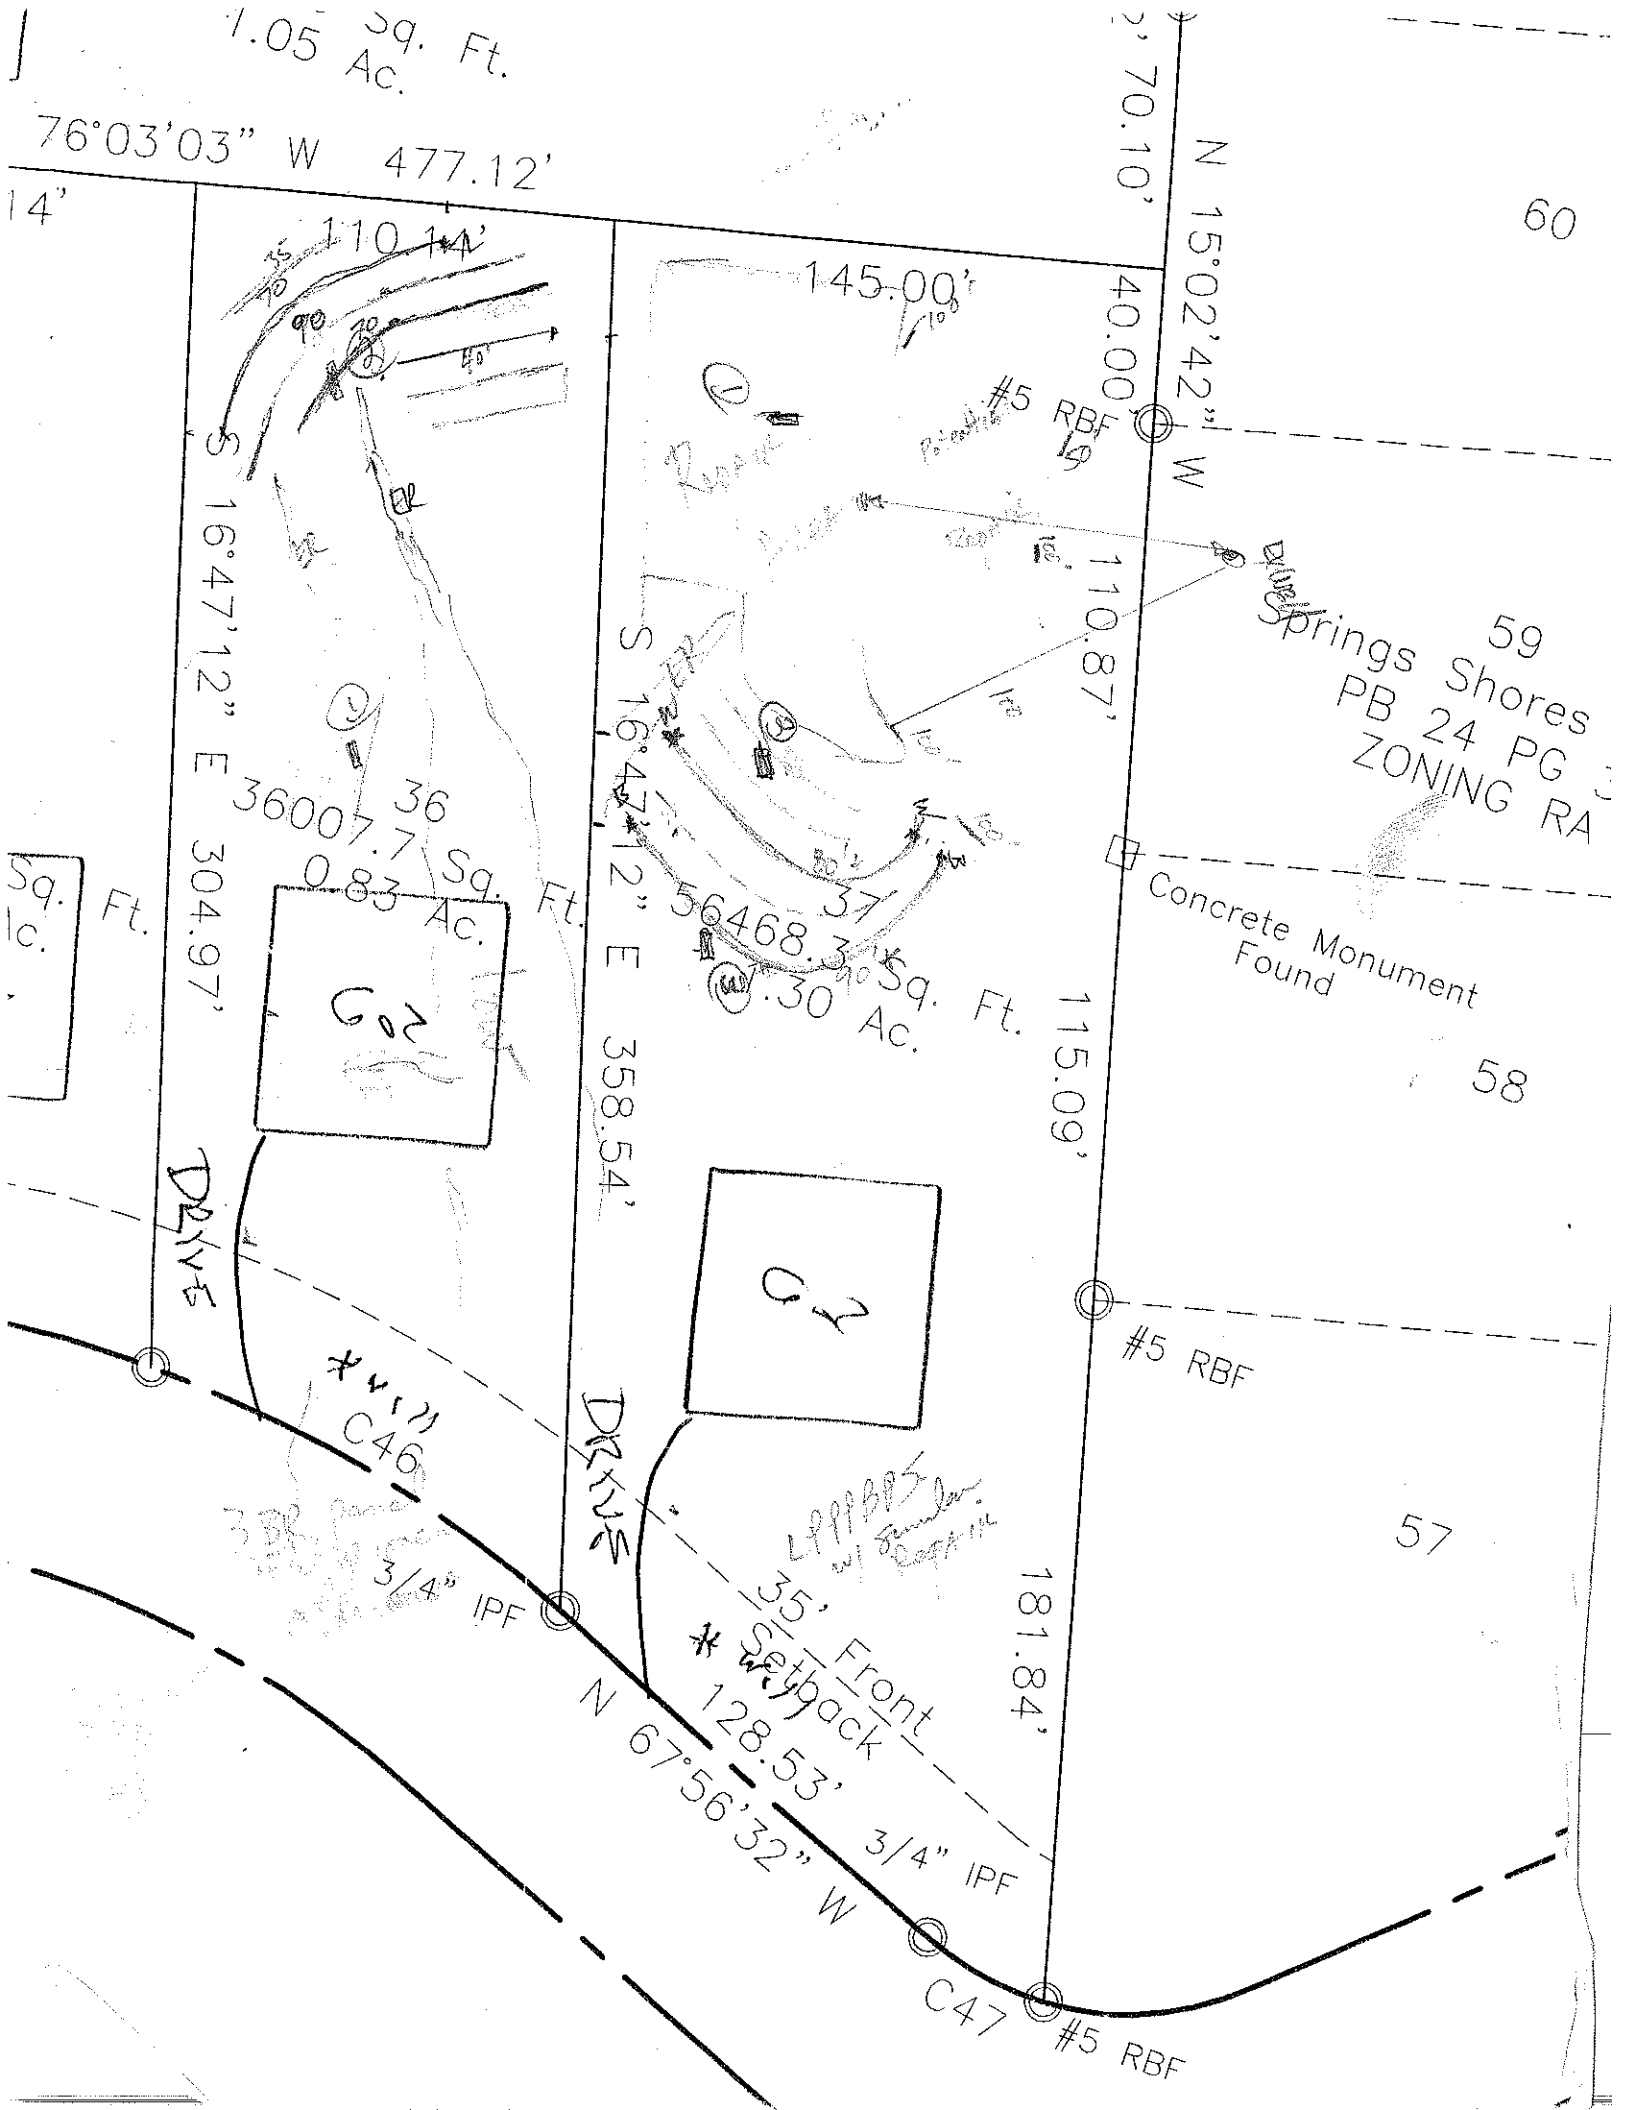
OWNER: Greenhaven Forest LLC APPLICATION DATE _____
ADDRESS: _____ DATE EVALUATED: 8-7-03
PROPOSED FACILITY: SFR PROPOSED DESIGN FLOW (.1949): 480 gpd PROPERTY SIZE: _____
LOCATION OF SITE: Lot 36 Greenhaven PROPERTY RECORDED: _____
WATER SUPPLY: ~~Private~~ Public ~~Well~~ Spring Other _____
EVALUATION METHOD: Auger Boring ~~Pit~~ Cut
TYPE OF WASTEWATER: ~~Sewage~~ Industrial Process Mixed

PROFILE #	.1940 LAND-SCAPE POSITION/ SLOPE %	HORI-ZON DEPTH (IN.)	SOIL MORPHOLOGY (.1941) .1941 STRUCTURE/ TEXTURE	SOIL MORPHOLOGY (.1941) .1941 CONSISTENCE/ MINERALOGY	OTHER PROFILE FACTORS .1942 SOIL WETNESS/ COLOR	.1943 SOIL DEPTH	.1956 SAPRO CLASS	.1944 RESTR HORIZ	PROFILE CLASS & LTAR
1	18% S	0-3	gr bnsl	frssso					.3
		3-36	m-sbk/mk RC	frssso					
		36-53	m-wk sbk grcl	frssso lenticular sap					
2		0-4	gr bnsl	frssso					.3
		4-15	wk sbk ehrsol	frssso					
		15-48	wk sbk grcl	frssso					
3									
4									

DESCRIPTION	INITIAL SYSTEM	REPAIR SYSTEM
Available Space (.1945)	PS per .1956	PS per .1956
System Type(s)	LPPPBPS	LPPPBPS
Site LTAR	.3	.3

OTHER FACTORS (.1946): _____
SITE CLASSIFICATION (.1948): PS
EVALUATED BY: DRH
OTHER(S) PRESENT: Paul Kannegier

COMMENTS: Many wetland areas, tight on space, Paul + Tracy flagged all LPA's - See attached plat.


1.05 Ac. Sq. Ft.
76°03'03" W 477.12'
14'
110.14'
S 16°47'12" E 304.97'
36007.7 Sq. Ft.
0.83 Ac.
G-2
Drive
S 16°47'12" E 358.54'
145.00'
N 15°02'42" W 70.10'
40.00'
#5 RBF
Point of Beginning
110.87'
S 16°47'12" E 56468.3 Sq. Ft.
1.30 Ac.
Pool
Springs Shores
PB 24 PG
ZONING RA
59
60
58
57
Concrete Monument Found
115.09'
181.84'
G-1
#5 RBF
Drive
Irregular
C46
3/4" IPF
35' Front Setback
128.53'
N 67°56'32" W
3/4" IPF
C47
#5 RBF