

Acknowledgement Of
Plans Submittal ONLY
Date 11-26-07
Date 11/27/07

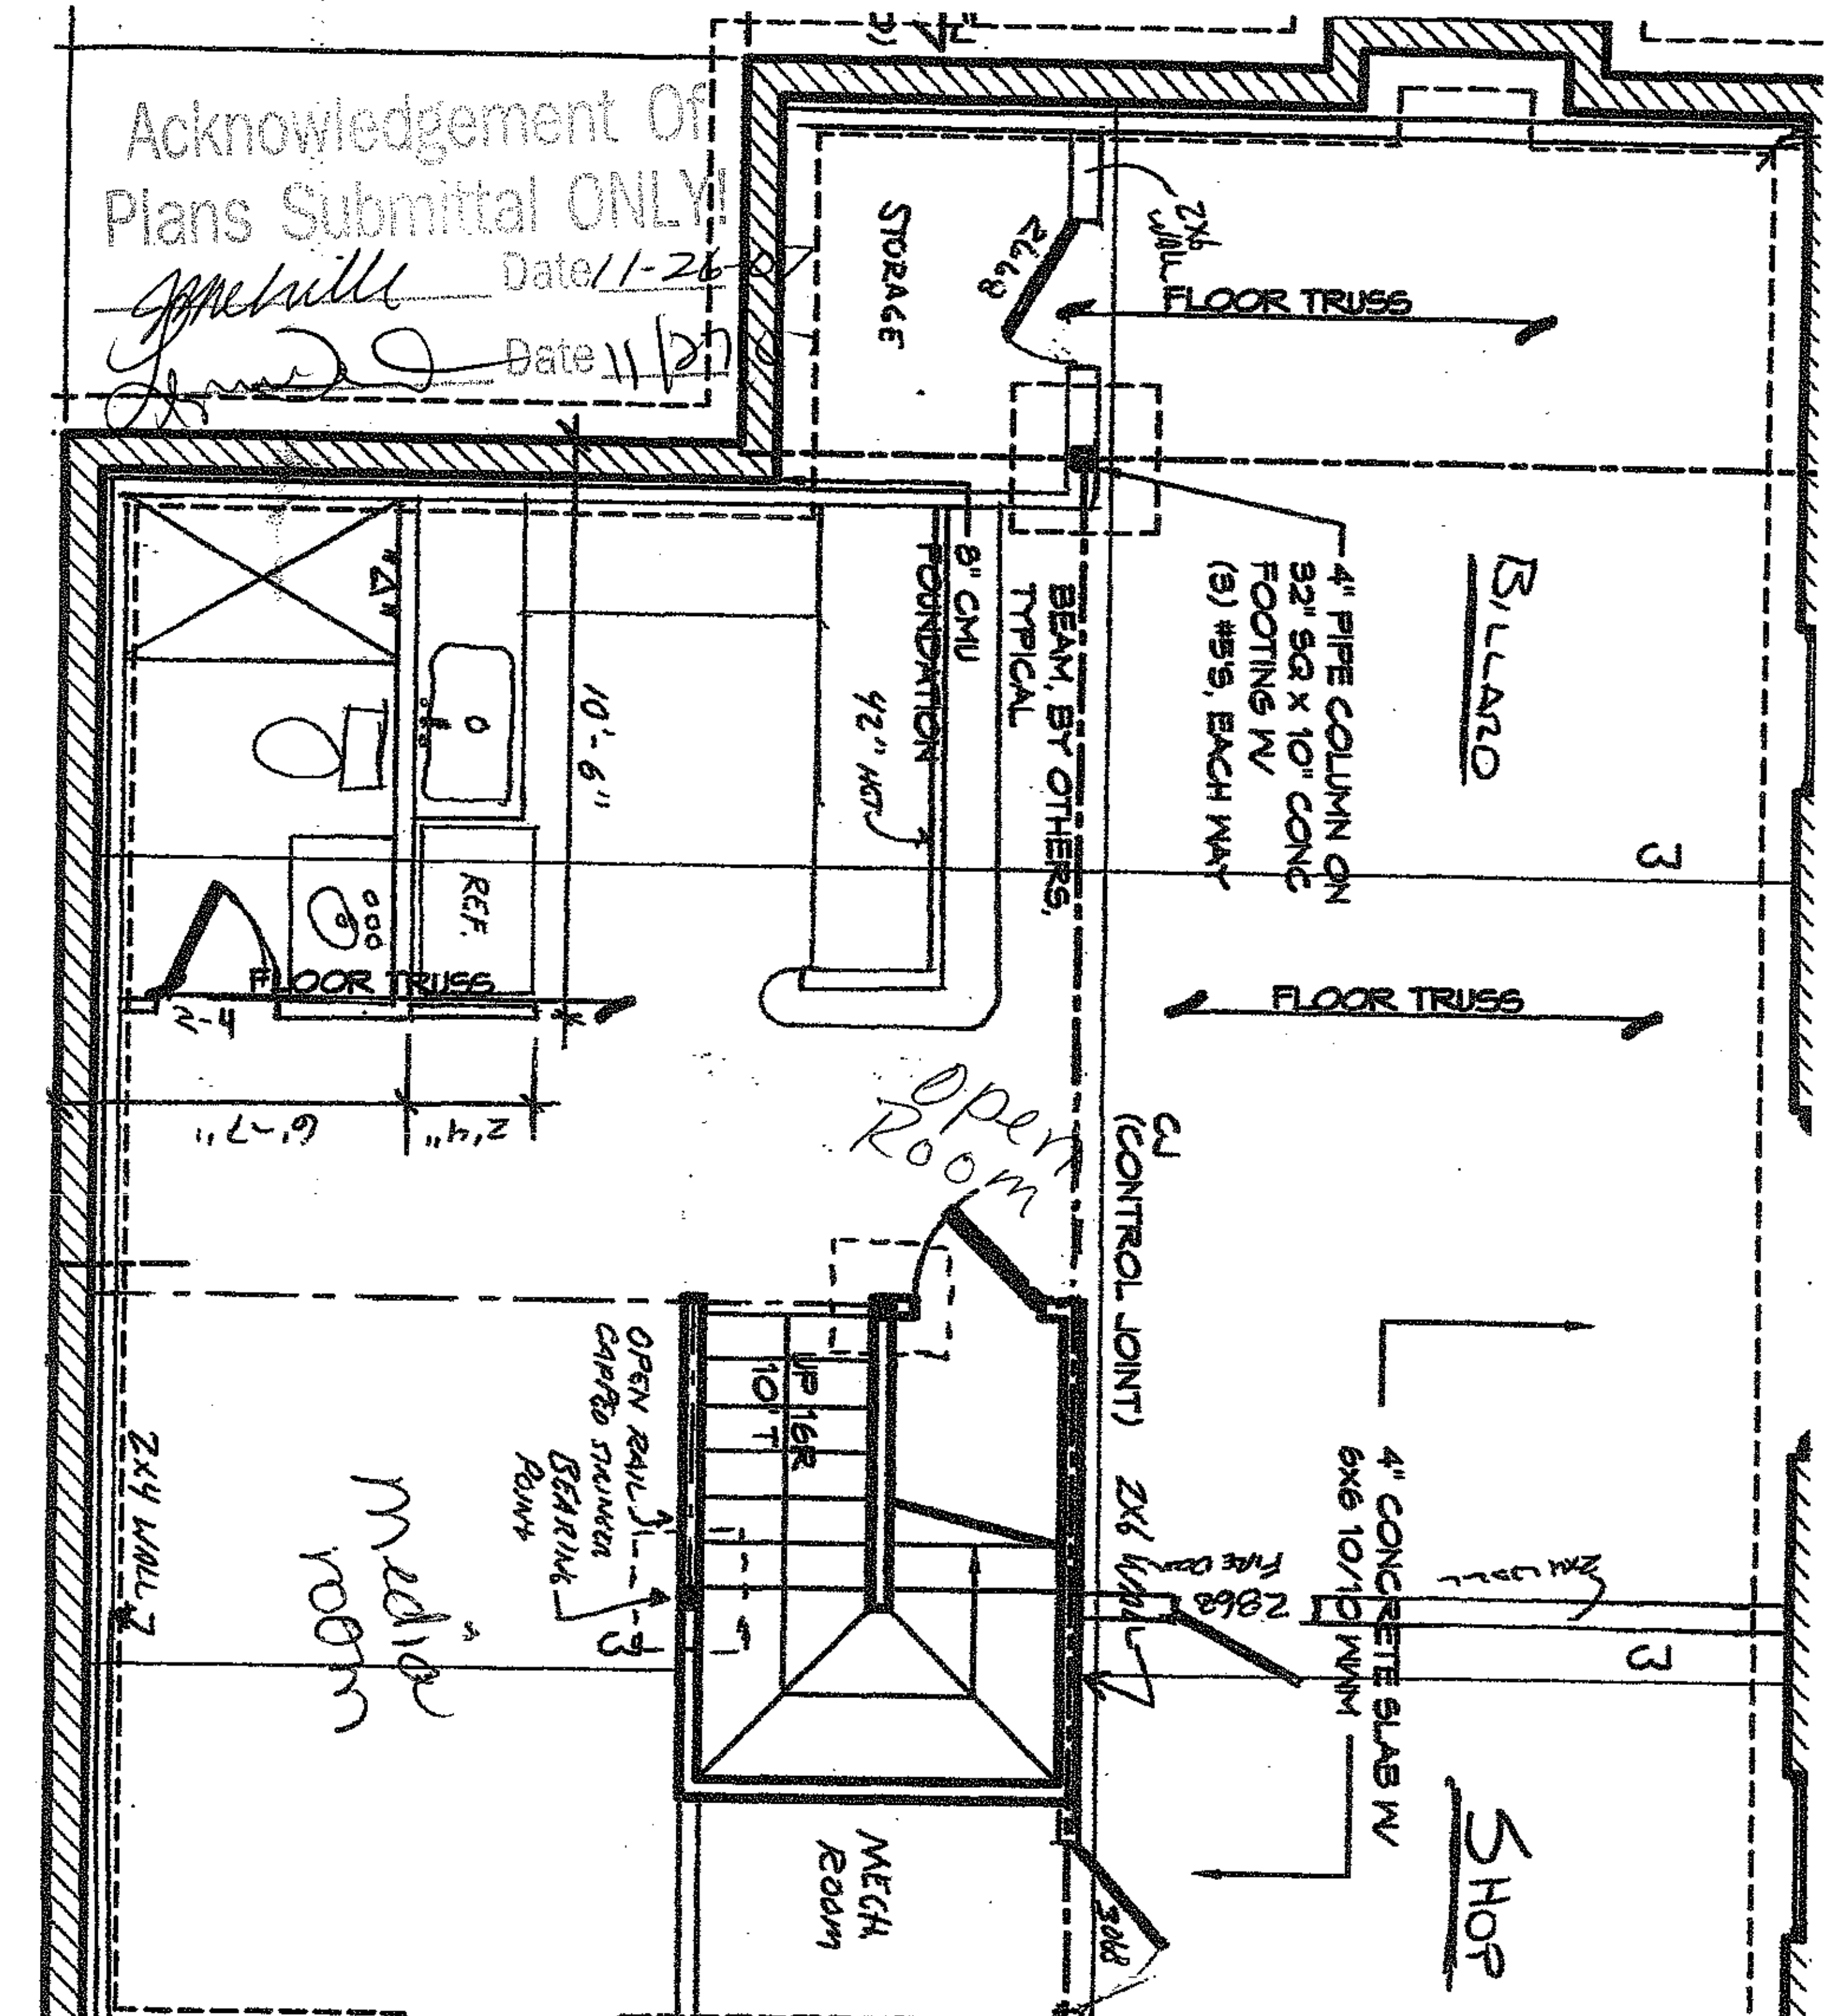

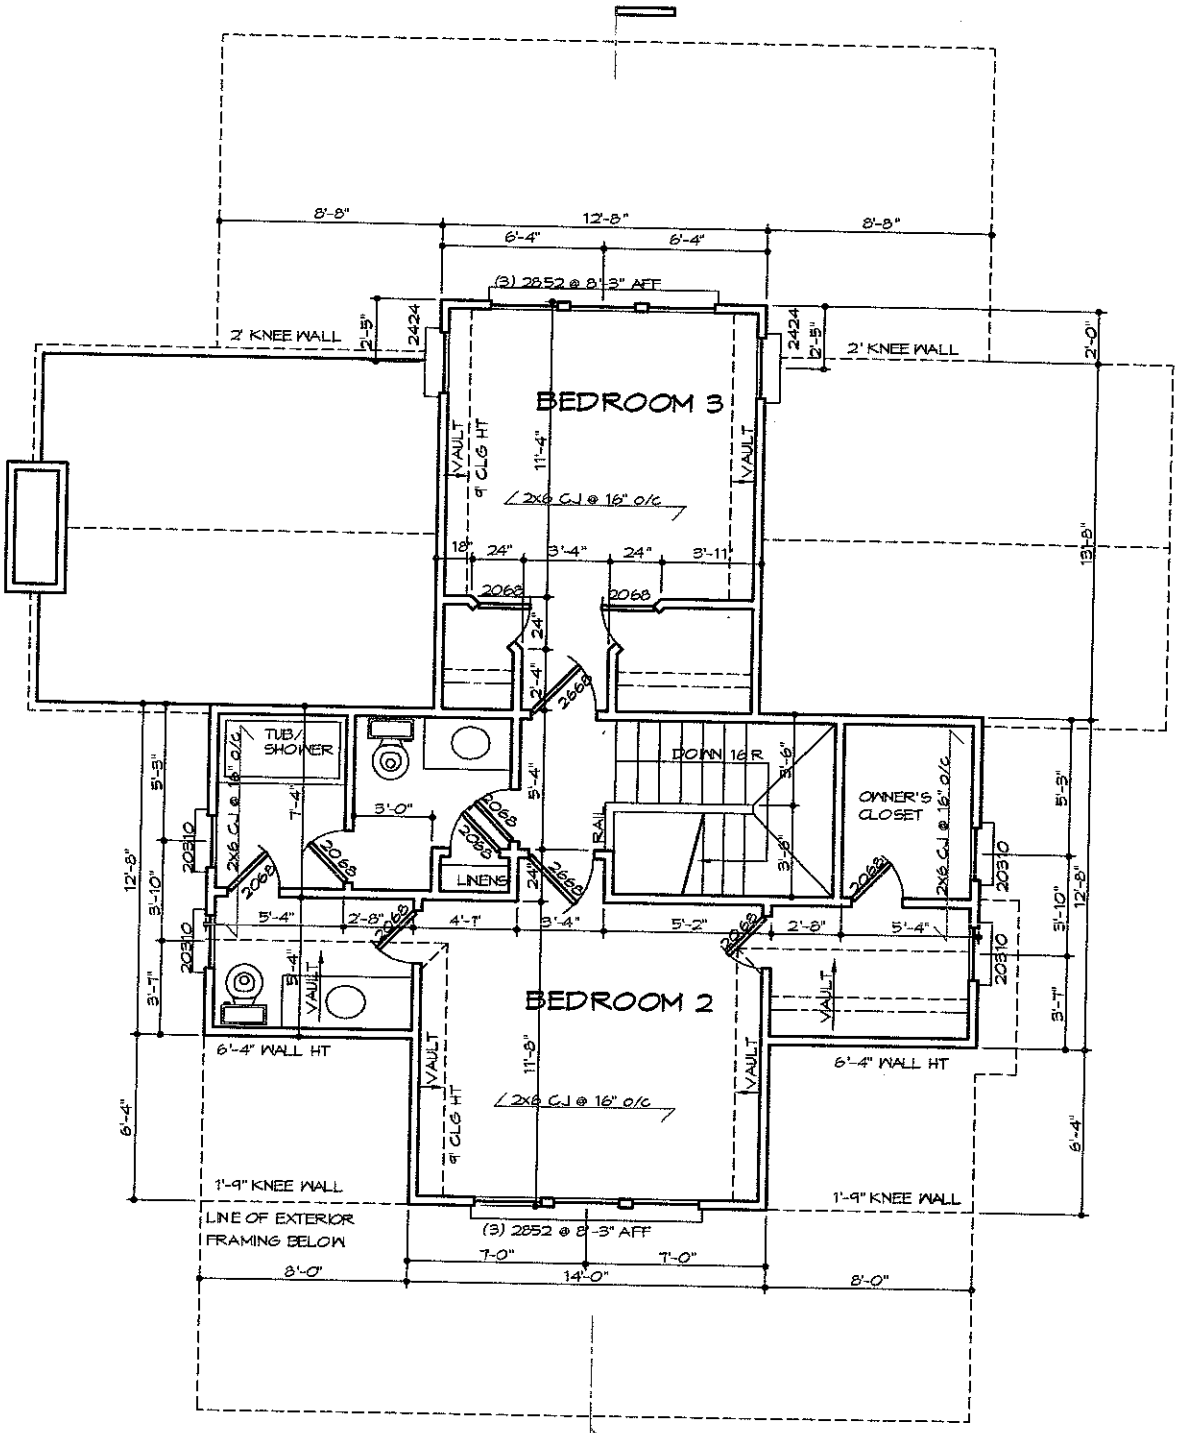

1
A4


Acknowledgement Of
Plans Submittal ONLY!

Date 11-26-07

Date 11/27/07

2
A1
SECOND FLOOR PLAN
1/4"=1'-0"

NOTES:
1) @ 1-1/2" PLATE HT

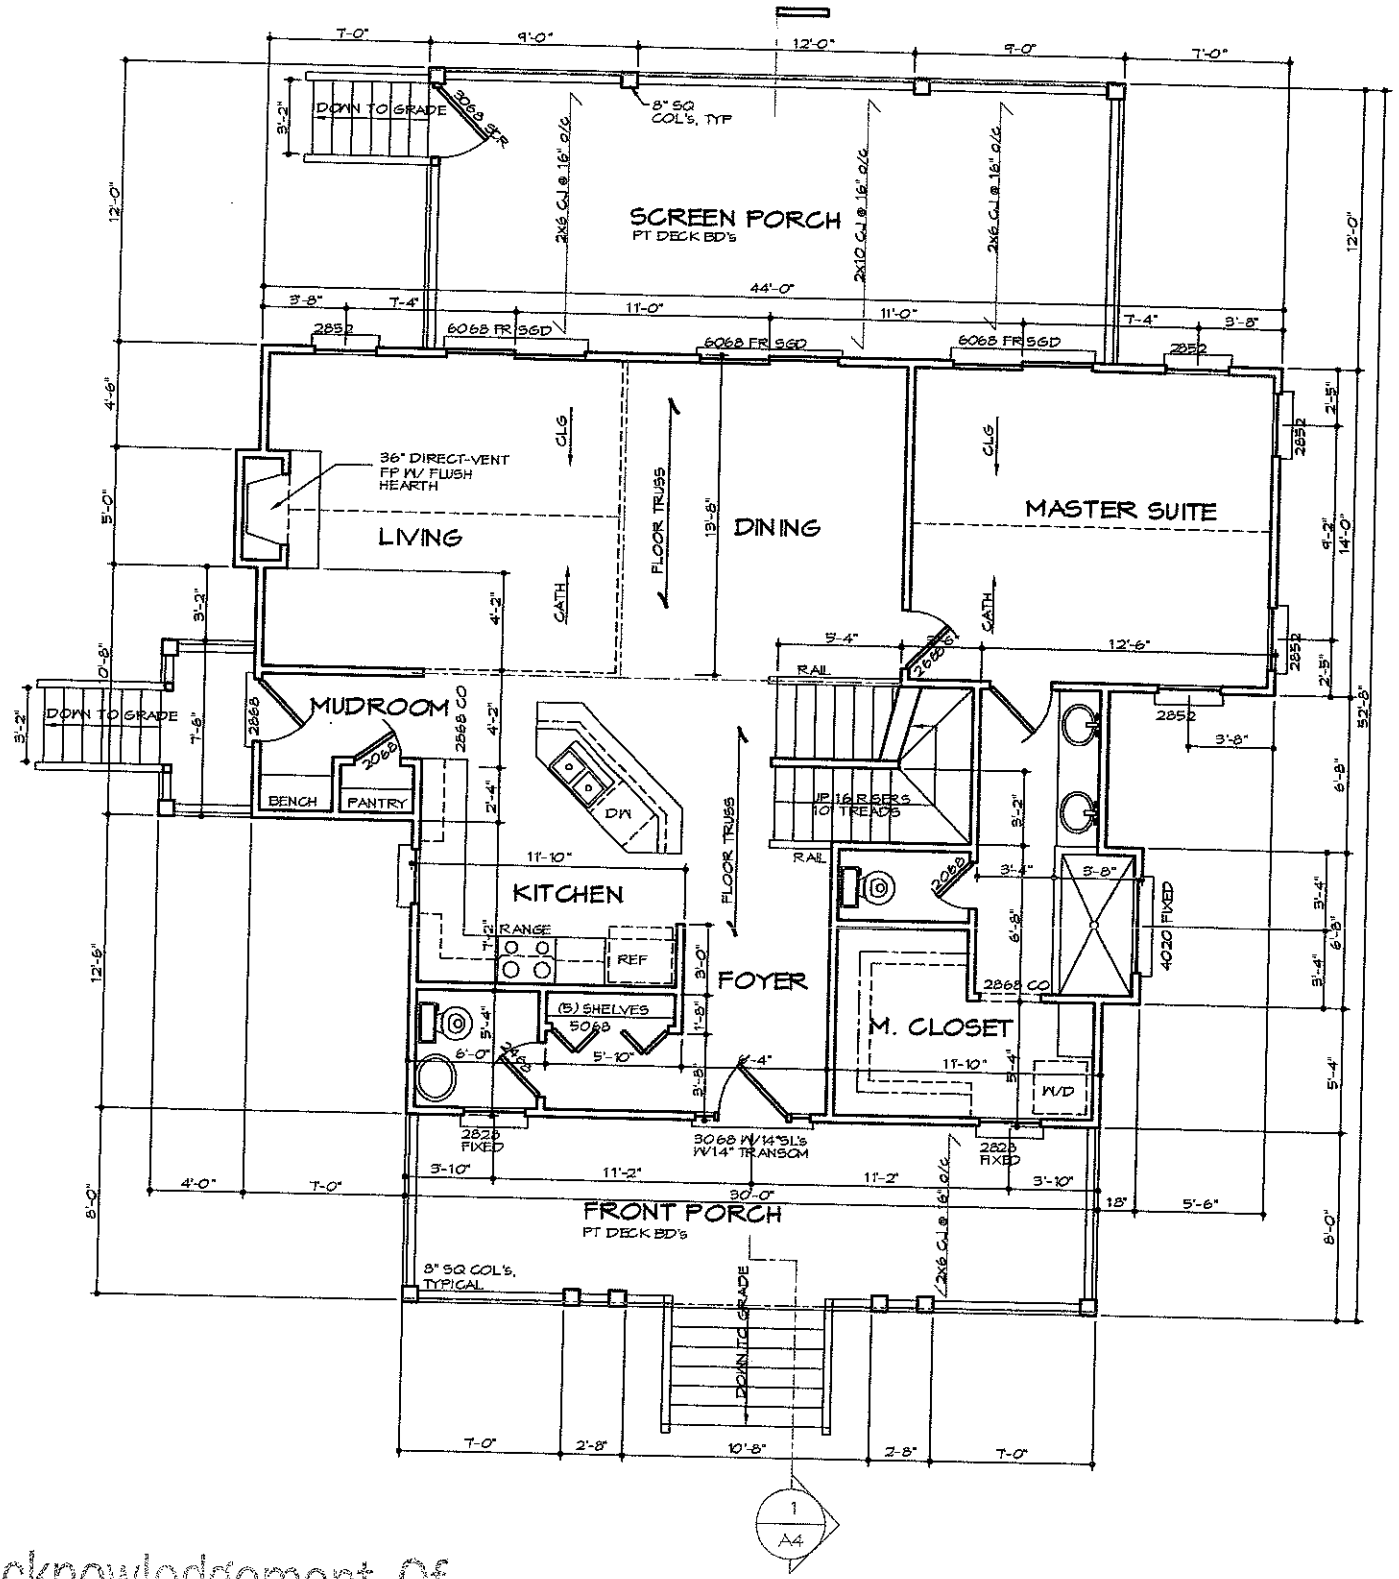

1 / A4

Acknowledgement Of Plans Submittal ONLY!

Date 11-26-07

Date 11/27/07

1 / A1 FIRST FLOOR PLAN

1/4"=1'-0"

NOTES:
1) 9 1-1/2" PLATE HT
2) SET WINDOWS @ 7'-4" AFF, UNLESS NOTED OTHERWISE
3) DIMENSIONS ARE TO FRAMING
4) PROVIDE (2) STUDS BETWEEN INDIVIDUAL WINDOW UNITS WHERE MULTIPLE UNITS ARE INDICATED
5) DOOR & WINDOW SIZE CLARIFICATION EXAMPLE: 2468 = 2'-4" X 6'-8" (NOMINAL SIZE)

AREA CALCULA
GROUND FLOOR HEATED
FIRST FLOOR HEATED
SECOND FLOOR HEATED