DEPARTMENT OF ENVIRONMENT, HEALTH, AND NATURAL RESOURCES
DIVISION OF ENVIRONMENTAL HEALTH
ON-SITE WASTEWATER SECTION

Sheet ____ of ____
PROPERTY ID #: ____
COUNTY: ____

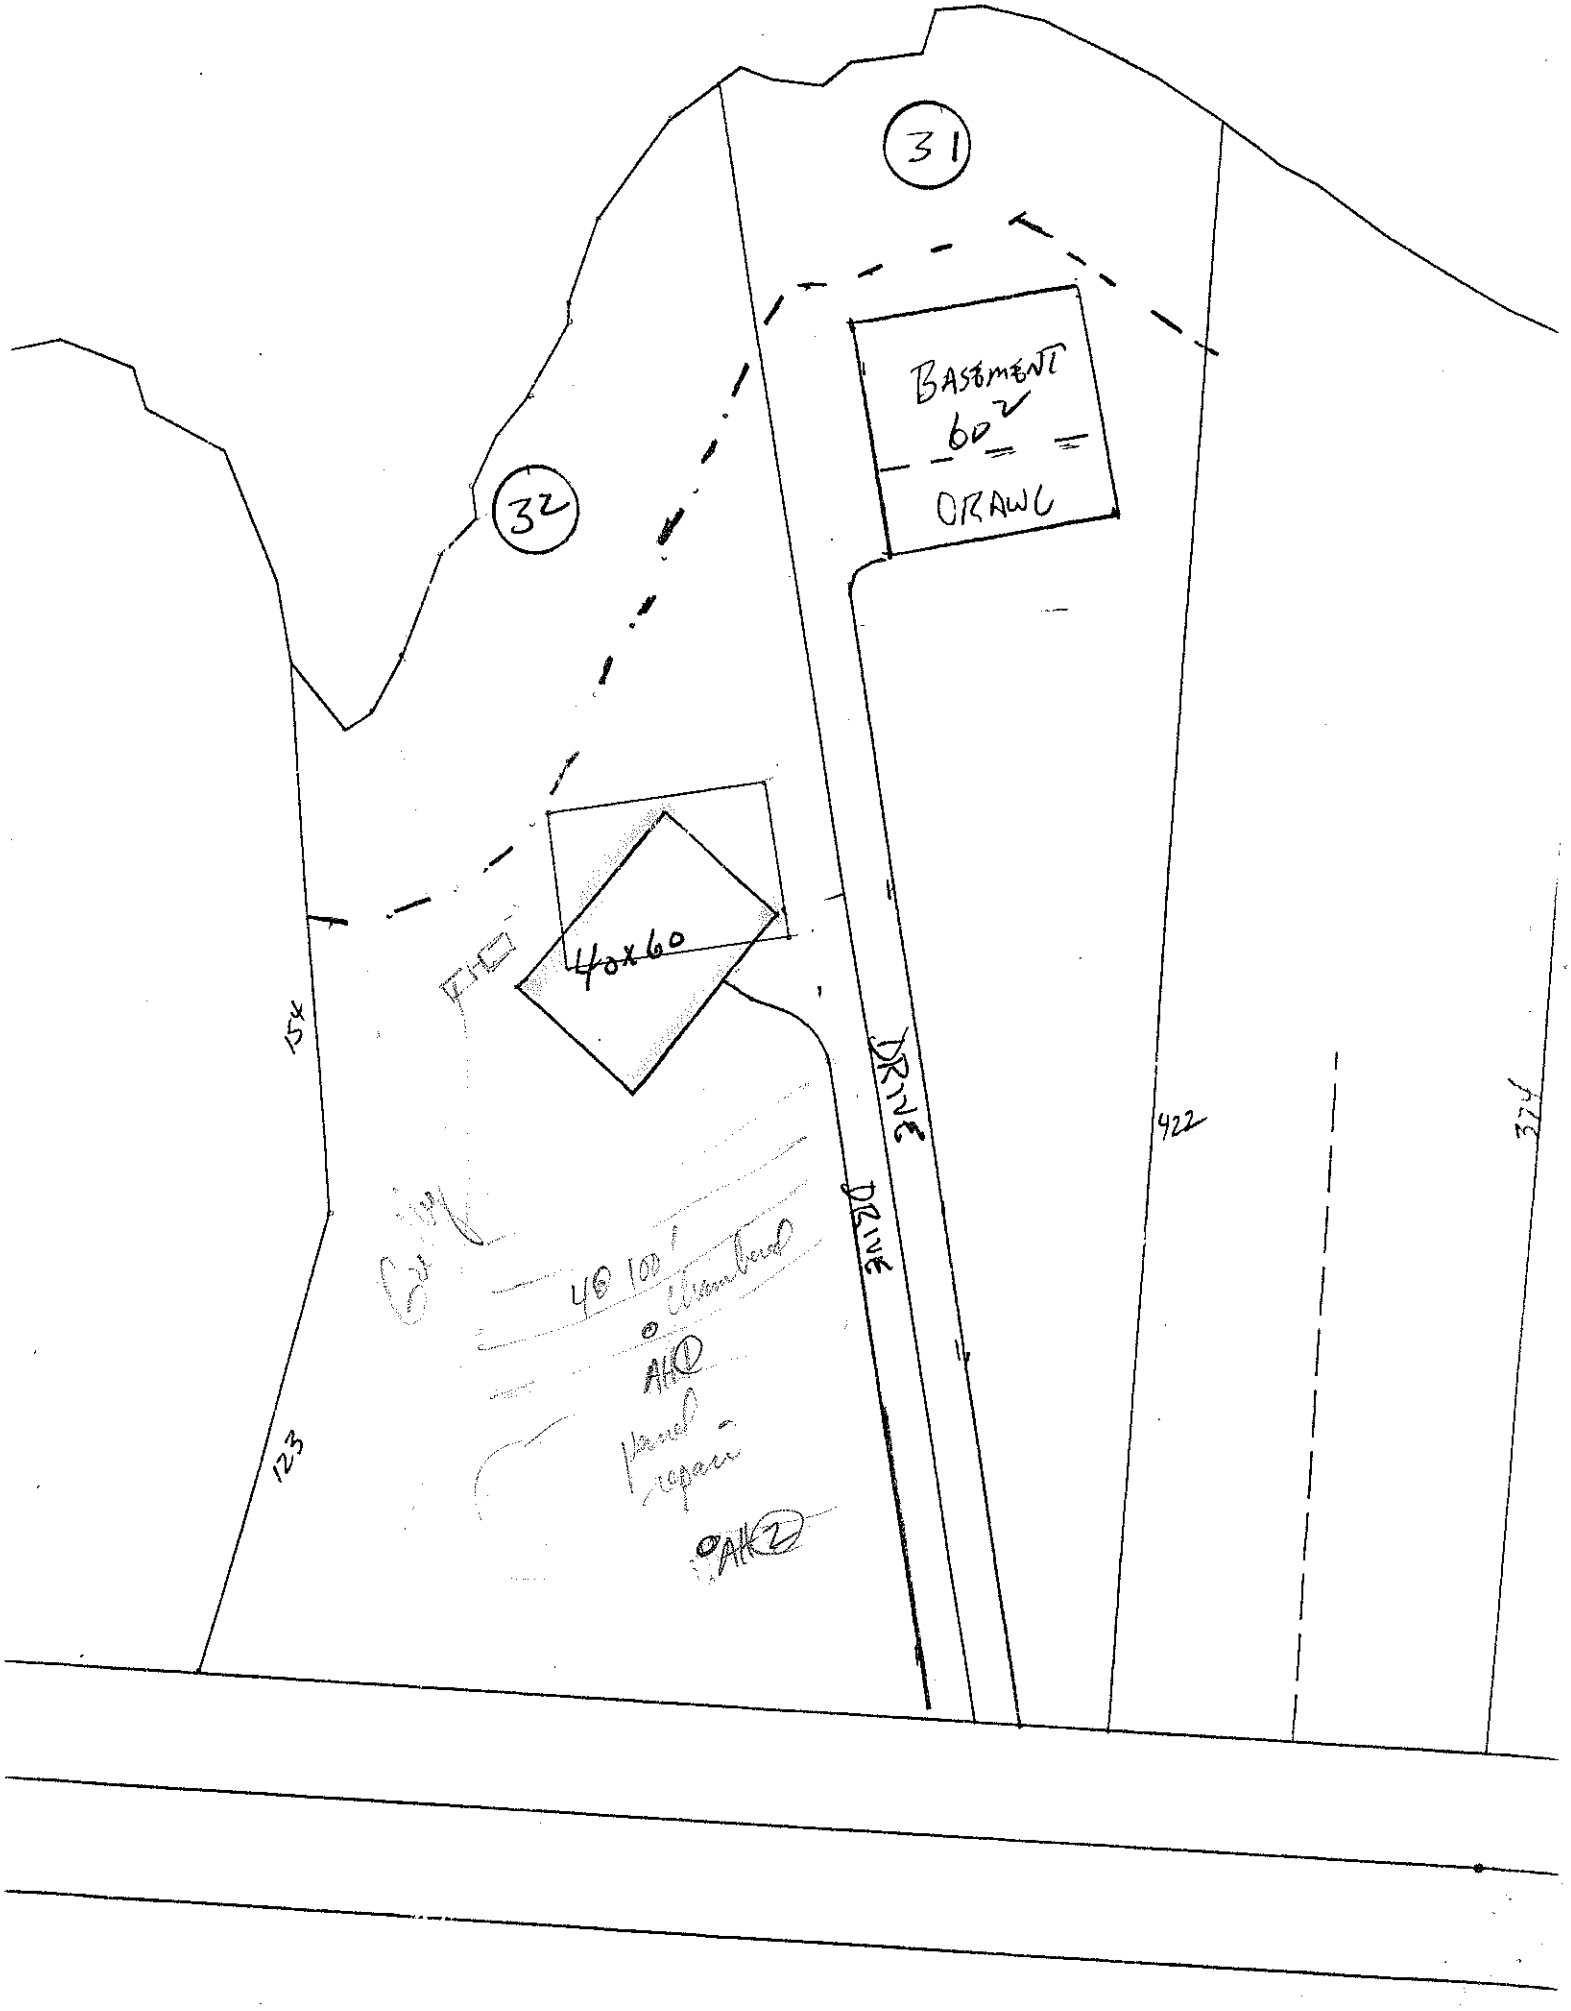
SOIL/SITE EVALUATION
for ON-SITE WASTEWATER SYSTEM

OWNER: CRI APPLICANT: ____
ADDRESS: ____ APPLICATION DATE: ____ DATE EVALUATED: 7-5-96
PROPOSED FACILITY: ____ PROPOSED DESIGN FLOW (.1949): ____ PROPERTY SIZE: ____
LOCATION OF SITE: Lot 32 Kennedale PROPERTY RECORDED: ____
WATER SUPPLY: ☐ Private ☐ Public ☐ Well ☐ Spring ☐ Other ____
EVALUATION METHOD: ☐ Auger Boring ☐ Pit ☐ Cut
TYPE OF WASTEWATER: ☐ Sewage ☐ Industrial Process ☐ Mixed

PROFILE #	1940 LAND-SCAPE POSITION/ SLOPE %	HORI-ZON DEPTH (IN.)	SOIL MORPHOLOGY (1941) 1941 STRUCTURE/ TEXTURE	SOIL MORPHOLOGY (1941) 1941 CONSISTENCE/ MINERALOGY	OTHER PROFILE FACTORS 1942 SOIL WETNESS/ COLOR	1943 SOIL DEPTH	1956 SAPRO CLASS	1944 RESTR HORIZ	PROFILE CLASS & LTAR
1	L 15-25%	0-13	gr sl/scl	fr					.3+
		13-37	sbk r cl	fr-fr ss sp					
		37-48	m-w sbk rfscl	fr ss sp					
2	R 2-4%	0-18	sbk r heavy cl	fr-fi sp					.3+
		18-36	sbk r cl	fr ss sp					
		36-48	m sbk gy-r fscl	fr ss sp					
3									
4									

DESCRIPTION	INITIAL SYSTEM	REPAIR SYSTEM
Available Space (.1945)		
System Type(s)		
Site LTAR		

OTHER FACTORS (.1946): ____
SITE CLASSIFICATION (.1948): ____
EVALUATED BY: ____
OTHER(S) PRESENT: ____


31
32
BASEMENT
60'
DRAW
40x60
DRIVE
DRIVE
422
374
154
123
40 100'
AHD