DEPARTMENT OF ENVIRONMENT, HEALTH, AND NATURAL RESOURCES
DIVISION OF ENVIRONMENTAL HEALTH
ON-SITE WASTEWATER SECTION

Sheet ___ of ___
PROPERTY ID #: _____
COUNTY: _____

SOIL/SITE EVALUATION
for ON-SITE WASTEWATER SYSTEM

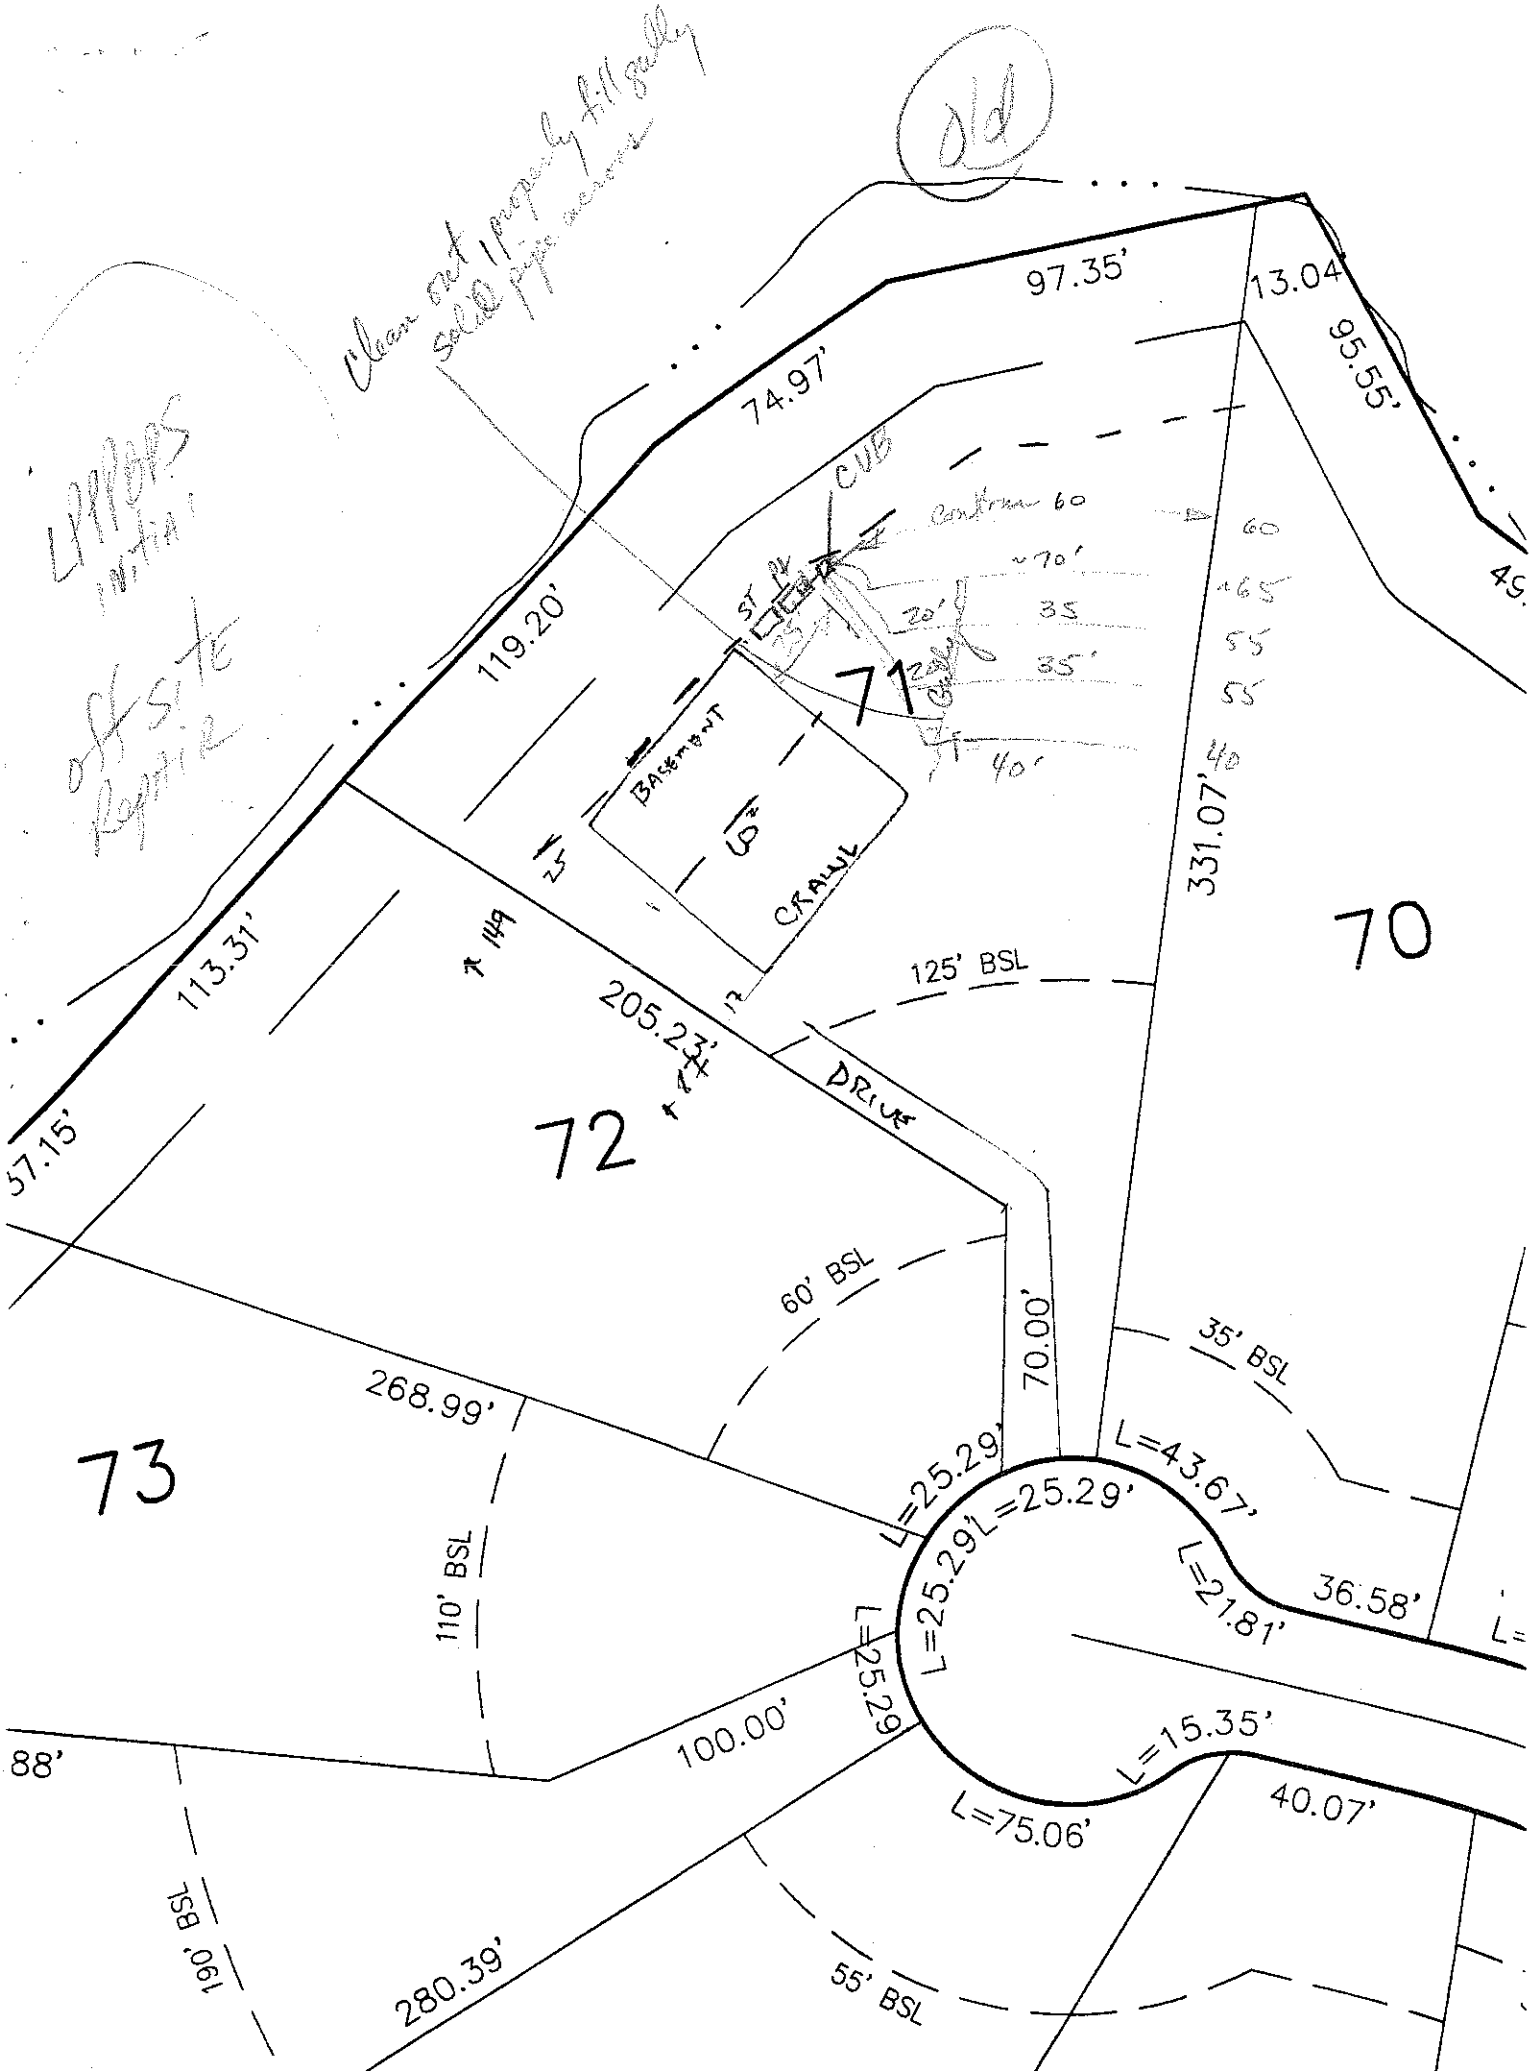
OWNER: CPT Peninsula Shores APPLICANT: _____
ADDRESS: _____ APPLICATION DATE: _____ DATE EVALUATED: 12-21-95
PROPOSED FACILITY: _____ PROPOSED DESIGN FLOW (.1949): _____ PROPERTY SIZE: _____
LOCATION OF SITE: Lot 21 Sewer easement repair only PROPERTY RECORDED: _____
WATER SUPPLY: ☐ Private ☑ Public ☐ Well ☐ Spring ☐ Other _____
EVALUATION METHOD: ☑ Auger Boring ☐ Pit ☐ Cut
TYPE OF WASTEWATER: ☑ Sewage ☐ Industrial Process ☐ Mixed

PROFILE #	.1940 LAND-SCAPE POSITION/ SLOPE %	HORI-ZON DEPTH (IN.)	SOIL MORPHOLOGY (.1941) .1941 STRUCTURE/ TEXTURE	.1941 CONSISTENCE/ MINERALOGY	OTHER PROFILE FACTORS .1942 SOIL WETNESS/ COLOR	.1943 SOIL DEPTH	.1956 SAPRO CLASS	.1944 RESTR HORIZ	PROFILE CLASS & LTAR
1	Fldpl 2-5%	0-10	gr scl						0.37
		10-20	sbk sc	fri sp					
		21-40	w vsbk c/sc (compact)	fri					
		40-46	gr vsbk-sl	fri					
2									
3									
4									

DESCRIPTION	INITIAL SYSTEM	REPAIR SYSTEM
Available Space (.1945)		
System Type(s)		
Site LTAR		

OTHER FACTORS (.1946): _____
SITE CLASSIFICATION (.1948): _____

EVALUATED BY: _____
OTHER(S) PRESENT: _____


Clean out 1 property fully
solid pipe across
old
LATROBE
INITIAL
off site
Reptile
97.35'
13.04
95.55'
74.97'
CUL
Centrum 60
~70'
35
35'
40'
60
~65
55
55
40
331.07'
119.20'
ST
LOCK
20'
BASEMENT
CRAWL
71
70
113.31'
125' BSL
205.23'
DRIVE
72
57.15'
60' BSL
70.00'
35' BSL
268.99'
73
L=25.29'
L=43.67'
L=25.29'
L=25.29'
L=21.81'
36.58'
110' BSL
100.00'
88'
L=15.35'
L=75.06'
40.07'
190' BSL
280.39'
55' BSL