

Acknowledgement Of
Plans Submittal ONLY!
Maria Dobson Date 11/2/06
Date 10-23-06


83

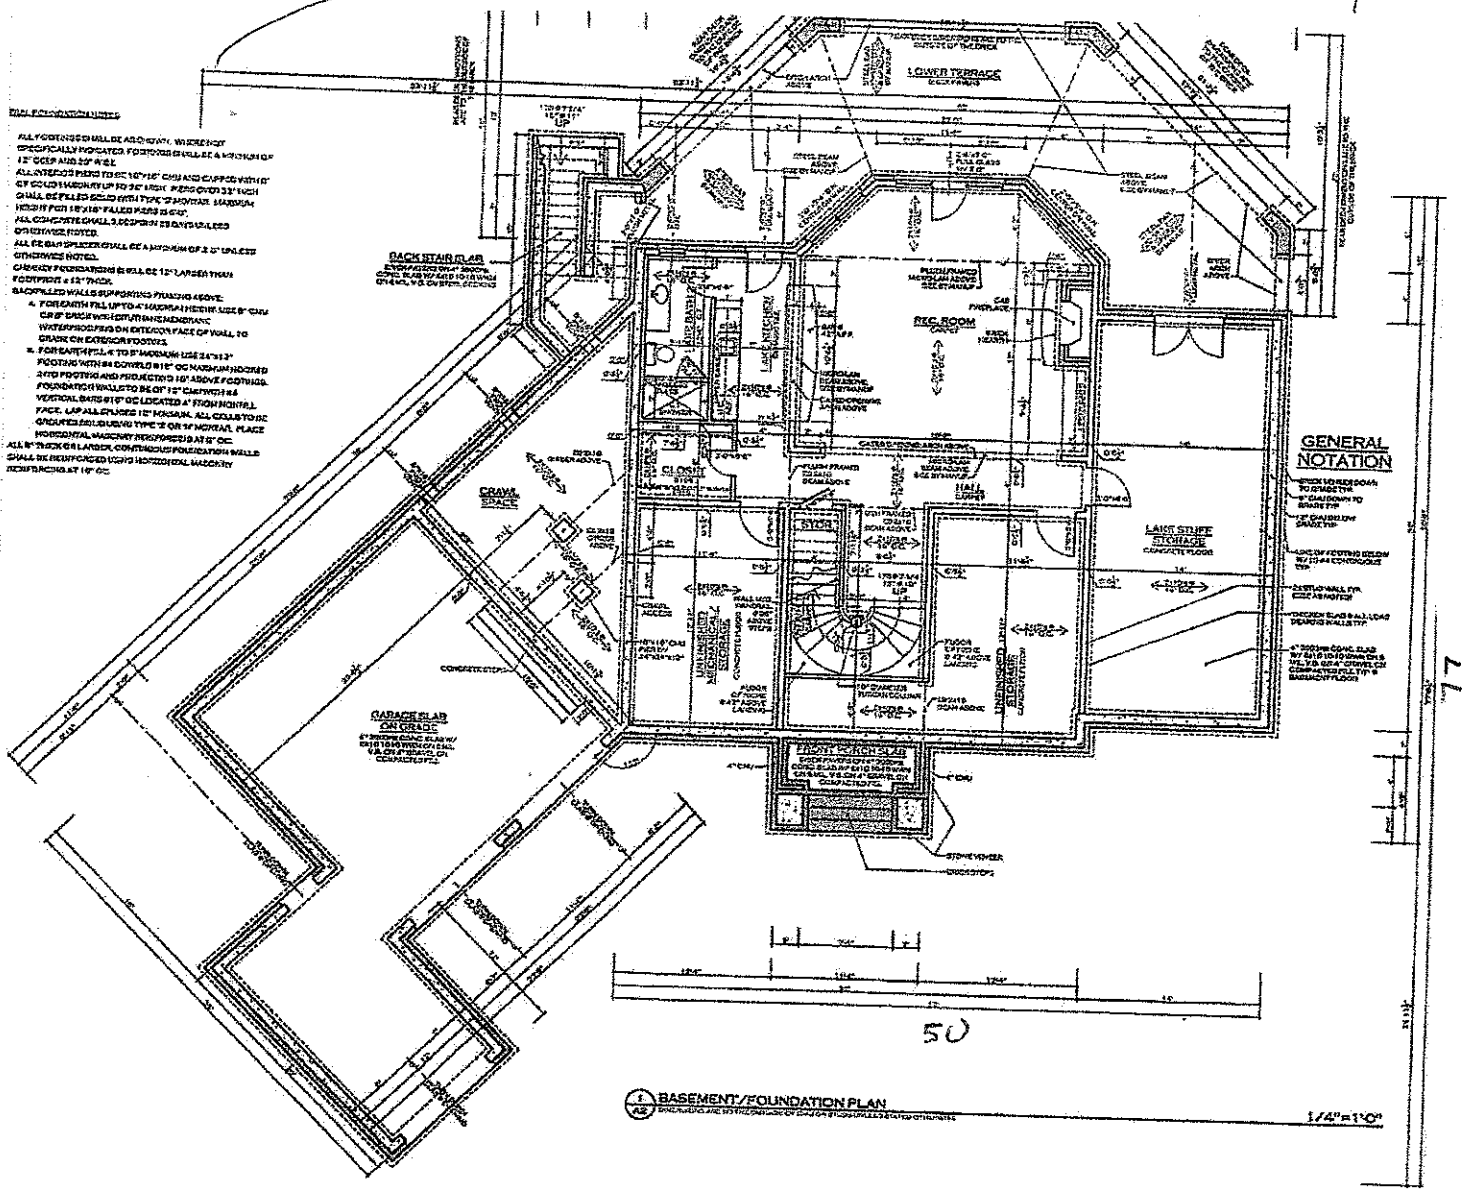

BASEMENT/FOUNDATION PLAN 1/4"=1'-0"

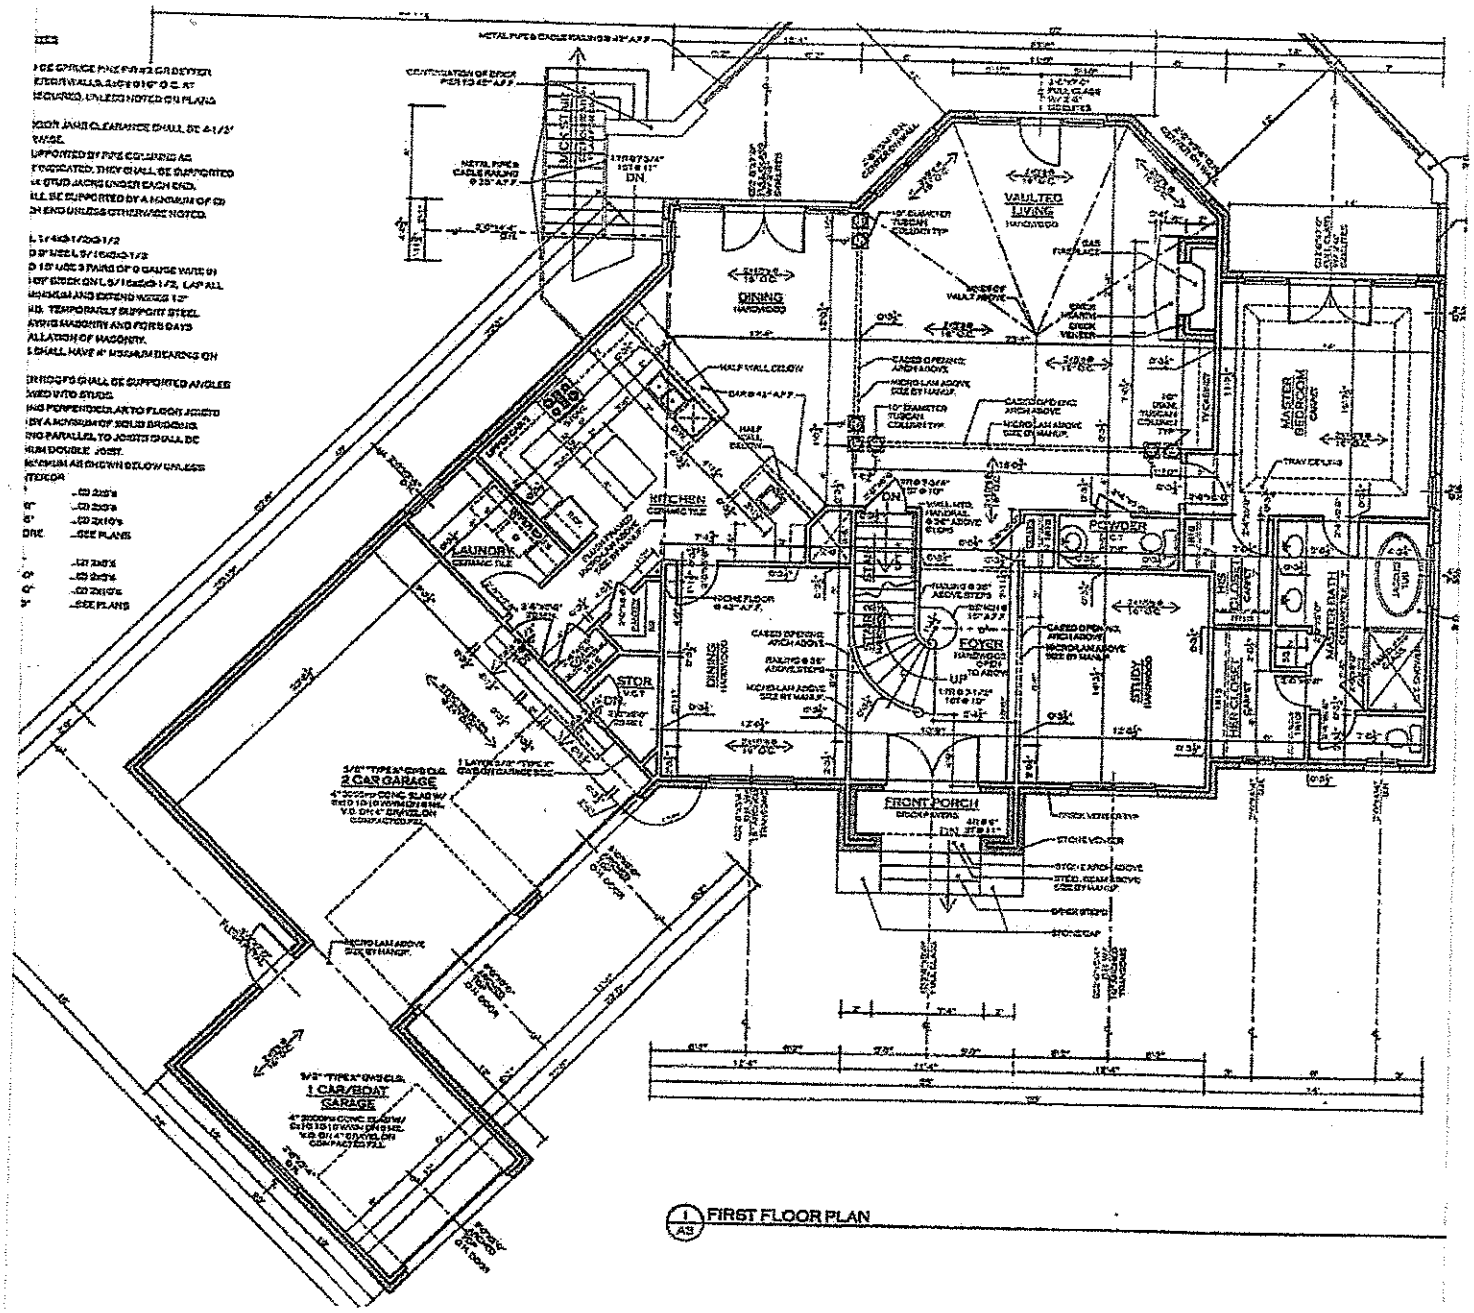

1/AS FIRST FLOOR PLAN

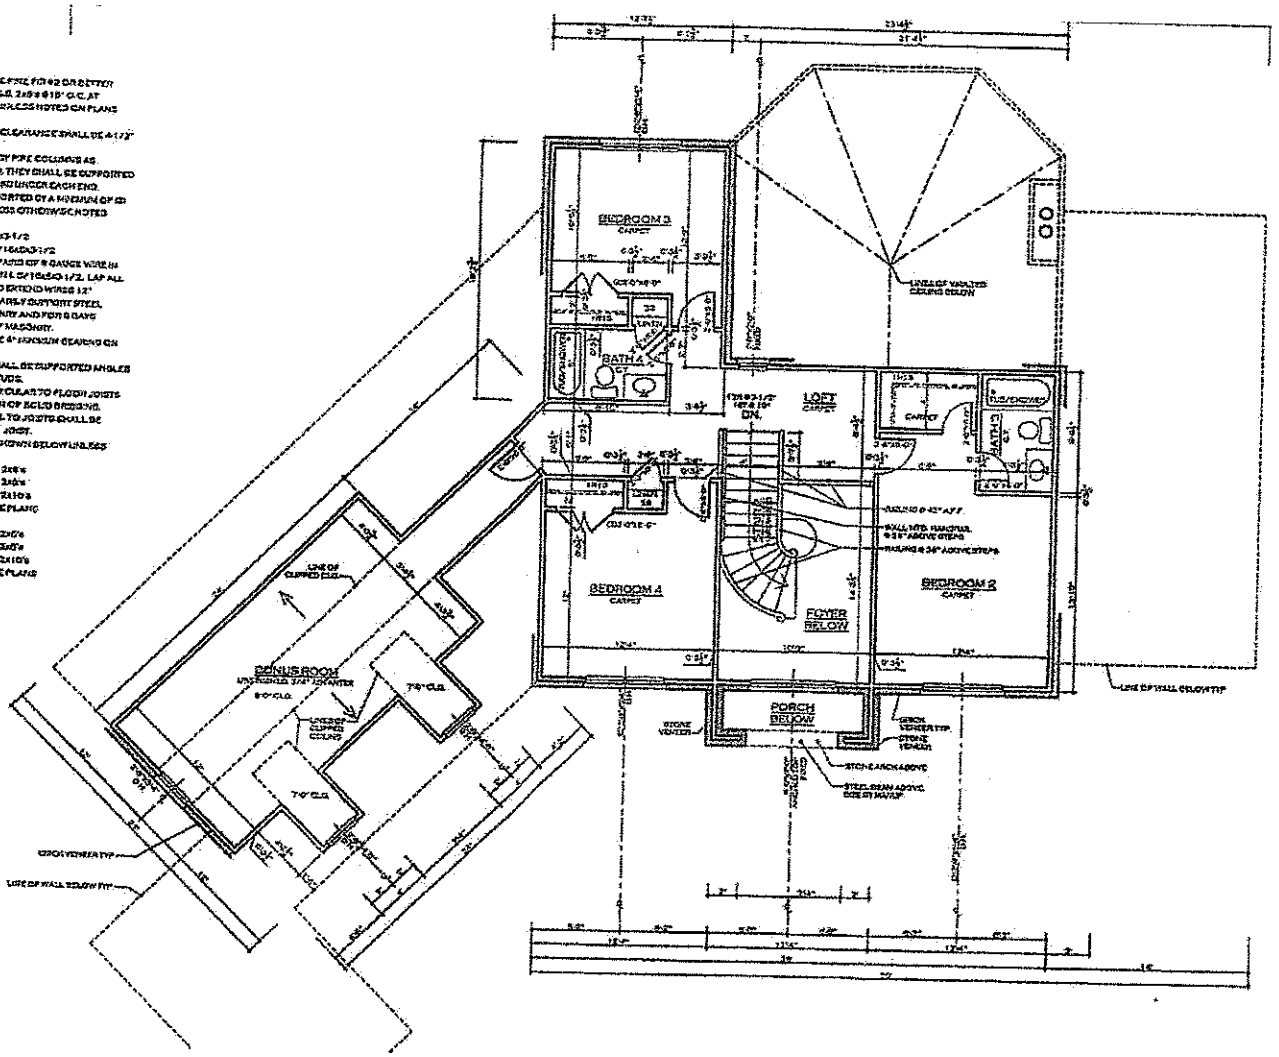
BEDROOM 3
BATH 4
LOFT
BATH 3
BEDROOM 4
FOYER BELOW
BEDROOM 2
DEN/RUS ROOM
PORCH BELOW
LINE OF CLIPPED CEILING
LINE OF WALL BELOW TYP