DEPARTMENT OF ENVIRONMENT,
HEALTH, & NATURAL RESOURCES
DIVISION OF ENVIRONMENTAL HEALTH

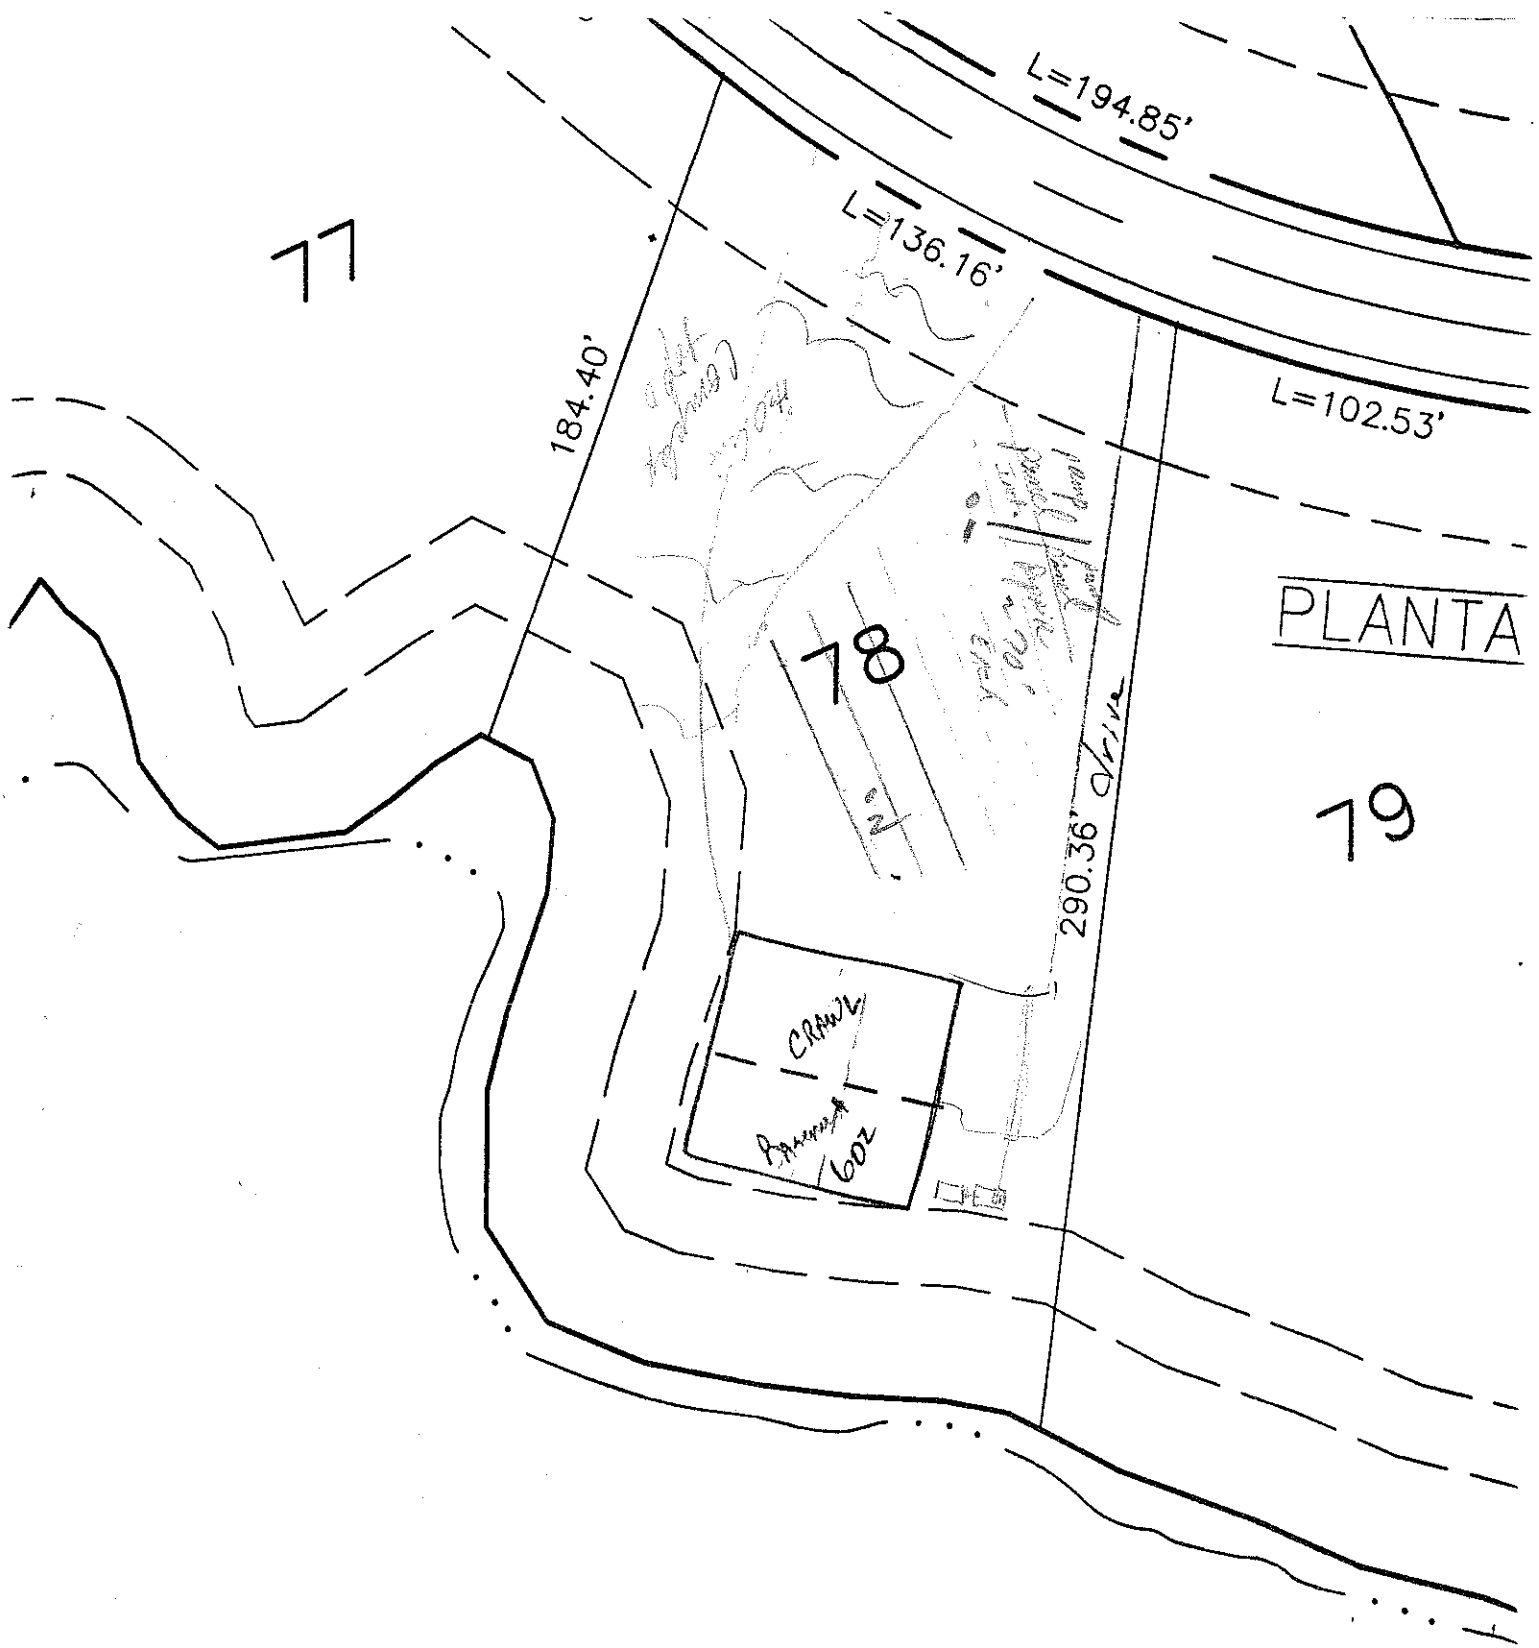
SHEET ___ OF ___
PROPERTY I.D.#: ___
PROPERTY RECORDED: ___
COUNTY: ___

SOIL/SITE EVALUATION
FOR
ON-SITE WASTEWATER SYSTEM

APPLICANT: CRI OWNER: AGENT: PHONE:
ADDRESS: APPLICATION DATE: DATE EVALUATED: 9/15/95
PROPOSED FACILITY:
PROPERTY SIZE:
LOCATION OF SITE: lot 78, Pinnacle Shores Map 1B
WATER SUPPLY: On-Site Well ___ Comm. Well ___ Public ___ Other ___ EVAL. METHOD: Auger Boring ✓ Pit ___ Cut ___

PROFILE	.1940 LANDSCP POS. (%)	HORIZON DEPTH (IN.)	.1941 STRUCTURE/TEXTURE	.1941 MINERALOGY/ CONSISTENCE	.1942 WETNESS COND.	.1944 RESTRICT HORIZONS	.1948 CLASS OF HORIZ	1943/ 1956 SAPRLT CLASS.	HORIZON LTAR
1	LSS 8-10%	0-3	gr - SL	fr					.3
		3-29	wk fsbk r hcary	fi, s, p					
		29-45	wk sbk - light cl (p-g)	fr					
2	LSS 8-10%	0-7	gr. Brn-g cl	fr					.3
		7-22	wk sbk rd	fi, s, p					
		22-32	wk sbk red cl	fr, ss, sp					
		32-44	wk sbk y-r L	fr ss sp					
3									
4									
5									

AVAILABLE SPACE (.1945): ___ SITE CLASSIFICATION (.1948): LSpr1956 SITE LONG-TERM ACCEPTANCE RATE: .3
EVALUATED BY: DEH OTHER(S) PRESENT: K Hannigan
COMMENTS: 1 PPPOD until ready to repair


L=194.85'
L=136.16'
L=102.53'
77
184.40'
78
290.36'
PLANTA
79
CRAWL
60Z