IREDELL COUNTY HEATLH DEPARTMENT

PAGE 2: *SITE PLAN WORKSHEET*

SEE THE SAMPLE SITE PLAN BELOW. INCOMPLETE SITE PLANS WILL BE RETURNED TO YOU FOR COMPLETION AND MAY RESULT IN A DELAY IN THE ISSUANCE OF YOUR SEPTIC SYSTEM PERMIT!!!

Place an (X) beside each item as you complete the site plan:

- ✓ Property Line measurements are clearly identified…
- ✓ All proposed structures are indicated…
- *SHOW: proposed house or business footprint, wells, water lines, patios, pools and decks, and any other item that will occupy space on the site*
- ✓ Front and side setbacks from property line…
- ___ Preferred driveway location and configuration, preferred well location…
- ✓ Area you prefer your septic system to be placed…
- ✓ North arrow, or other sufficient indicator of direction…

Circle N/A on the following if appropriate:


- ___ Location of septic systems and wells within 100' of your property… N/A
- ___ Location of easements and rights of ways on your property… N/A
- ___ Location of any designated wetlands on the property… N/A


Signature: Tim Foto


(Property owner or owner's legal representative signature (SIGNATURE REQUIRED)

10/19/2011
DATE

USE THIS SPACE TO DRAW YOUR SITE PLAN

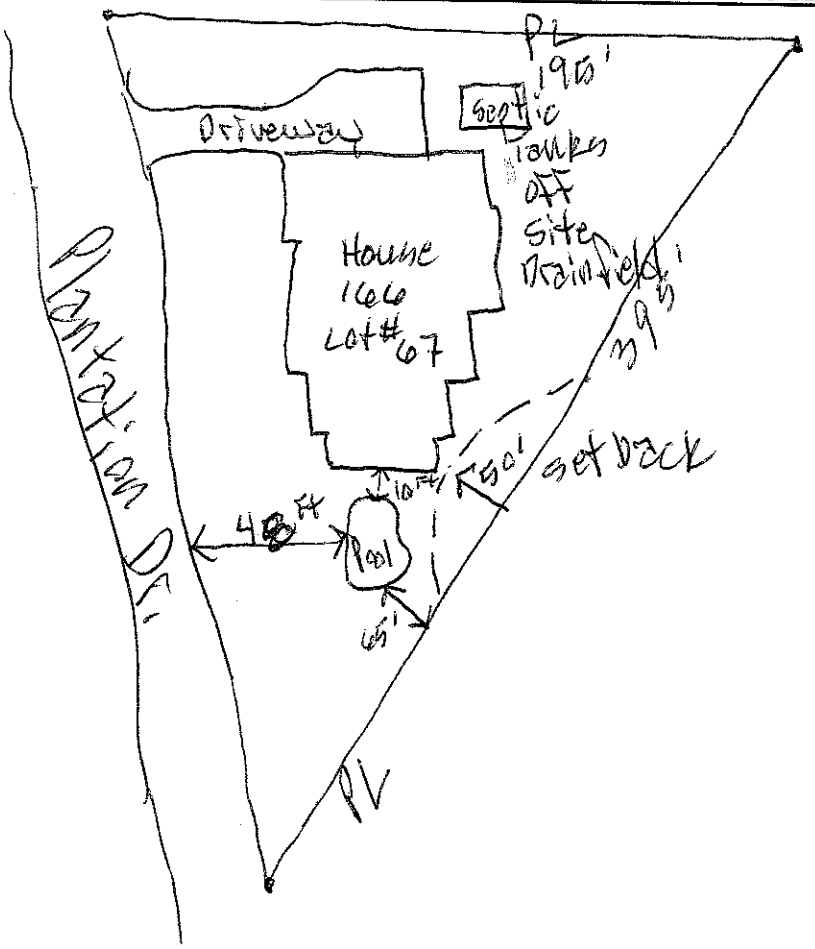

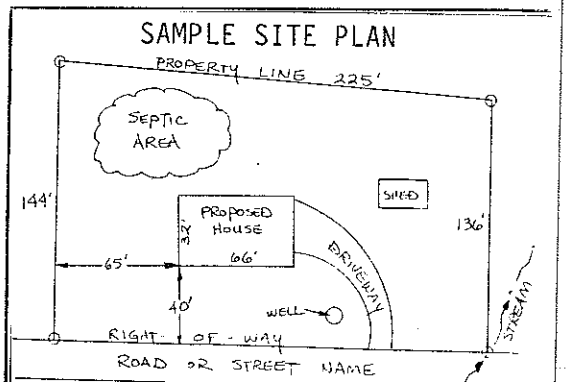

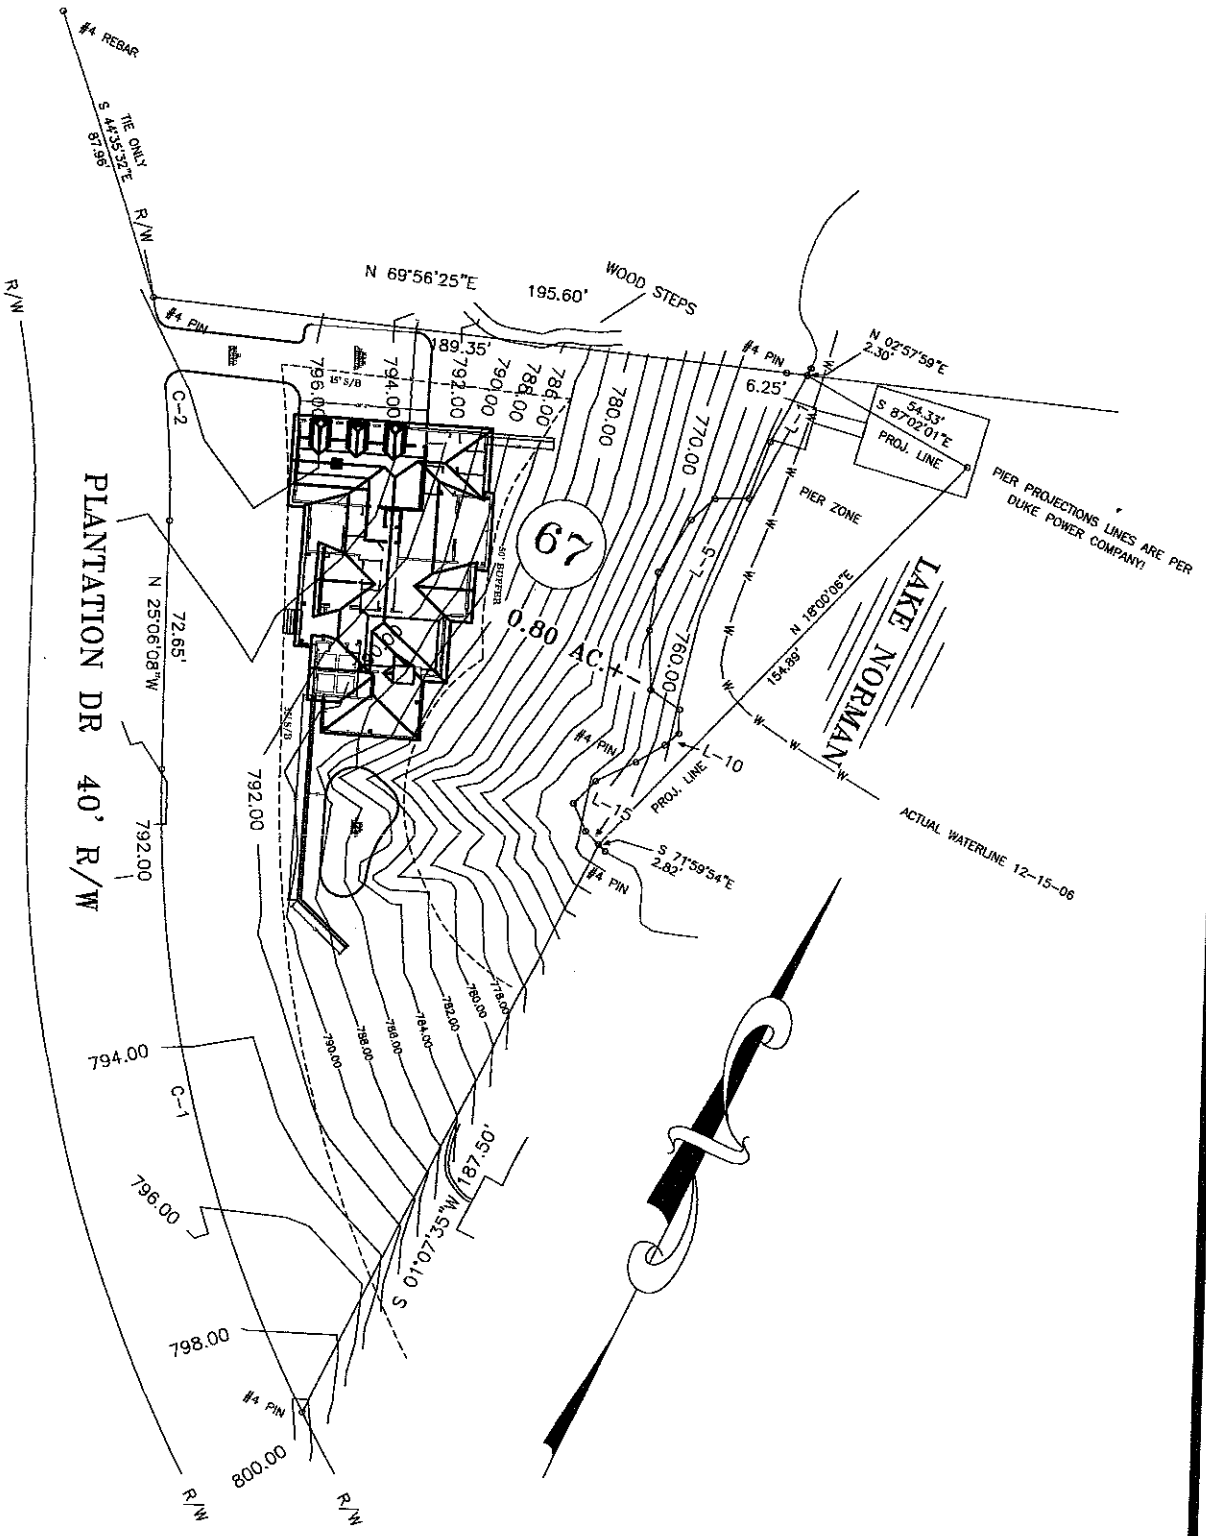

Site Plan

C-2

McFarland Design Group Inc.
7071 Burgundy Lane Denver, NC 28037
704-489-2079
www.mcfarlanddesign.com

"The Kline Residence"
Lot#67 Plantation Dr., Mooresville,
Iderell County, NC 28117

General Notes

McFarland Design Group or Robert S. McFarland assumes no liability for any basic constructed from this plan. Release of these plans contemplates further cooperation among the owner and his contractor. Changes made from these plans without consent of the McFarland Design Group are unauthorized and shall relieve the designer of responsibility for all consequences arising out of such changes. Written dimensions on these drawings shall have precedence over scaled dimensions, contractor shall verify and be responsible for all dimensions and conditions on the job.